


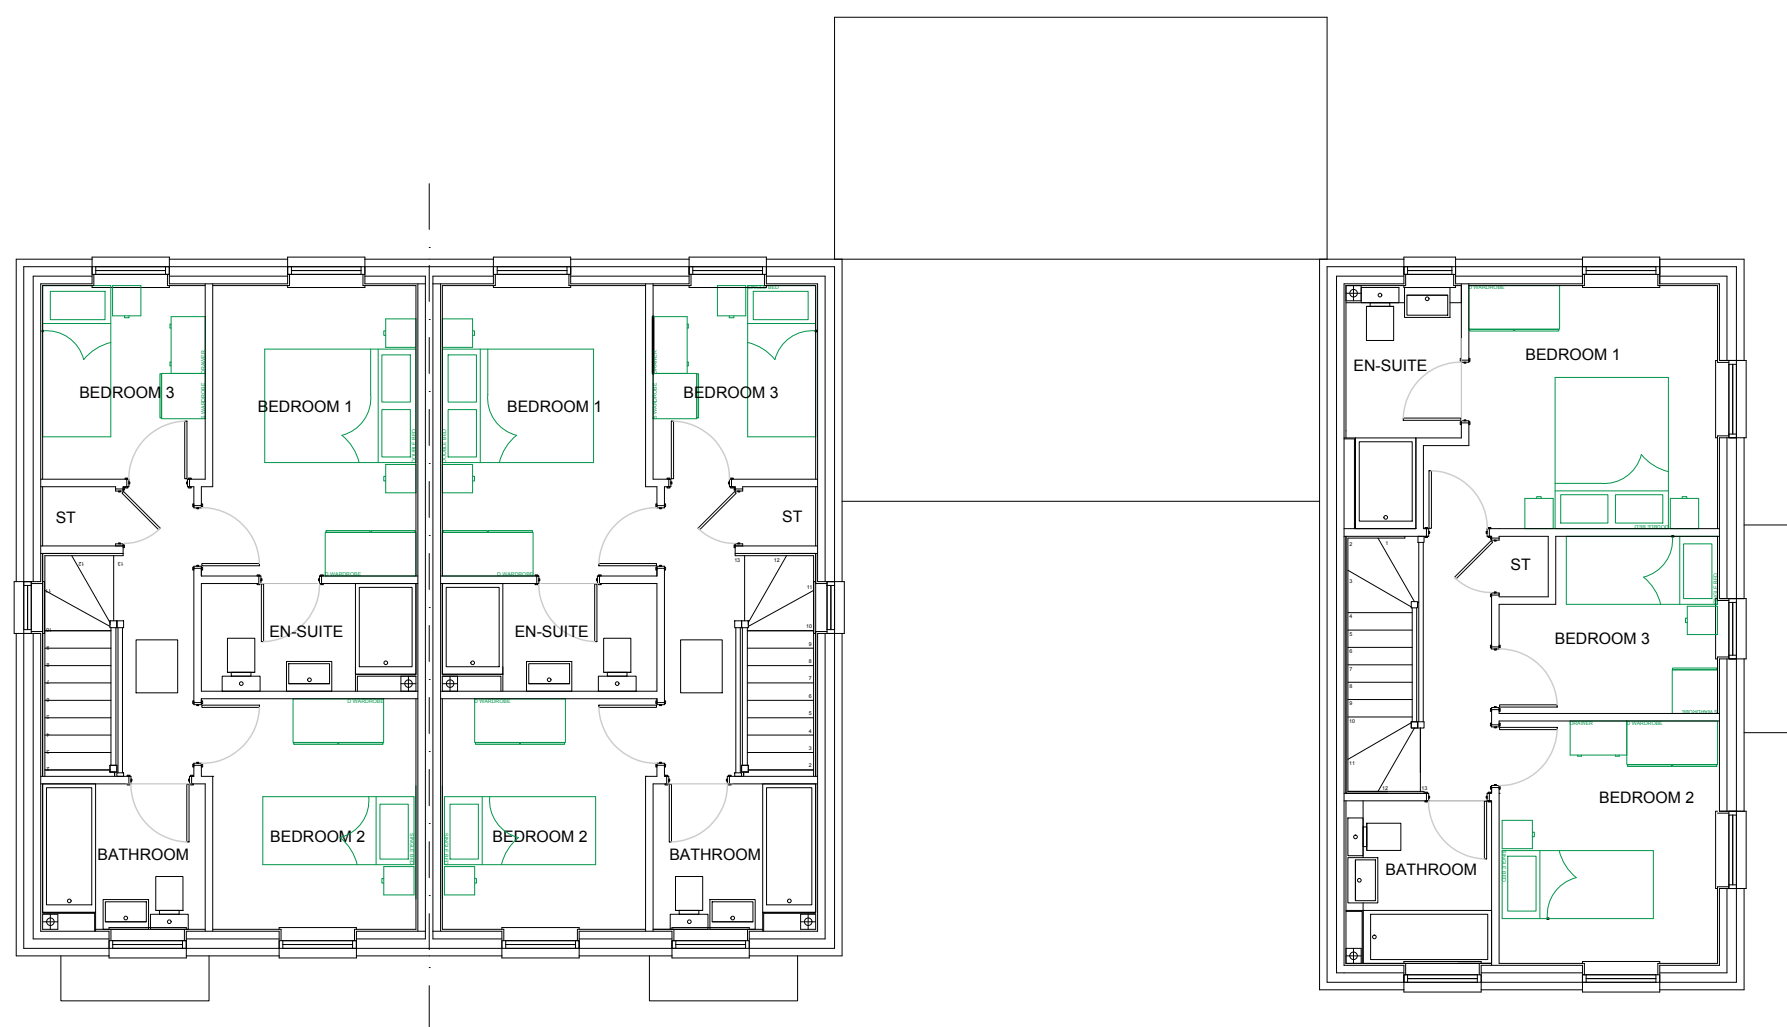
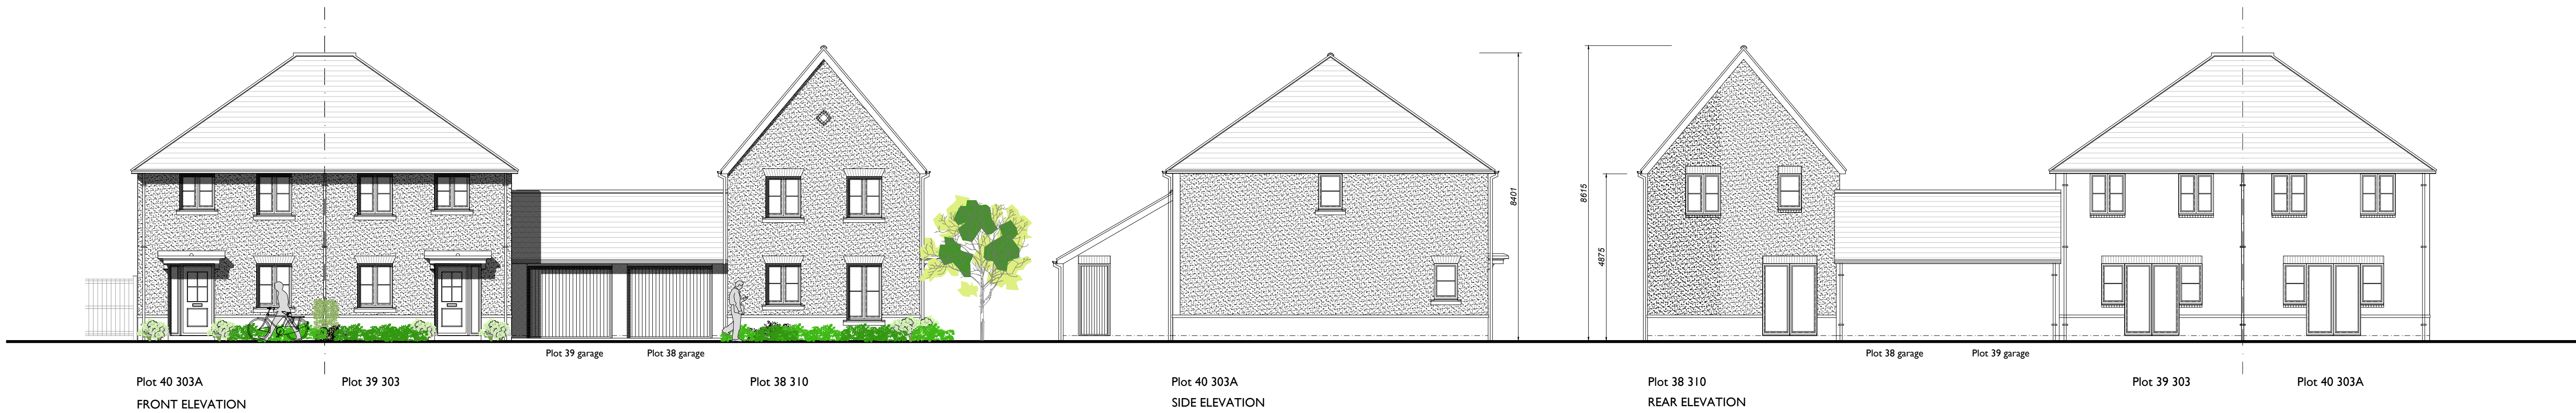


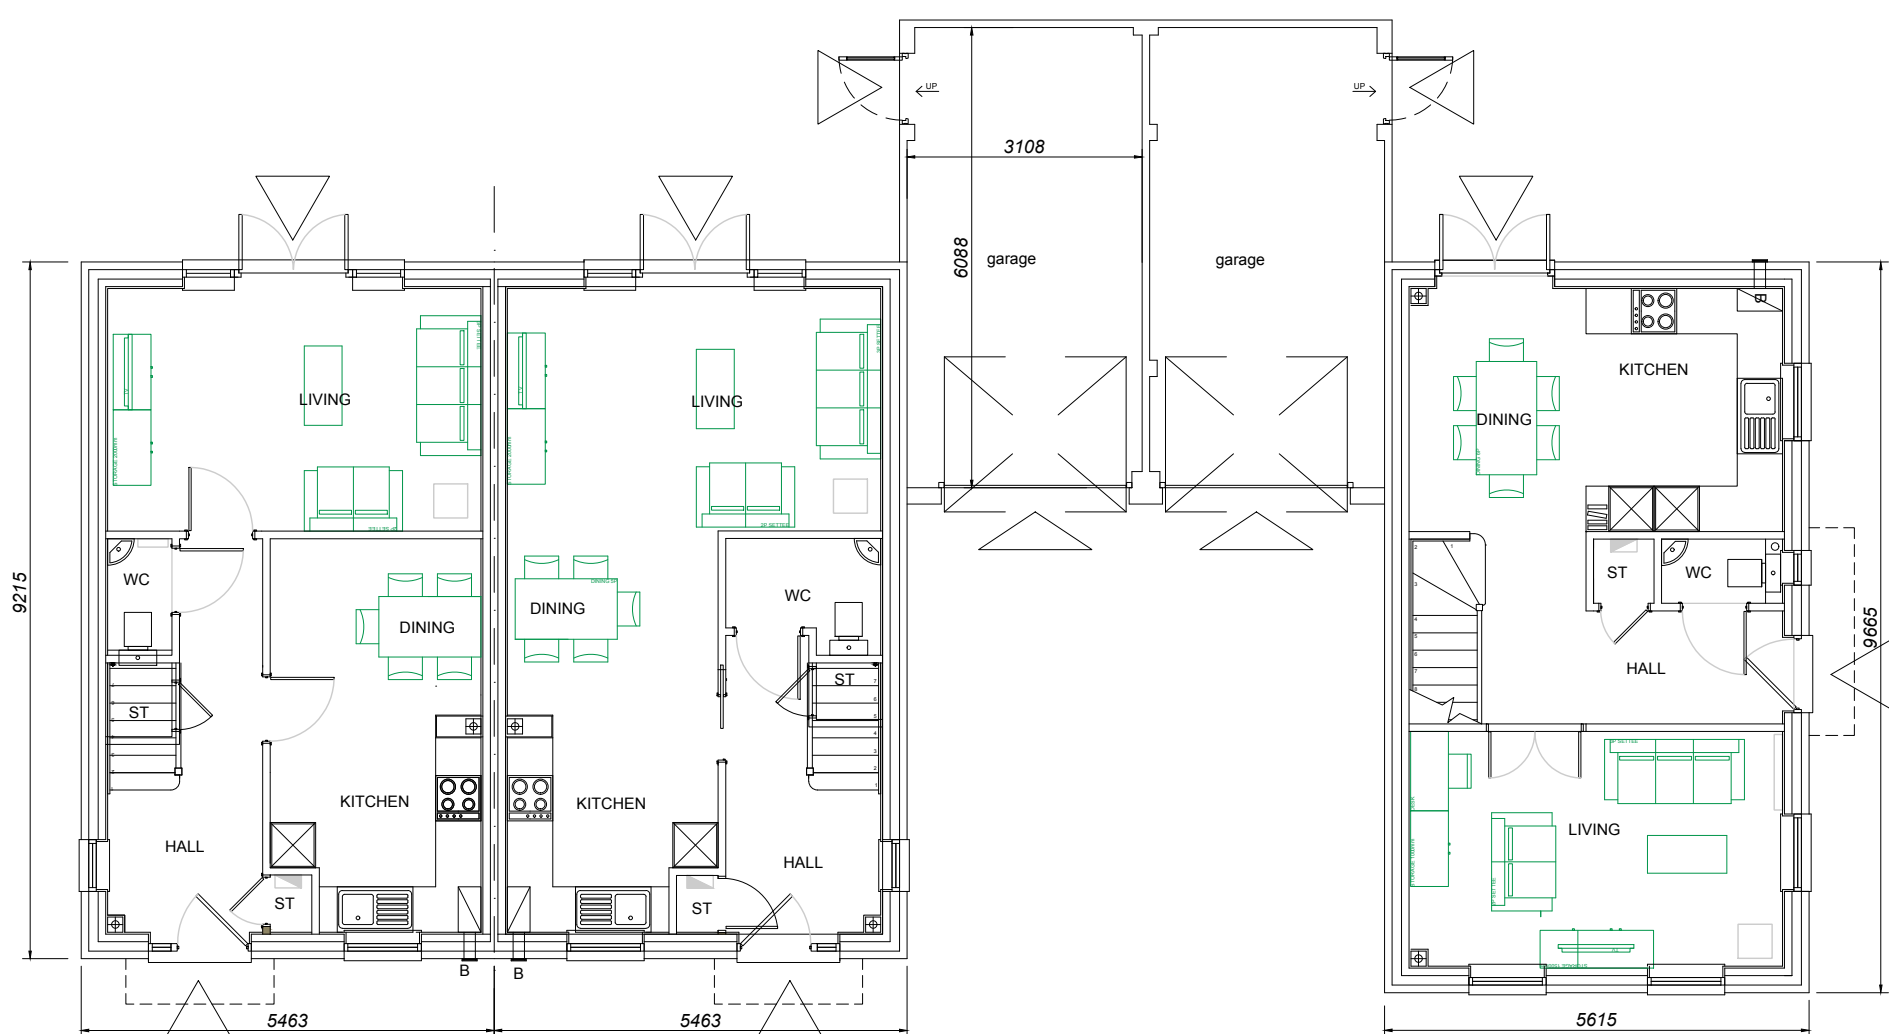


FIRST FLOOR PLAN

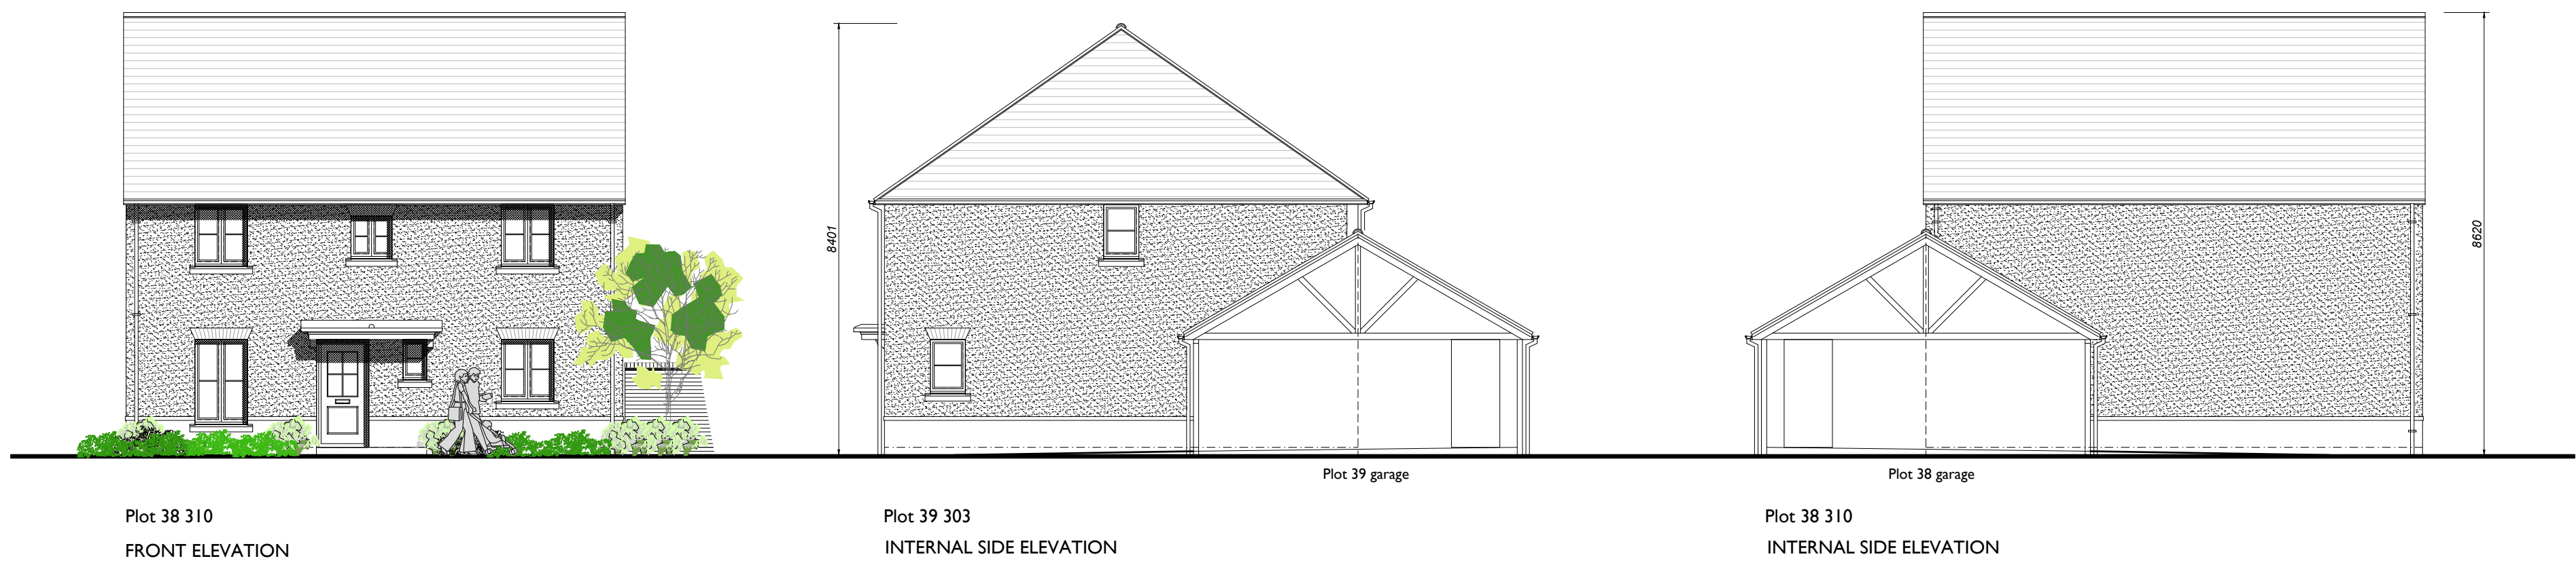

Plot 40 303A
GROUND FLOOR PLAN

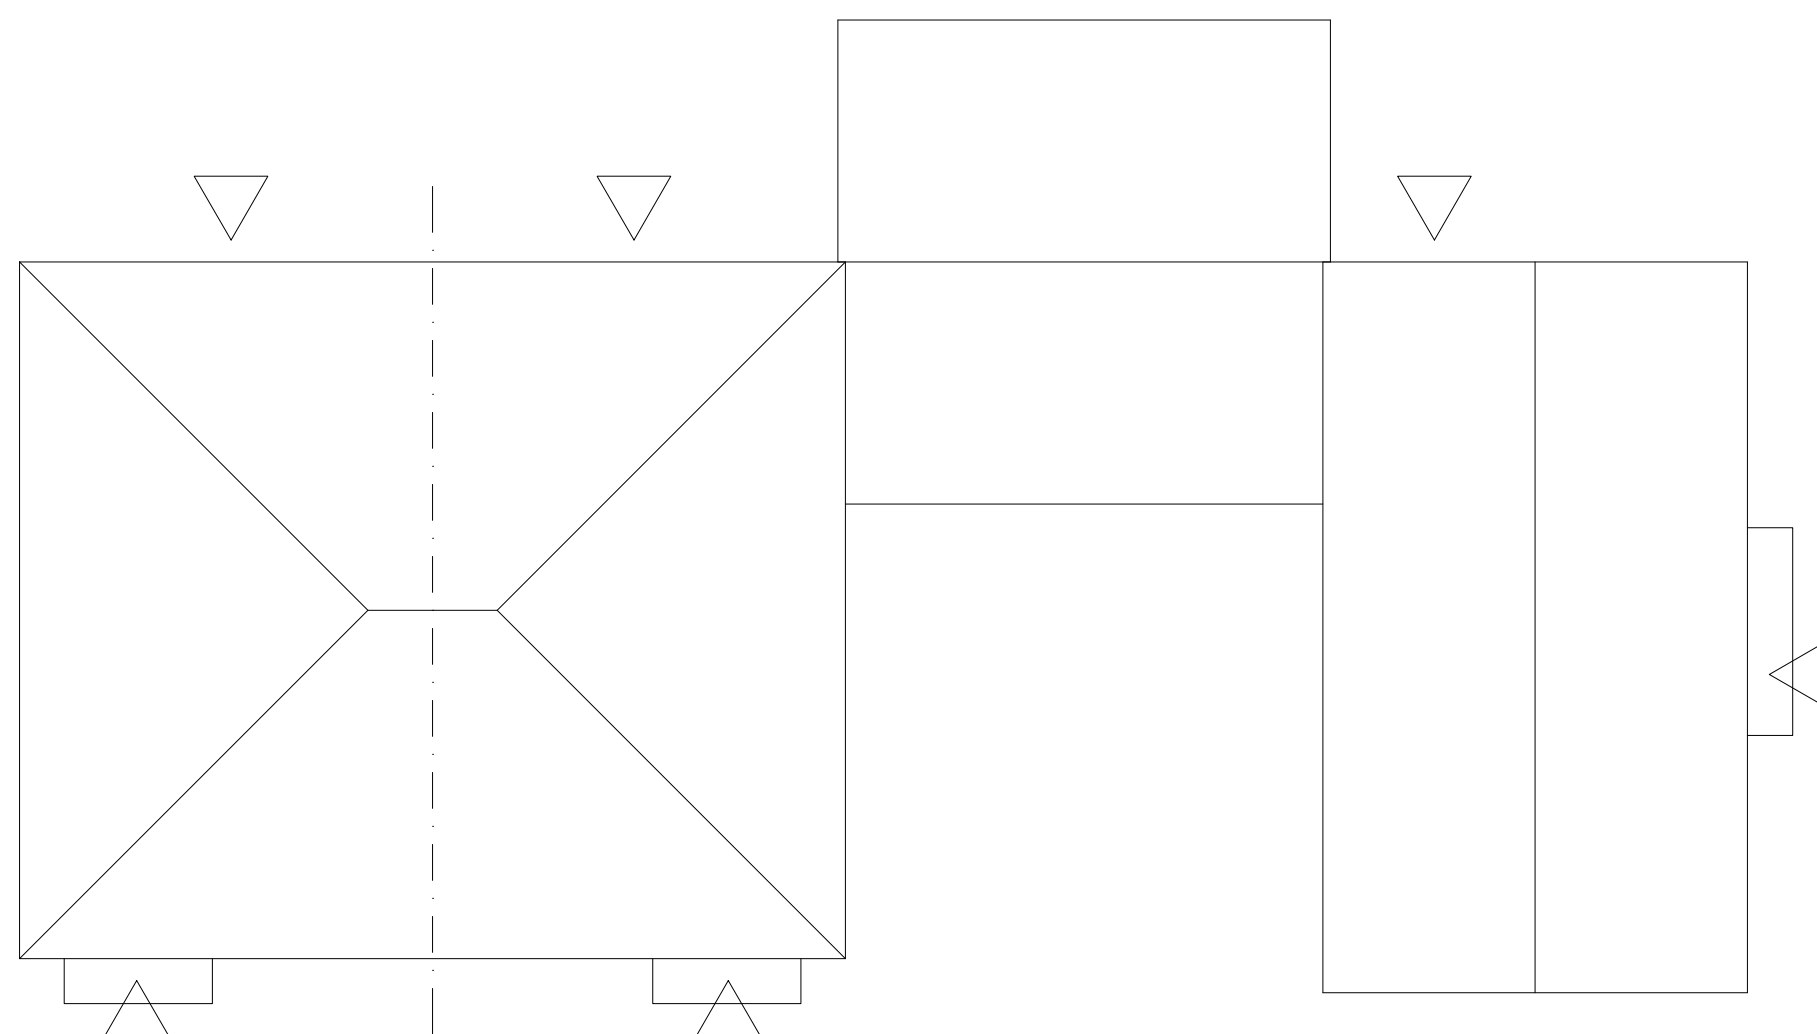

ROOF PLAN

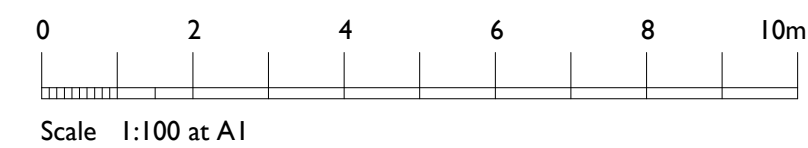

House Types 303 & 303A
Plots 39 & 40.

Private.

303 : 84.16sq.m. / 905sq.ft.
3 bed 4 person unit

303A : 84.16sq.m. / 905sq.ft.
3 bed 4 person unit

House Type 310
Plot 38.

Private.

310 : 88.25sq.m. / 949sq.ft.
3 bed 4 person unit

urban pulse		design
The Studio , Unit 17, Vicarage Farm Business Park, Winchester Road, Fairloak, Hampshire. SO50 7HD 023 8069 7010 enquiries@urbanpulsedesign.co.uk www.urbanpulsedesign.co.uk		
Land West of New Barn Lane North Bersted Bignor Regis		
Linden Homes South		
Project type Residential	Drawing classification	Work stage Floor Plans/Elevations
DRAWING TITLE Plots 38, 39 & 40 House Types 310, 303 & 303A Floor Plans & Elevations		

Detail Planning

16-1103-029