REVISIONS

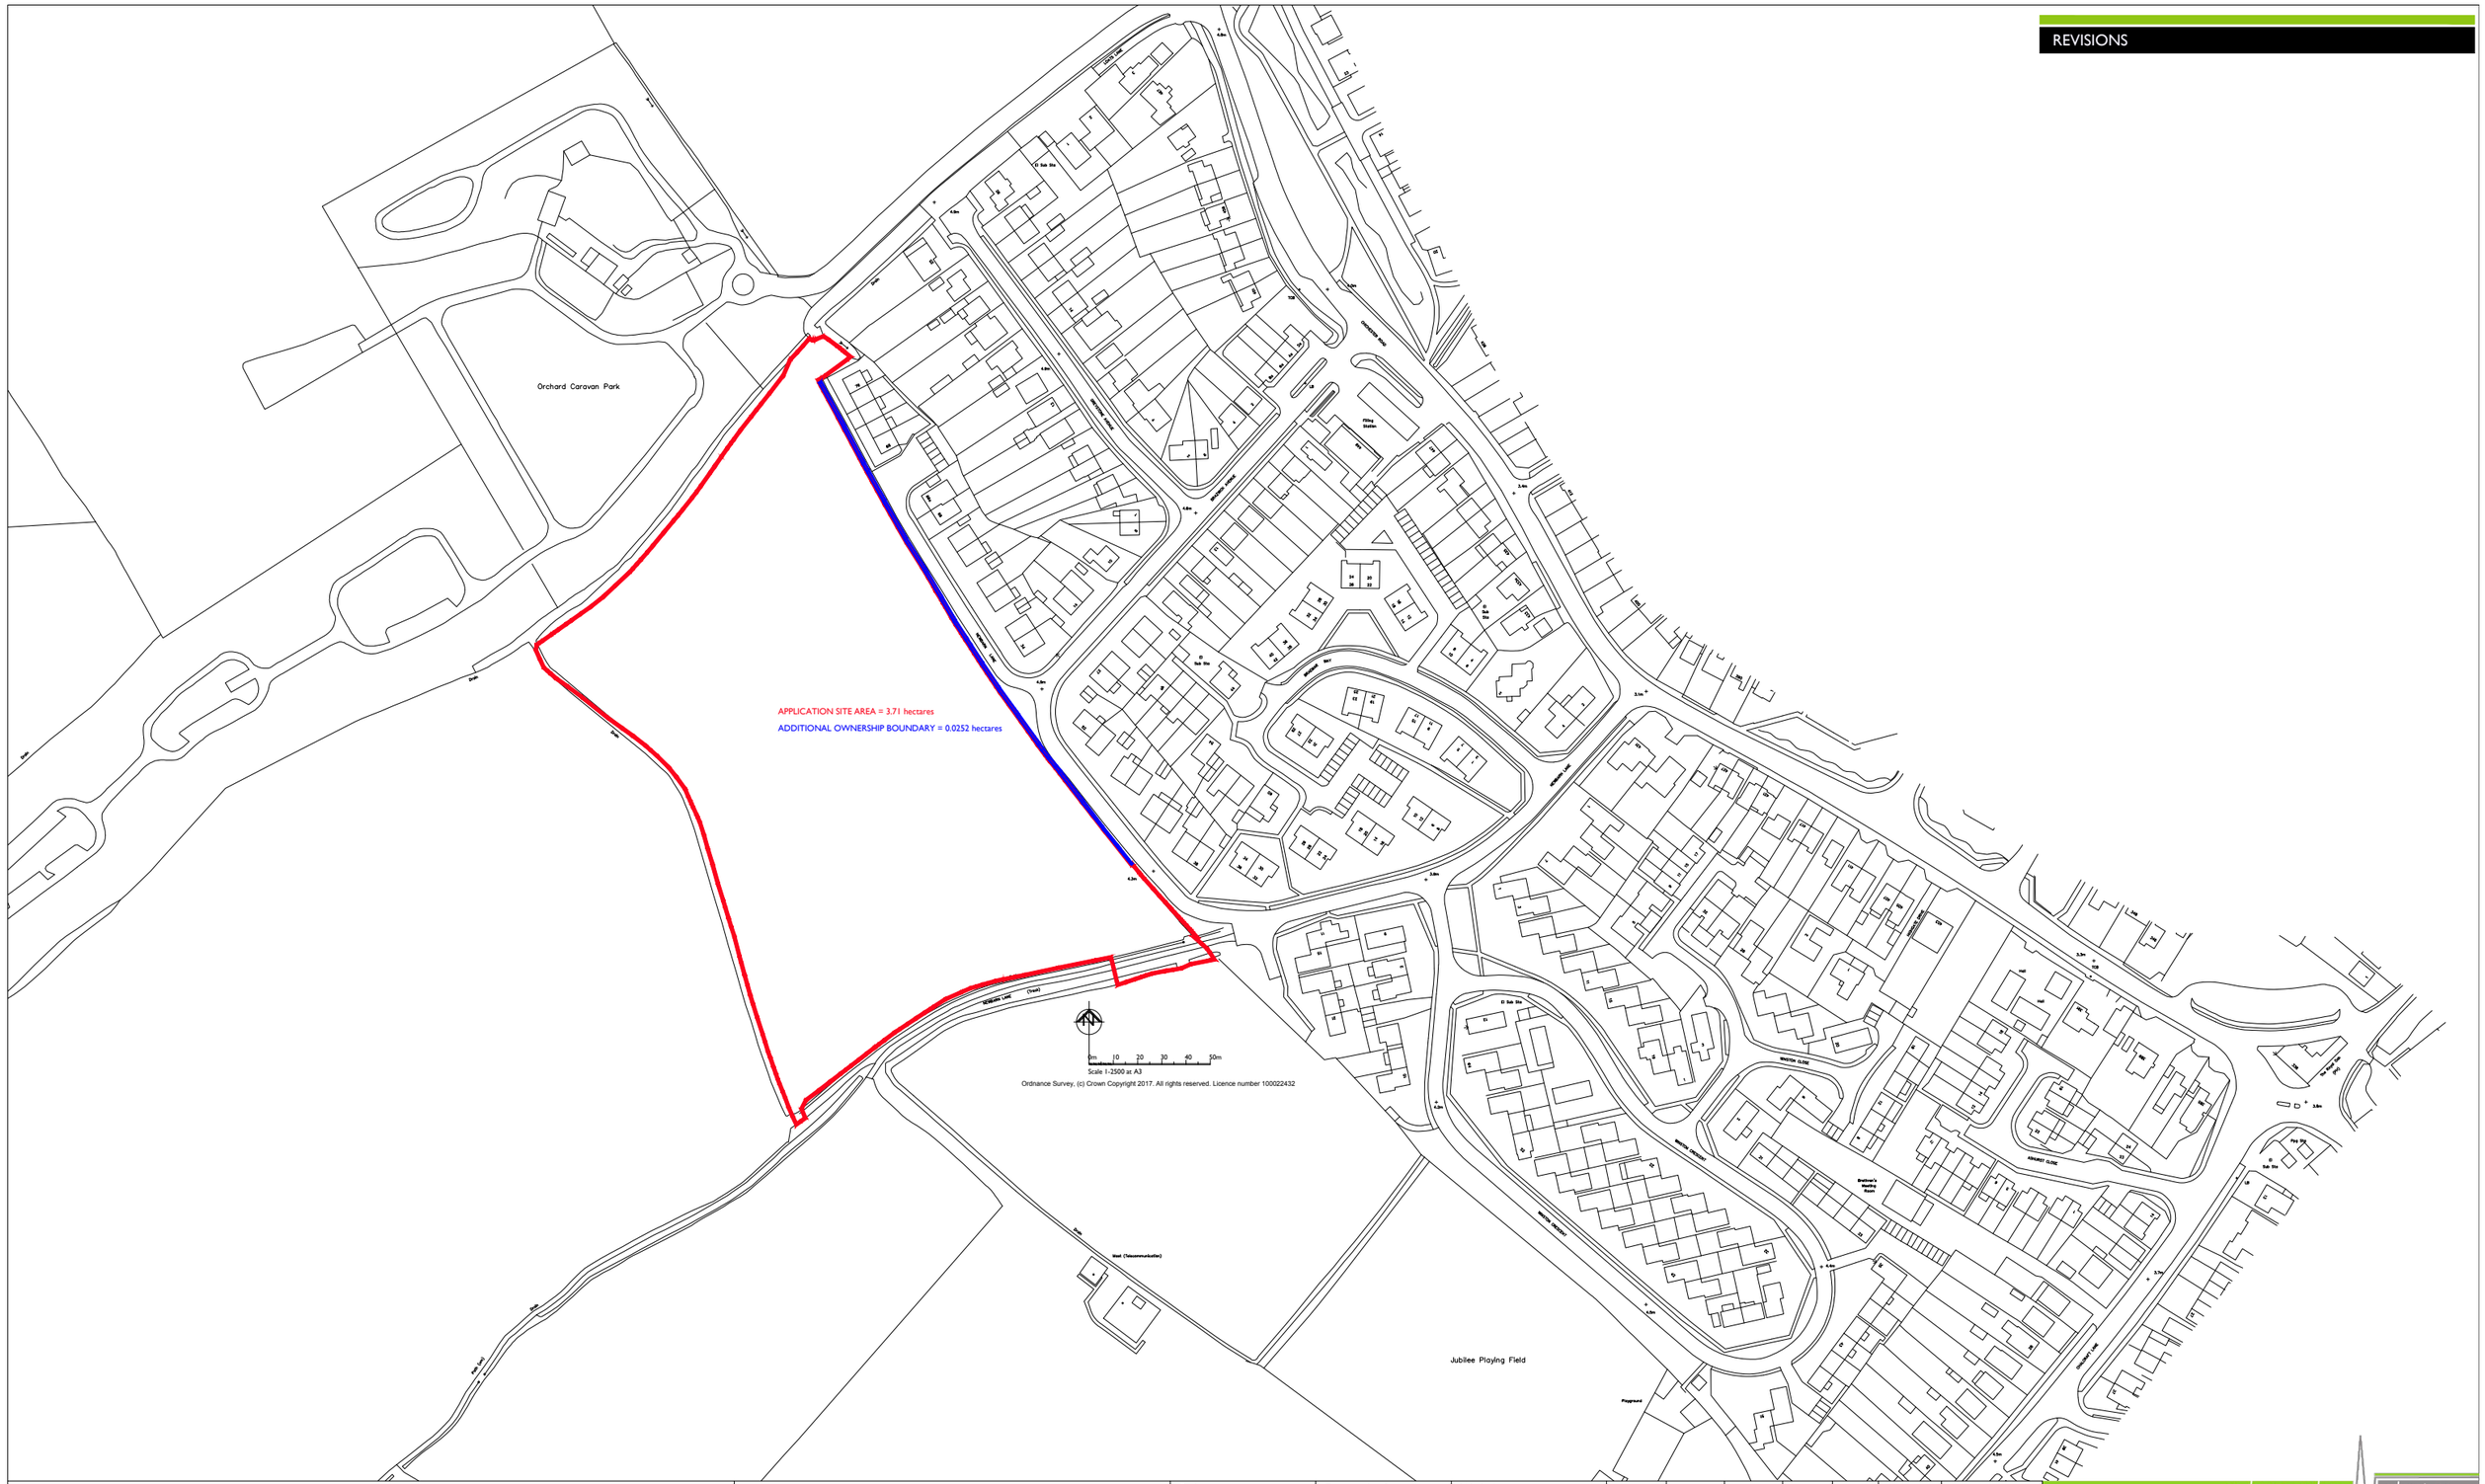

PROJECT

Land West of New Barn Lane
North Bersted Bornor Regis

Linden Homes South

Project type	Drawing classification	Work stage	SCALE	SHEET SIZE	SHEET No.	DRAWN	CHKD	DATE	CAD FILE
Residential		Site Layout	1:2500	A3	1 of 1	ML	ML	15/08/17	

DRAWING TITLE

Location Plan

Detail Planning

The Studio, Unit 17, Vicarage Farm, Winchester Road,
Fairoak, Hampshire. SO50 7HD
023 8069 7010
enquiries@urbanpulsedesign.co.uk www.urbanpulsedesign.co.uk

urban pulse design

16-1103-001

THIS DRAWING IS THE COPYRIGHT OF URBAN PULSE DESIGN LTD AND MAY NOT BE COPIED, ALTERED OR REPRODUCED IN ANY FORM, OR PASSED TO A THIRD PARTY WITHOUT THE WRITTEN CONSENT. DIMENSIONS SHOULD BE CHECKED AND VERIFIED ON SITE AND ANY DISCREPANCIES SHOULD BE REPORTED TO THE ARCHITECT. DO NOT SCALE FROM THIS DRAWING, EXCEPT FOR PLANNING PURPOSES. USE FIGURED DIMENSIONS ONLY. IF IN DOUBT ASK FOR CONFIRMATION.

ARUN DISTRICT COUNCIL BE/113/17/RES