


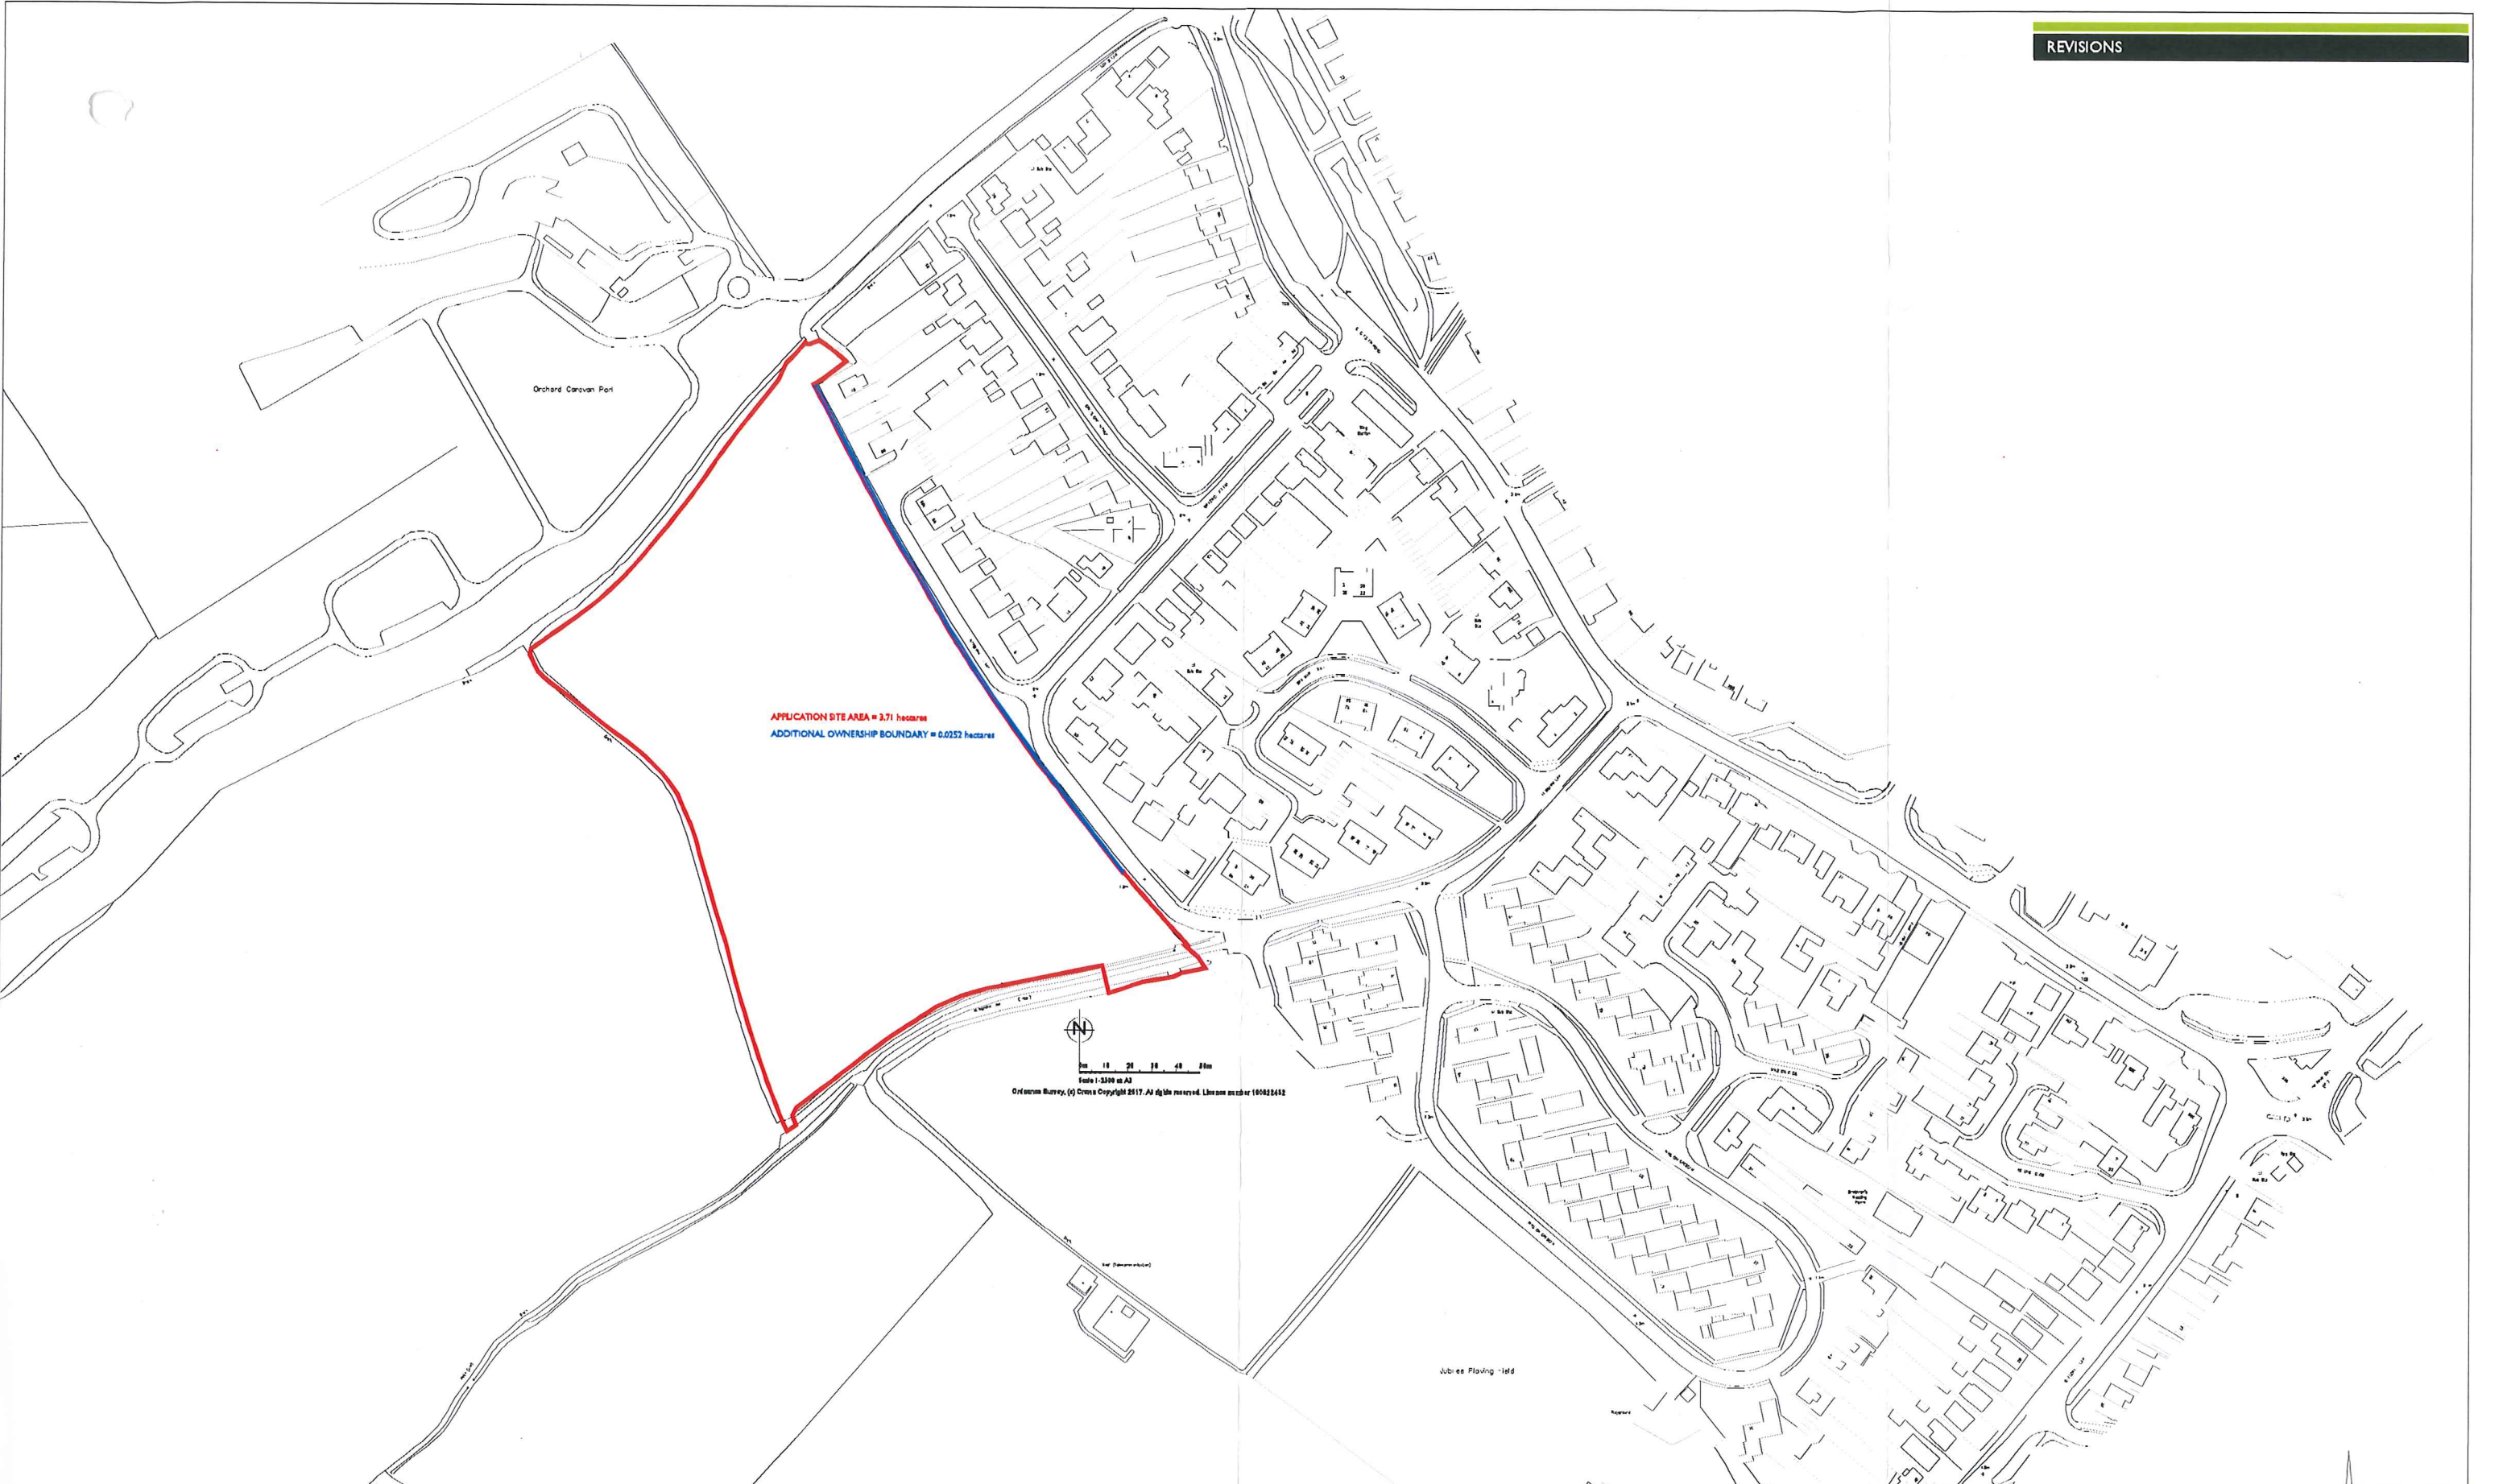

PROJECT
Land West of New Barn Lane
North Bersted Borno Regis

Linden Homes South

Project type
Residential

Drawing classification

Work stage
Site Layout

DRAWING TITLE
Location Plan

SCALE	SHEET SIZE	SHEET No.	DRAWN	CHKD	DATE	CAD FILE
1:2500	A3	1 of 1	ML	ML	15/08/17	

Detail Planning

The Studio, Unit 17, Vicarage Farm, Winchester Road,
Fairoak, Hampshire, SO50 7HD
023 8069 7010

enquiries@urbanpulsedesign.co.uk www.urbanpulsedesign.co.uk

urban pulse design

16-1103-001