


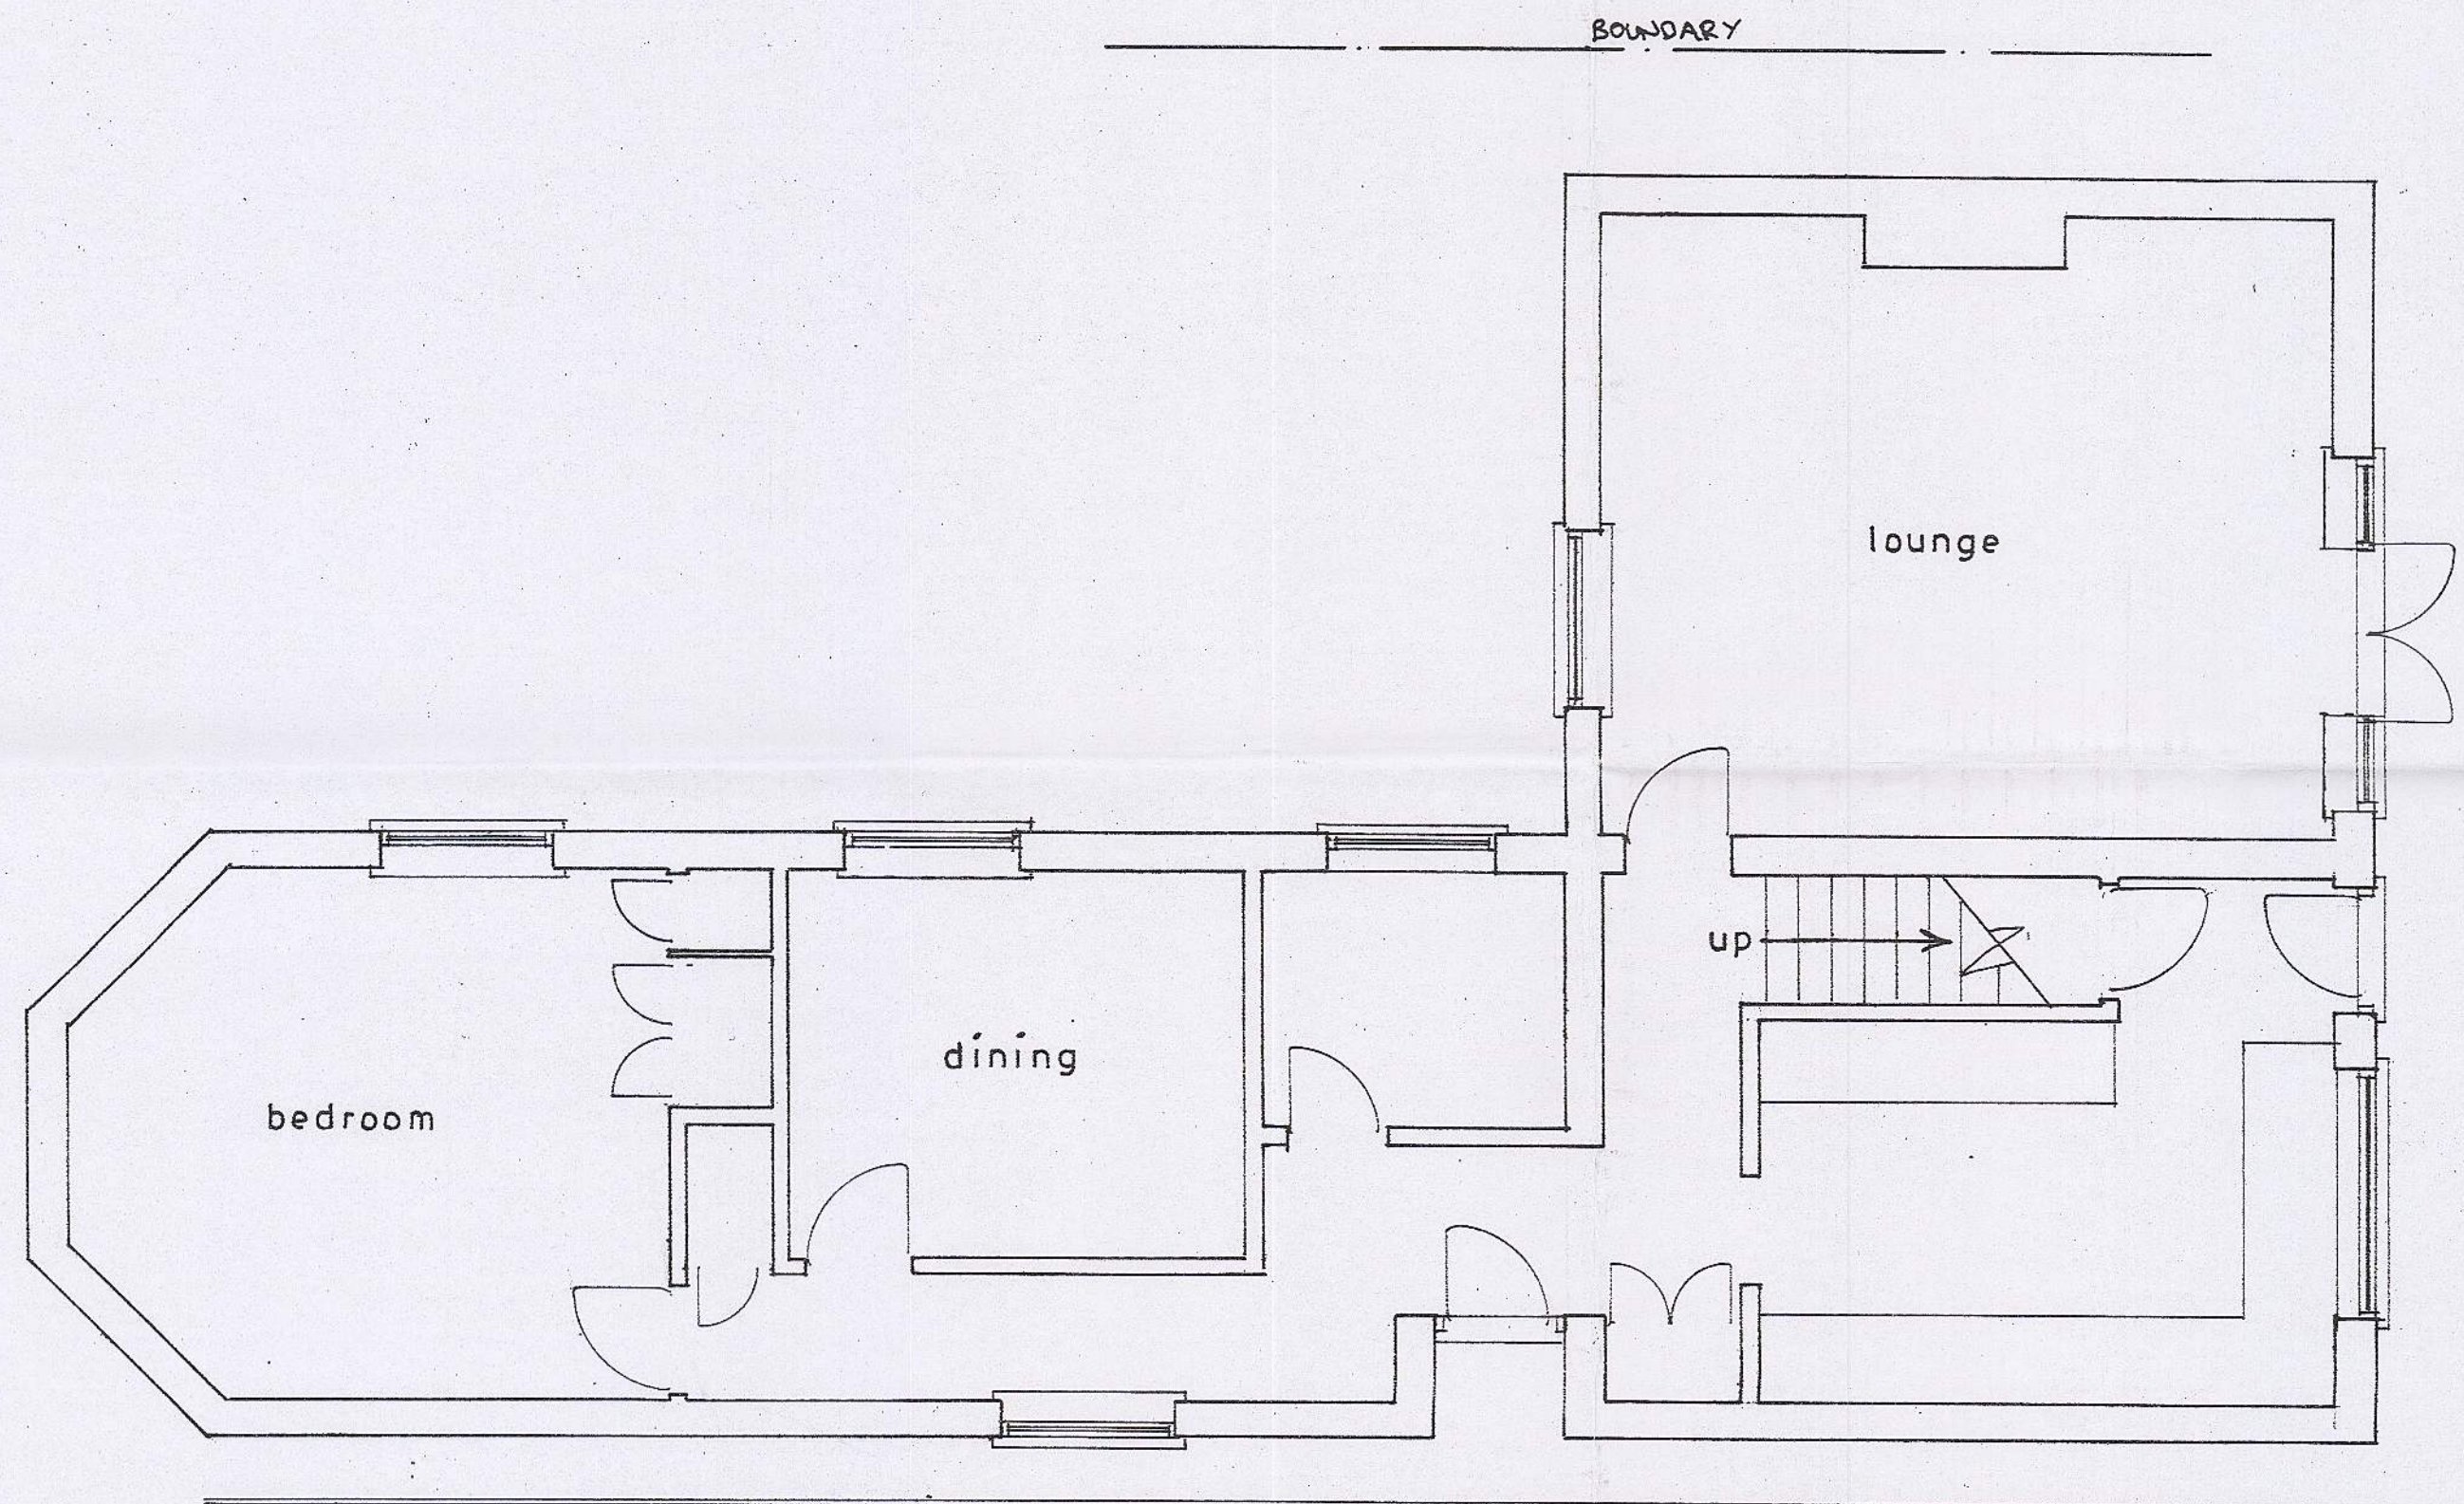

Ground floor plan

1 : 50

sheet 3 of 5

Existing

PROPOSED 1ST FLOOR EXTENSION AT 1, HOMING GARDENS, BERSTED FOR MR.& MRS.A.GIFFORD.

Bryan Butcher
Rainbow Cottage
Nyetimber Lane
Bognor Regis PO21 3JX
01243 266871
07973 233442
bryan.butcher@btinternet.com
www.bryanbutcher.com