




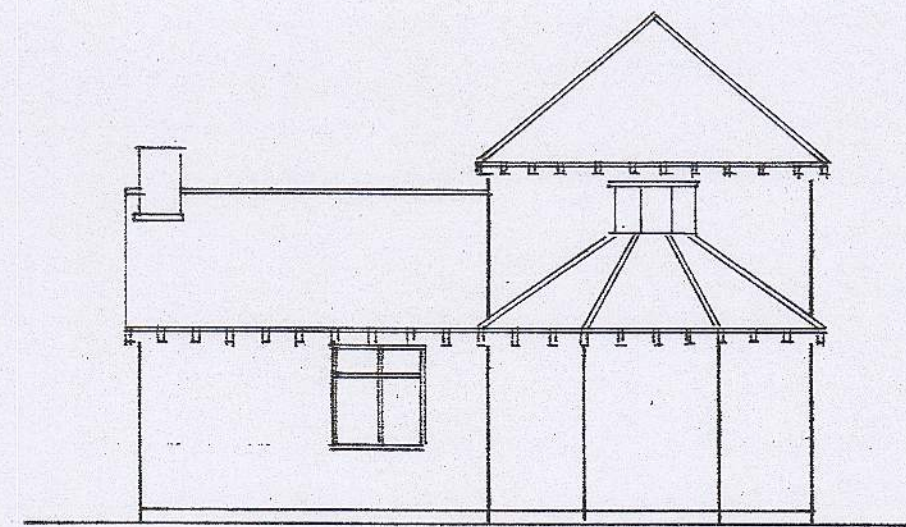


north-west

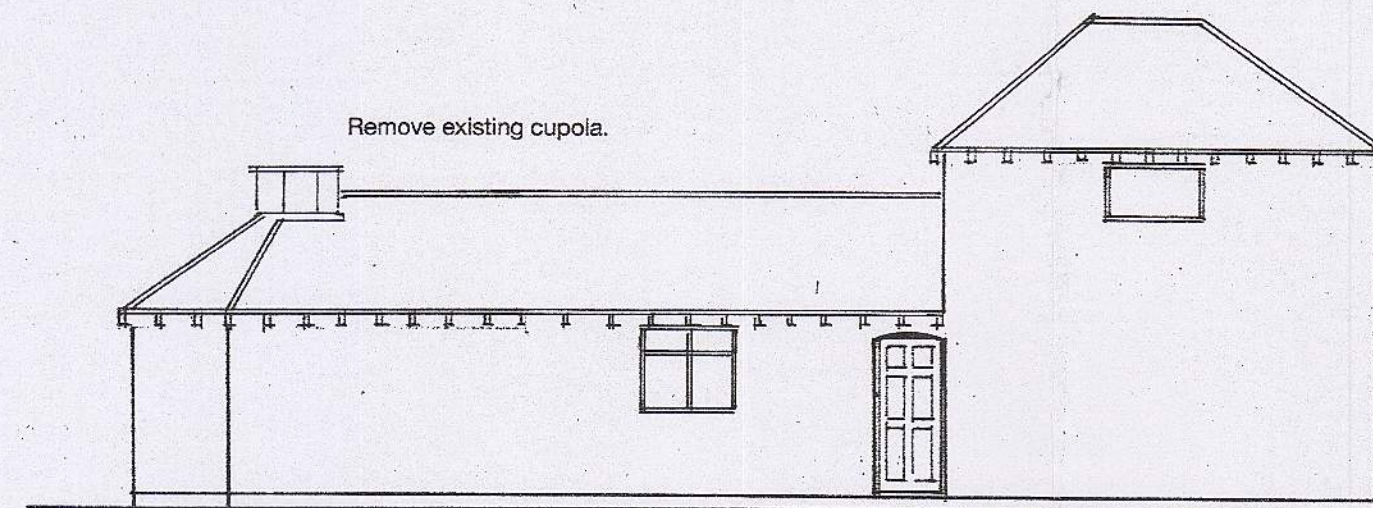


south-west
1 : 100

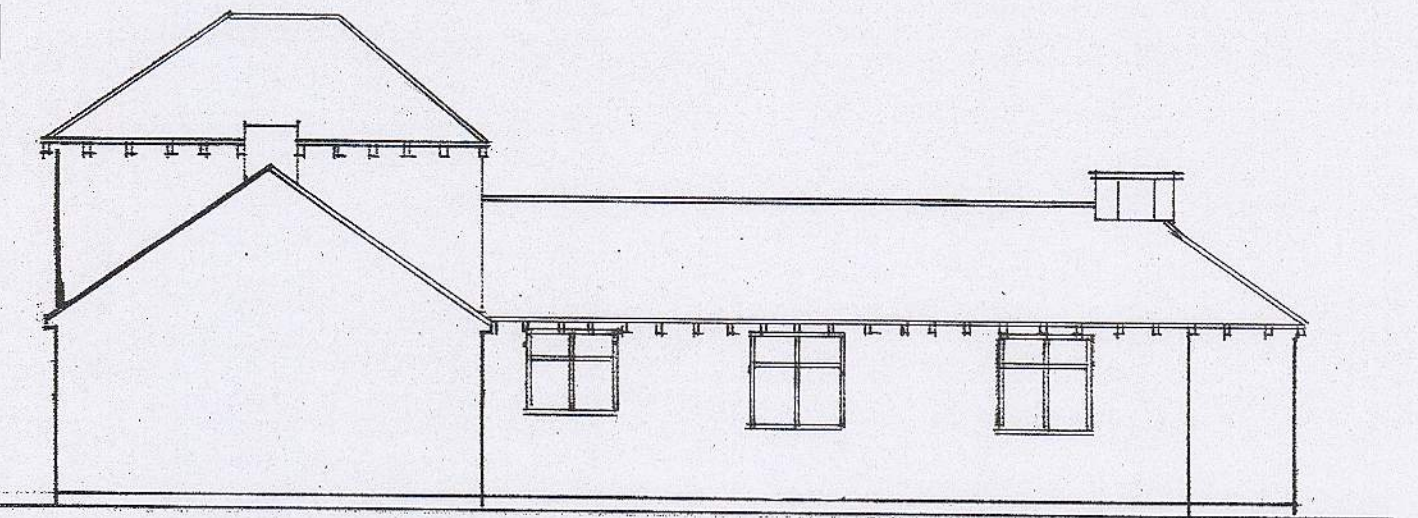


north-east

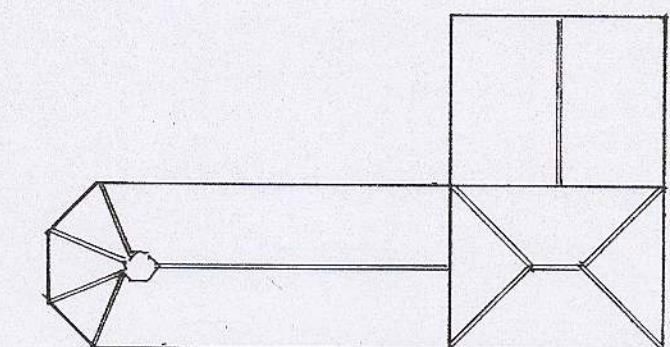

roof plan
1 : 200

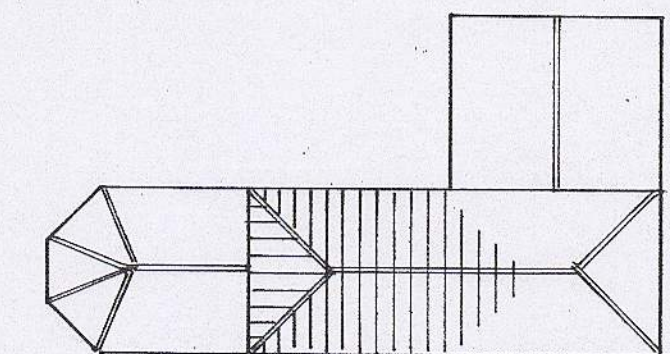

proposed roof plan

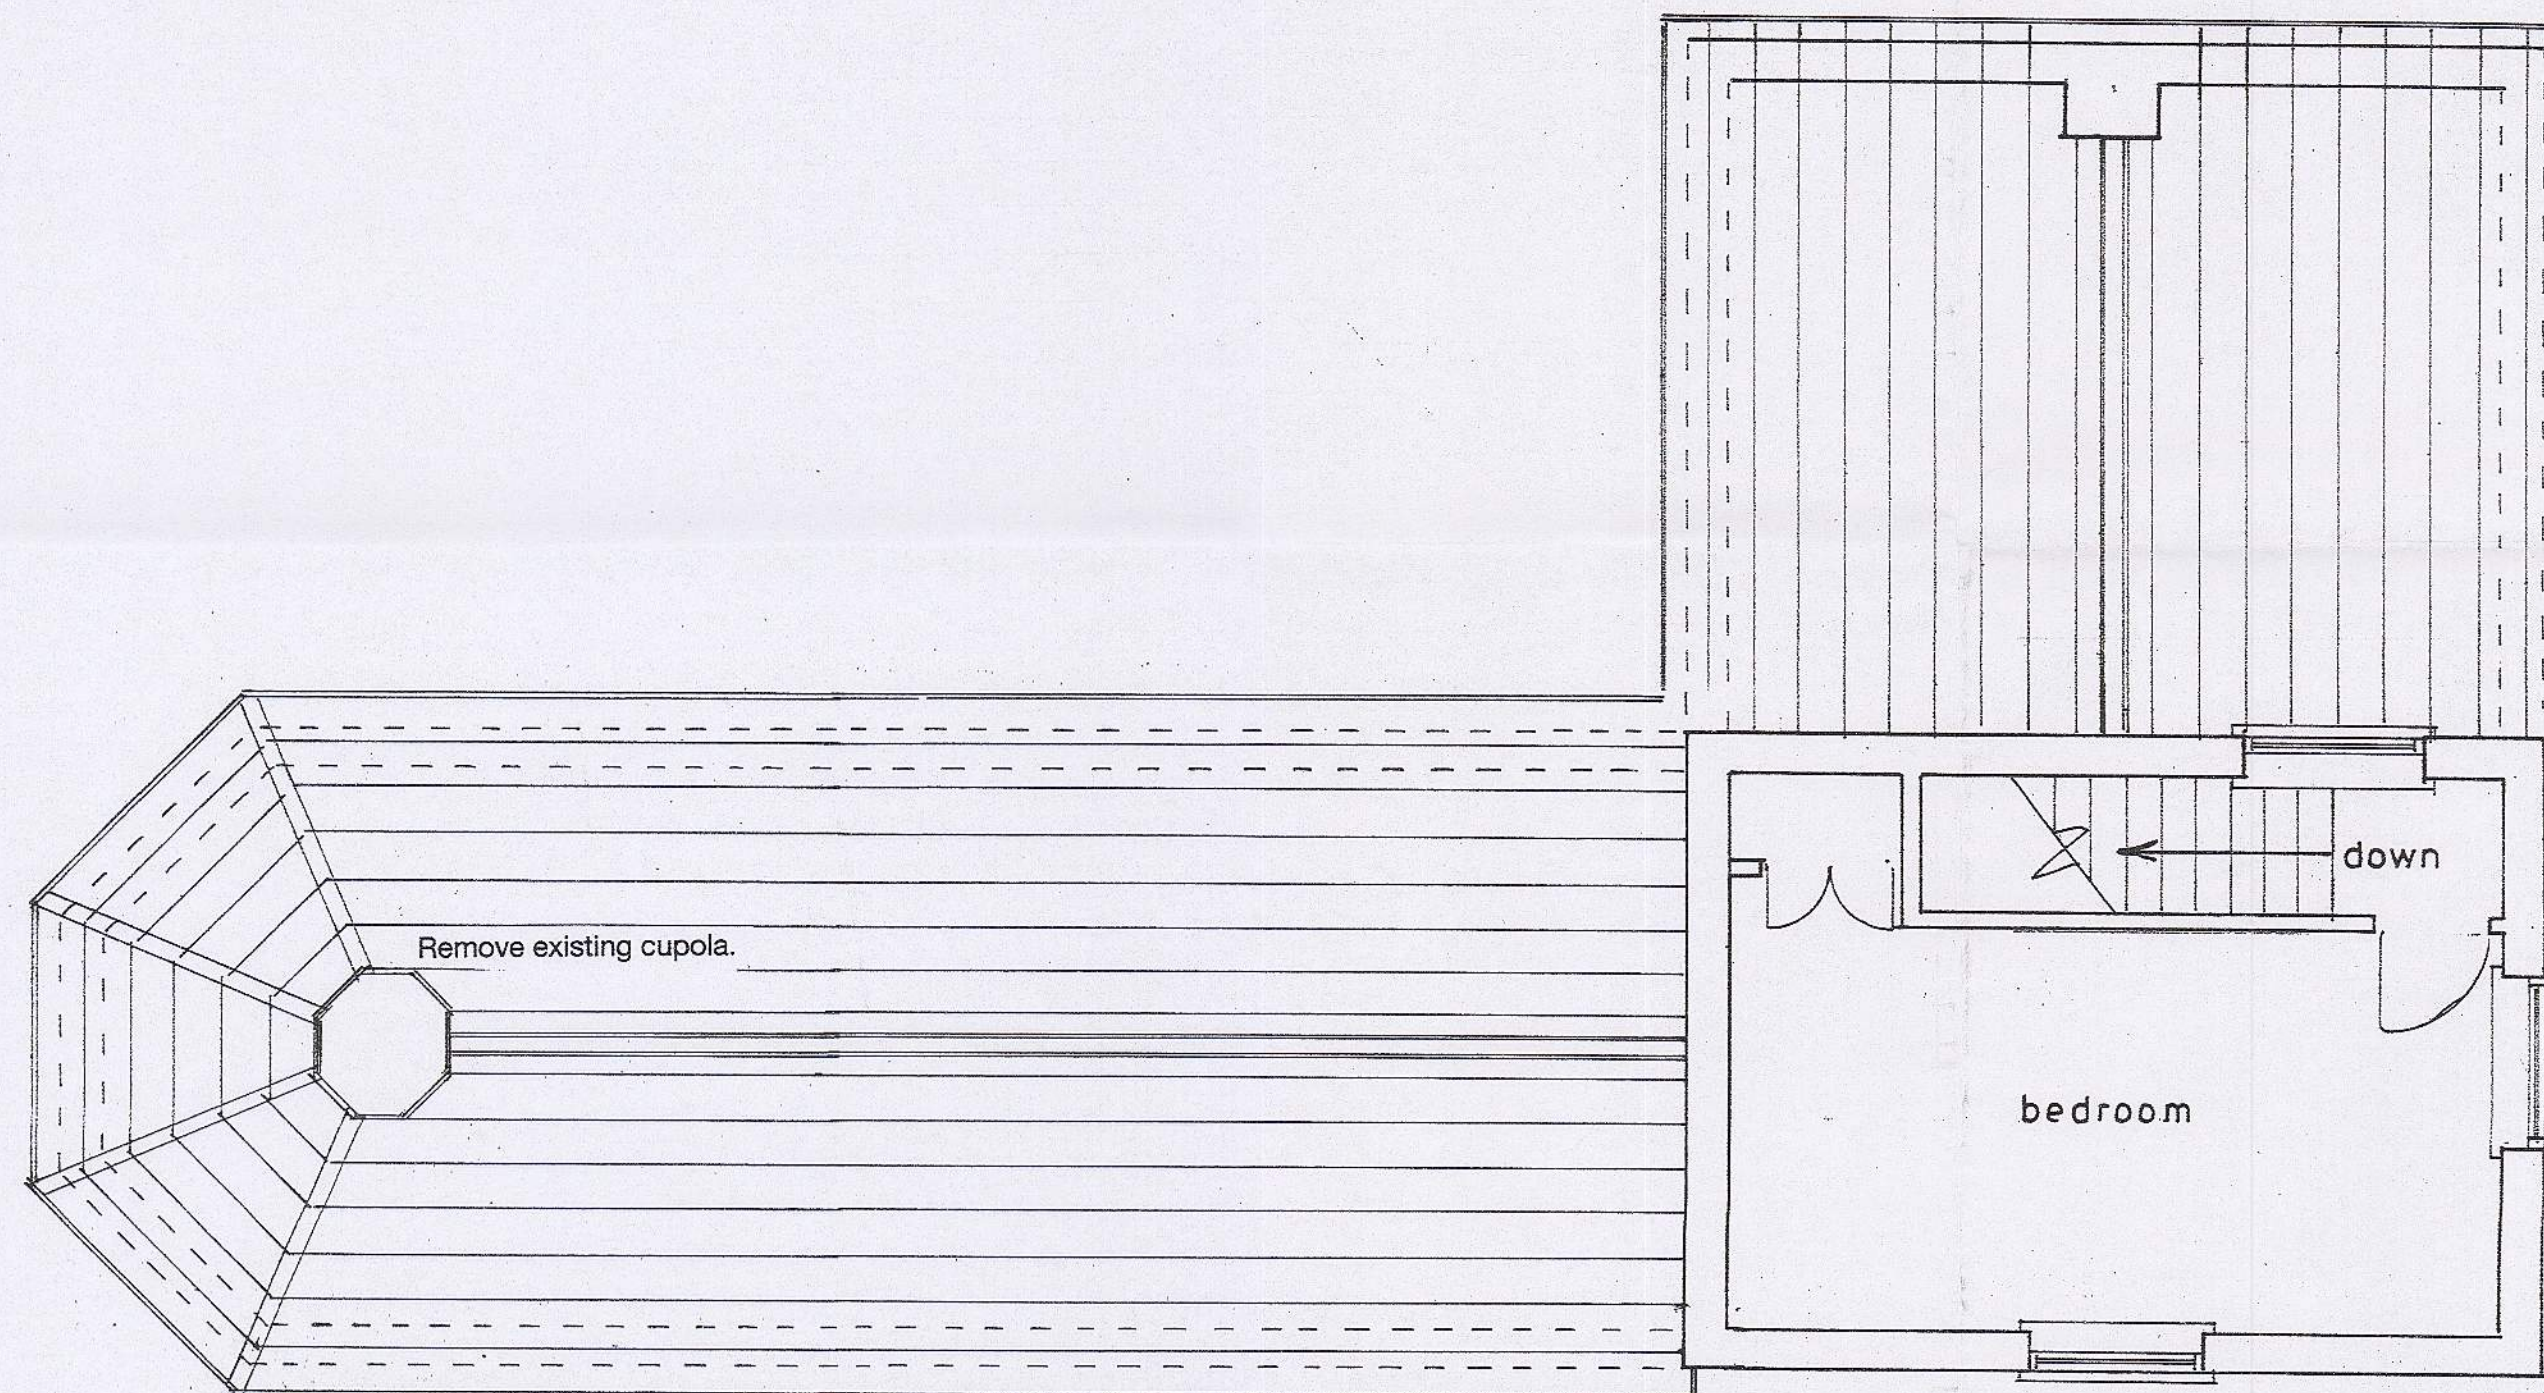

1st floor plan
1 : 50

Existing

PROPOSED 1ST FLOOR EXTENSION AT 1, HOMING GARDENS, BERSTED FOR MR. & MRS. A. GIFFORD.

sheet 4 of 5

Bryan Butcher
Rainbow Cottage
Nyetimber Lane
Bognor Regis PO21 3JX
01243 266871
07973 233442
bryan.butcher@btinternet.com
www.bryanbutcher.com