
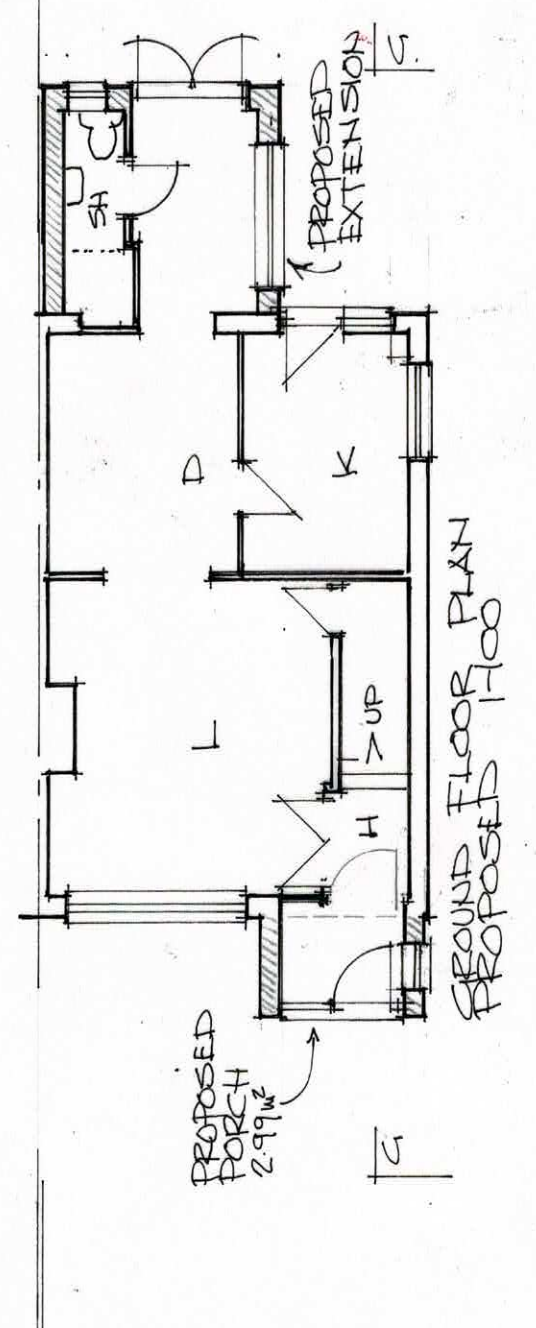
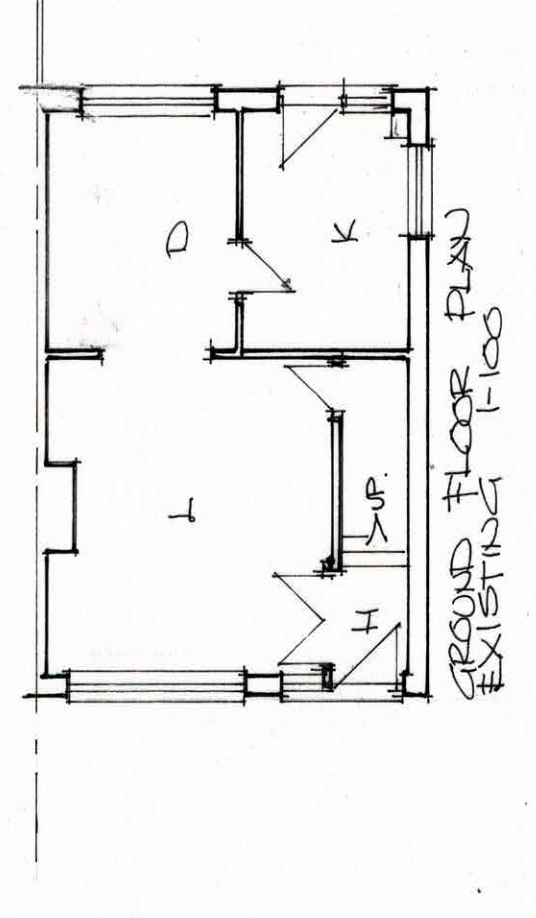
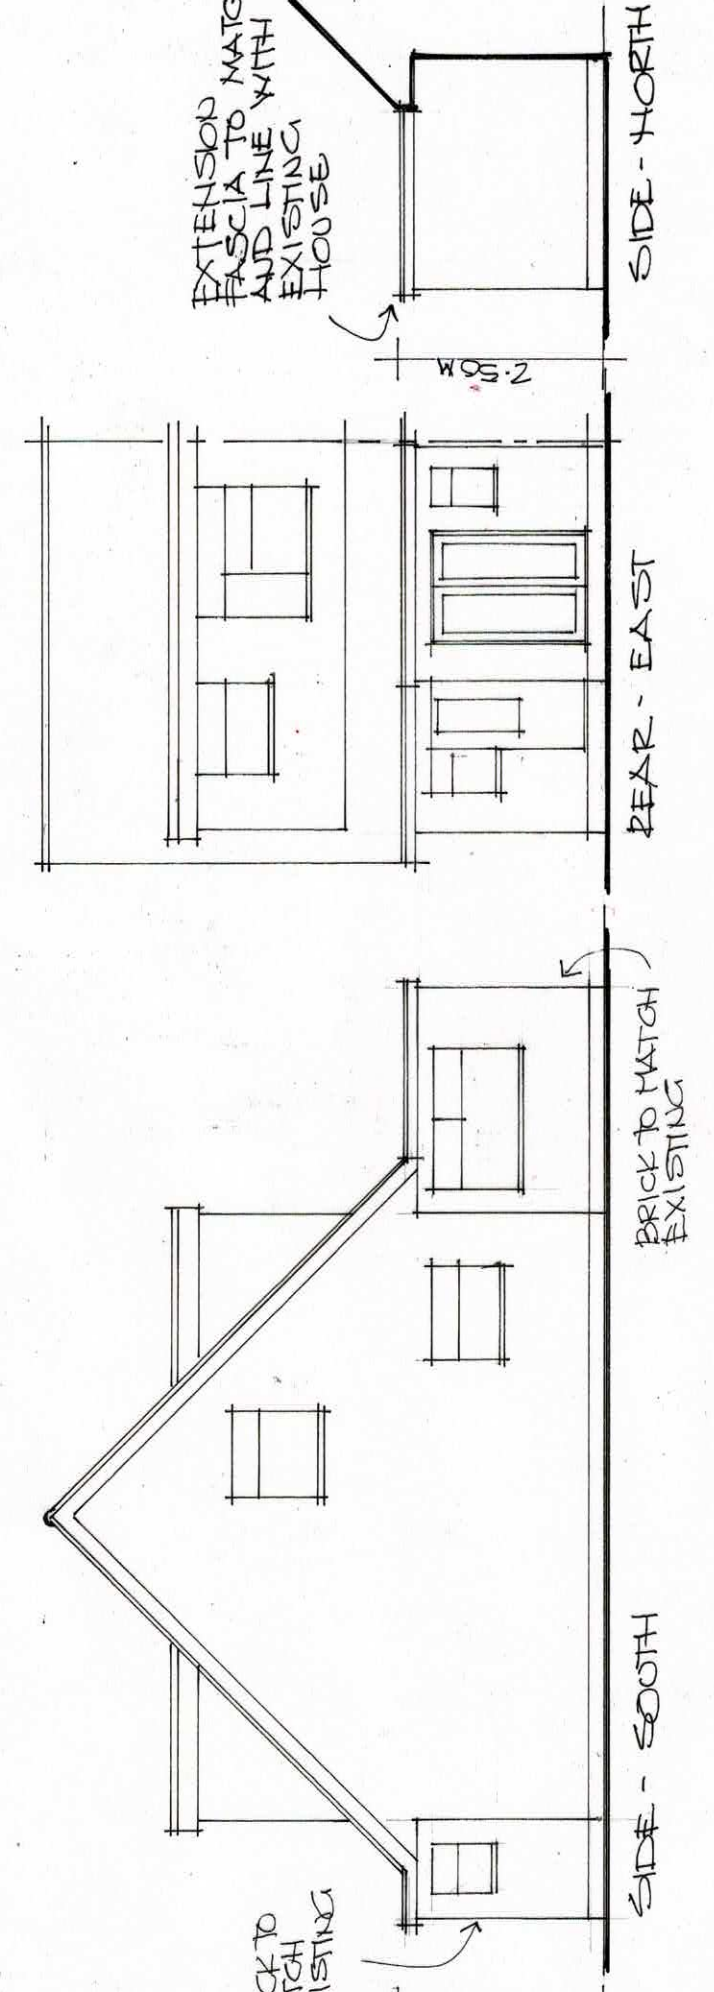
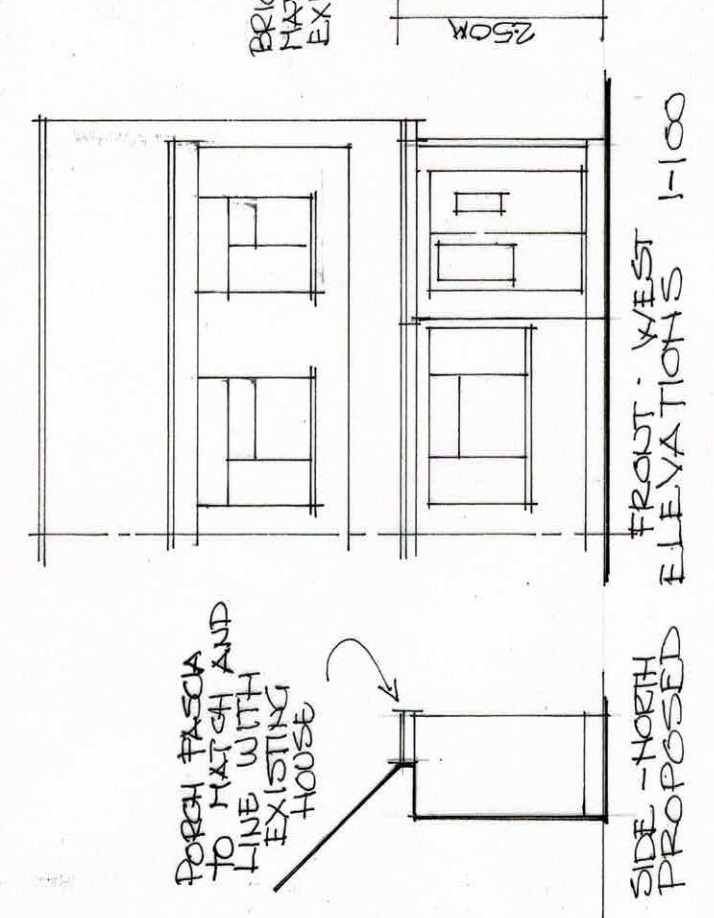
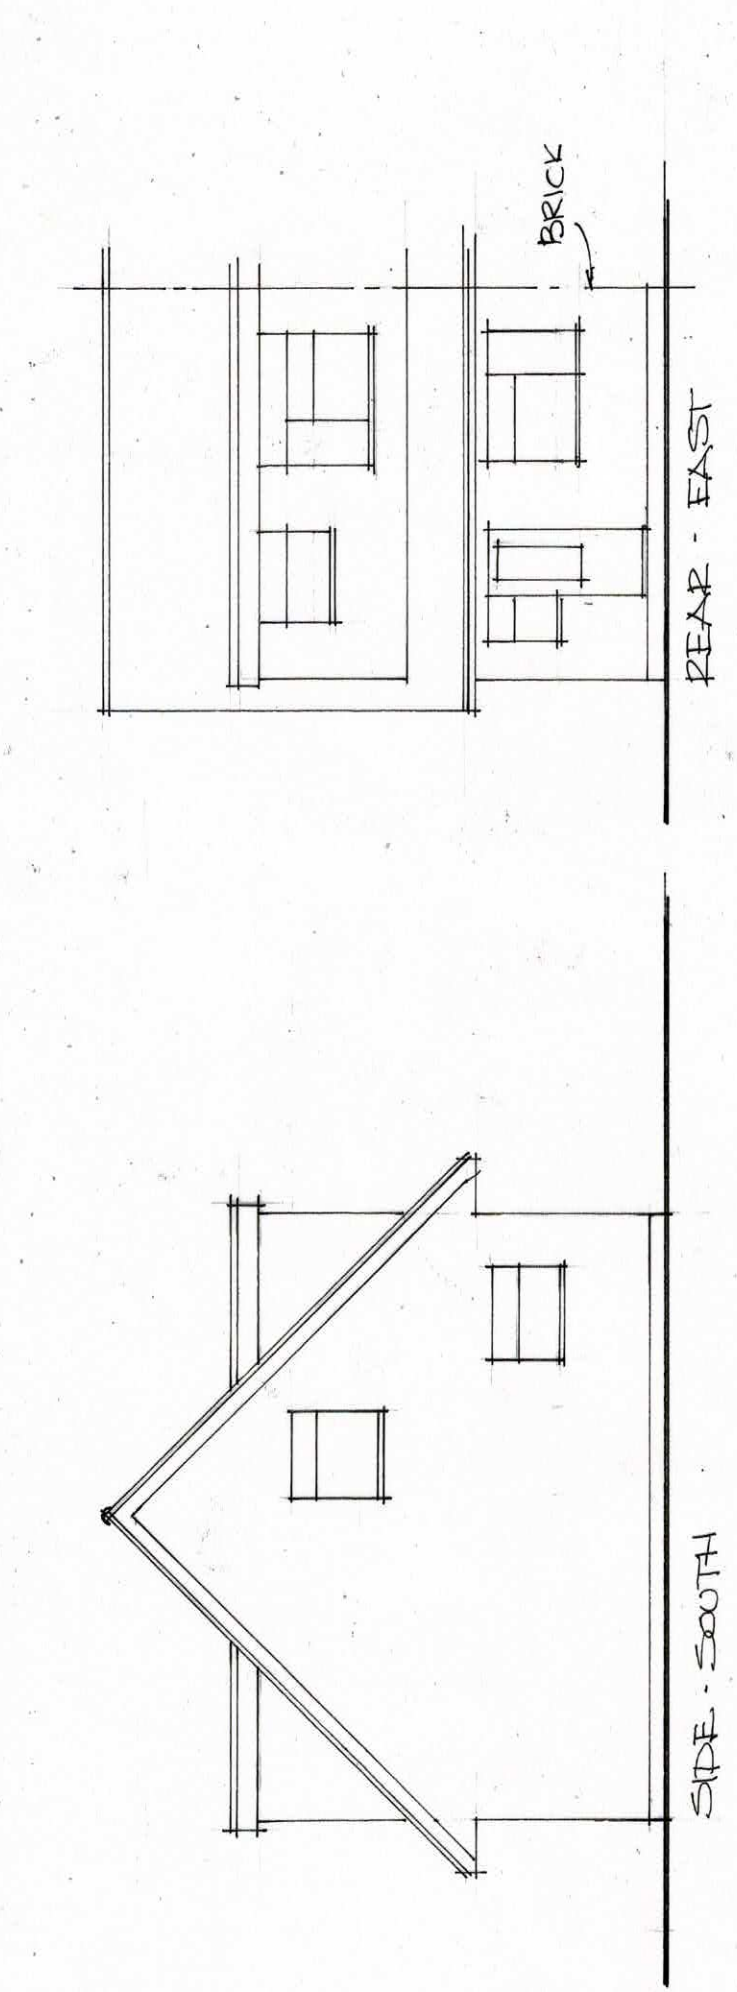


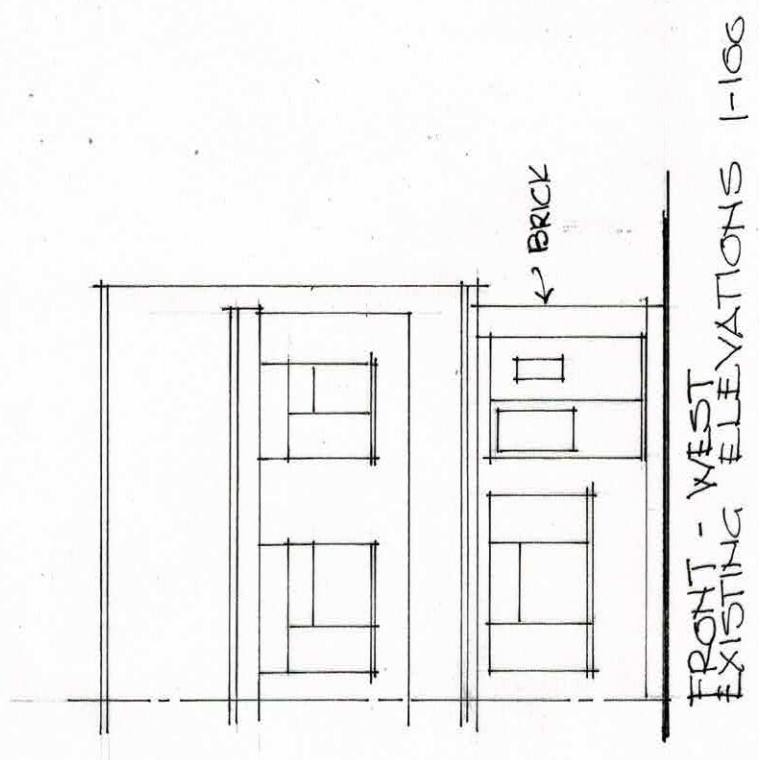

PROPOSED
EXTENSIONS
TO WREN CRESCENT
BOGNOR REGIS
SEPTEMBER 2020
DRAWING 1