




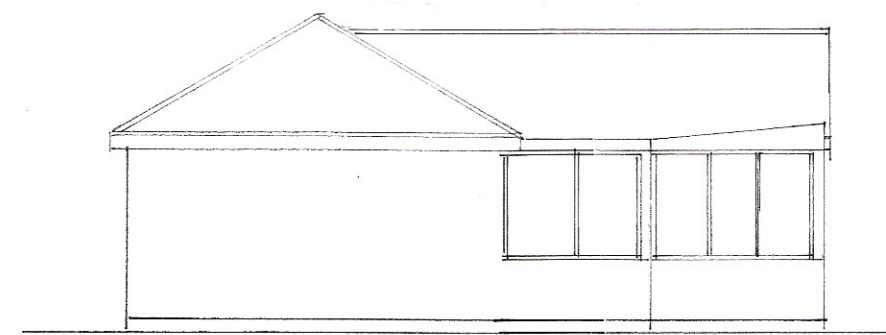


SOUTH - WEST

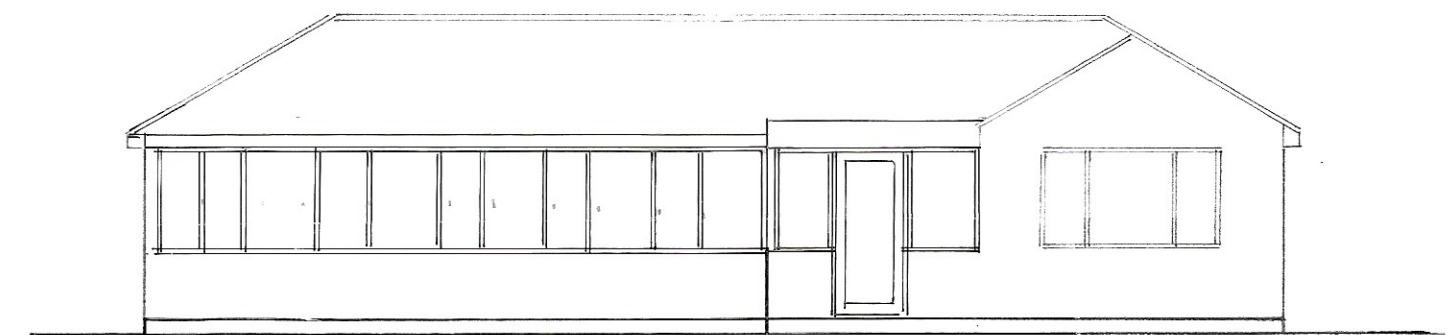


SOUTH - EAST

1 : 100

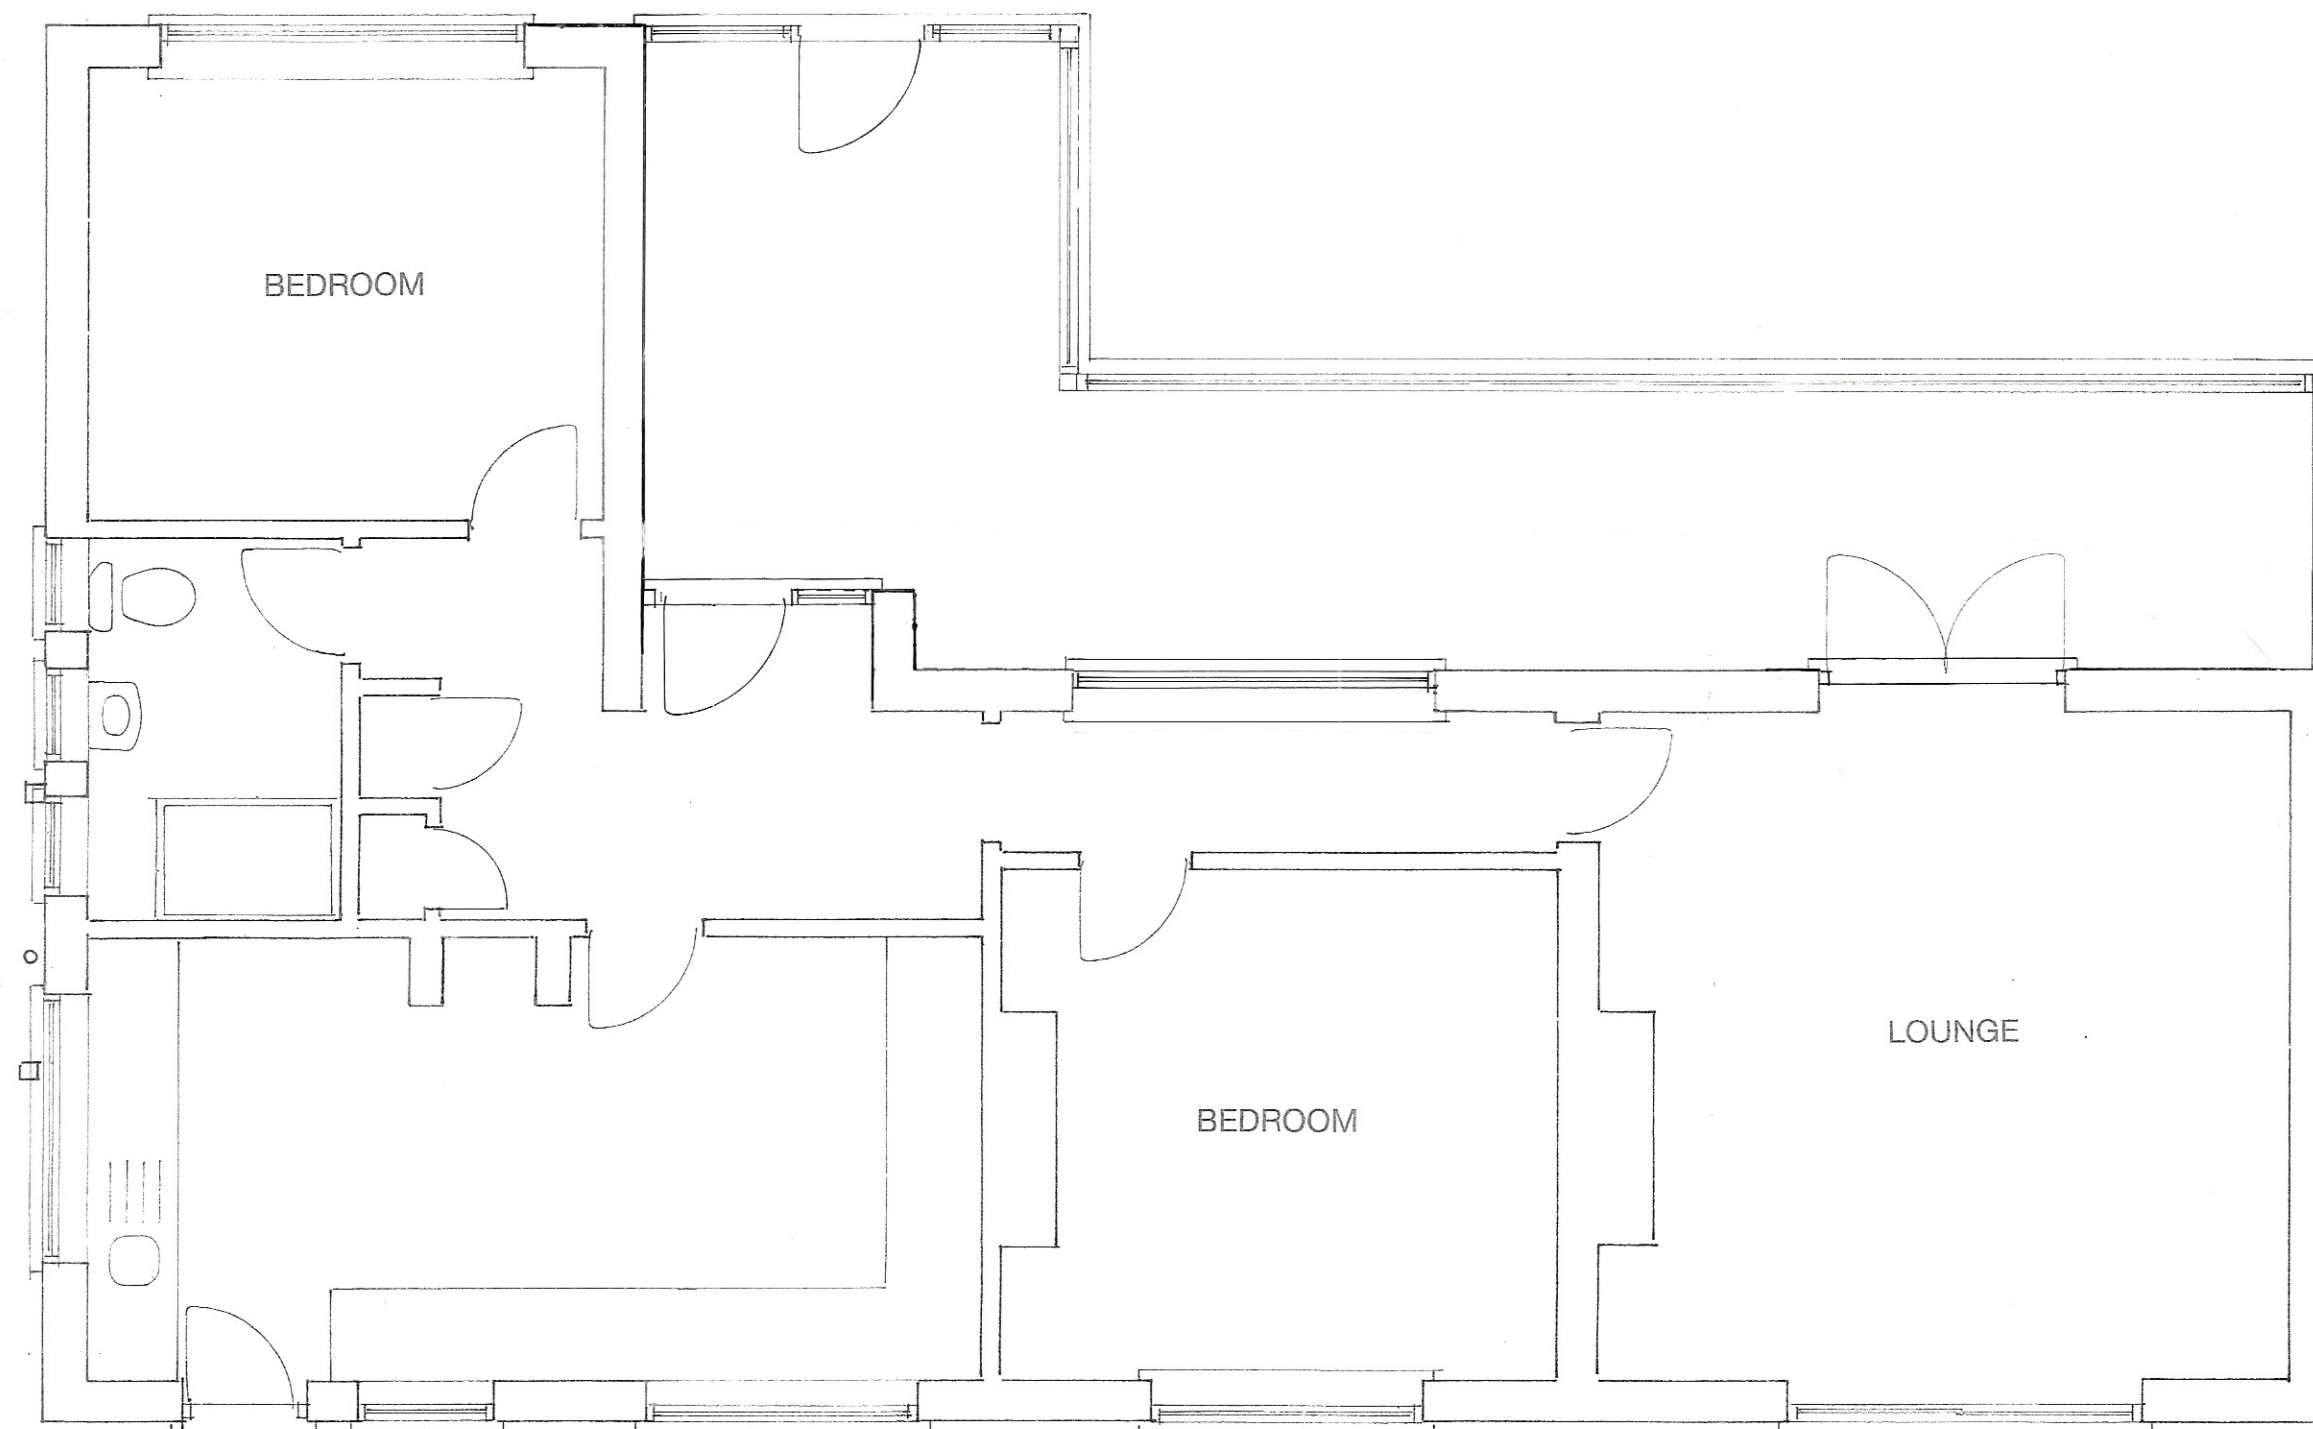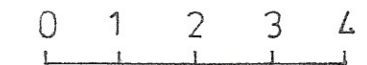



PLAN

1 : 50

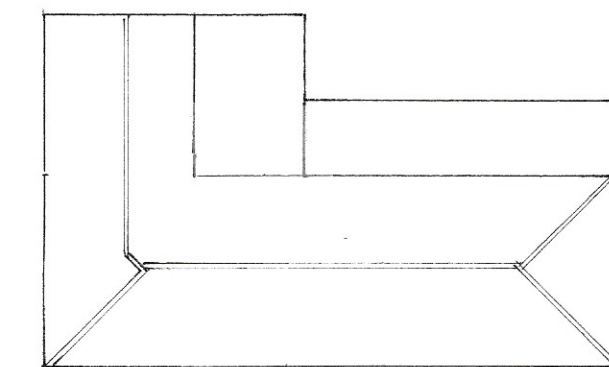

ROOF PLAN

1 : 200

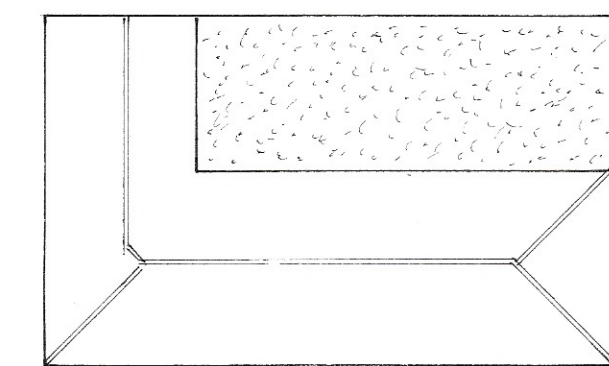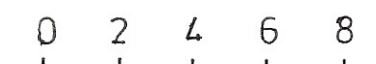

PROPOSED ROOF PLAN

Sheet 3 of 3

Existing

PROPOSED SINGLE STOREY EXTENSION AT 39, SHERWOOD ROAD, BOGNOR REGIS
FOR MR. & MRS. P. CARTWRIGHT.

Bryan Butcher
Rainbow Cottage
Nyetimber Lane
Bognor Regis PO21 3JX
01243 266871
07973 233442
bryan.butcher@btinternet.com
www.bryanbutcher.com