


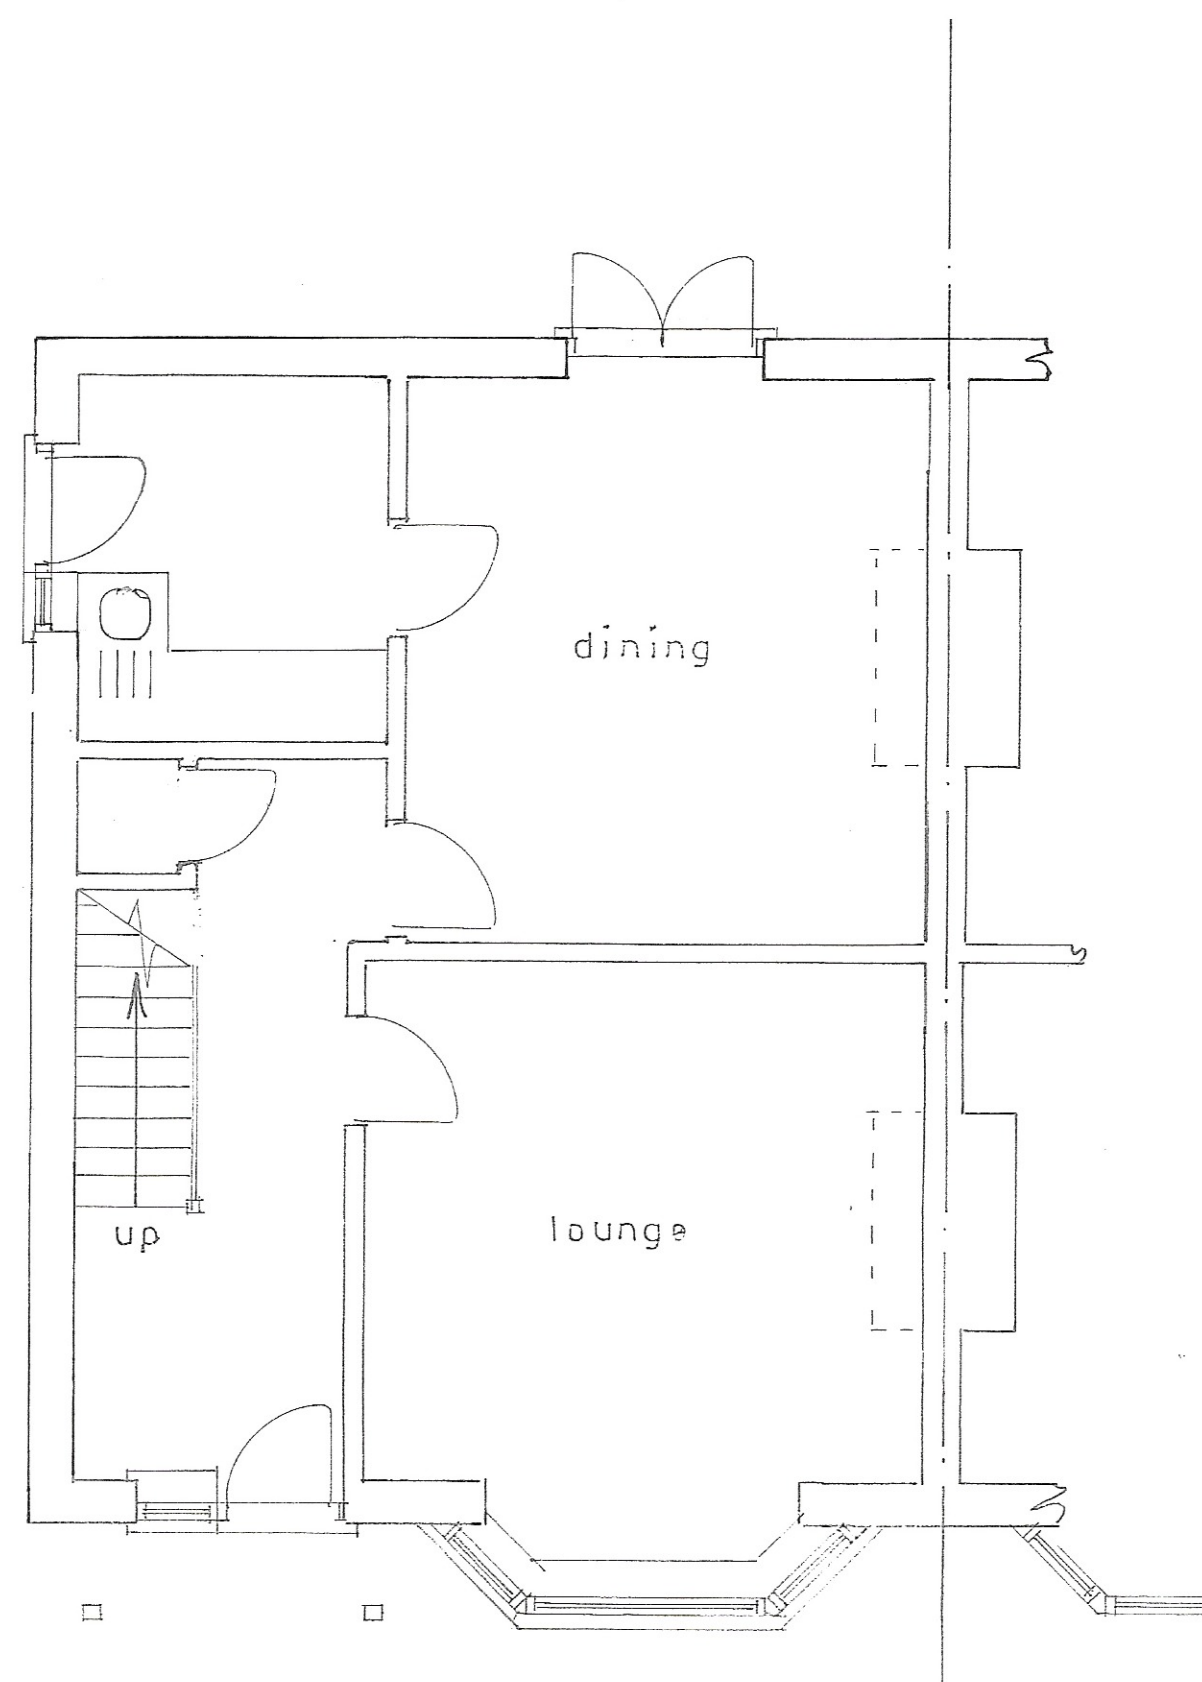

Ground floor plan
1 : 50



location plan
1 : 1250



block plan
1 : 500

Ordnance Survey
Paper Map Copying
Licence No.
100056538

sheet 1 of 3

Proposed

PROPOSED LOFT CONVERSION TO FORM NEW 2ND FLOOR AT 19, SOUTH WAY, BERSTED
FOR MR.O.SAPOZHNYK.

Bryan Butcher
Rainbow Cottage
Nyetimber Lane
Bognor Regis PO21 3JX
01243 266871
07973 233442
bryan.butcher@btinternet.com
www.bryanbutcher.com