EXISTING EQUIPMENT

CABINET DETAILS:

S8000/DORSET CABINET (PROPOSED BY OTHERS)
DIMENSIONS: 1465x665x1500 HIGH
MATERIAL: STEEL
COLOUR: GREEN

SECURE FLEXI BTS CABINET ON ROOT WITH FLEXI UNITS , UCU's & TRANSMISSION
DIMENSIONS: 1228x570x1330 HIGH
MATERIAL: STEEL
COLOUR: GREEN

MK4 LINK/AC CABINET ON ROOT
DIMENSIONS: 600x500x1520 HIGH
MATERIAL: STEEL
COLOUR: GREEN

TOWER DETAILS
PHASE 4 STREETWORKS TOWER WITH GRP SHROUDED HEADFRAME
COLOUR: GALVANISED
HEADFRAME SHROUD COLOUR: GREY

PROPOSED EQUIPMENT

CABINET DETAILS:


KOMODO ON ROOT FOUNDATION
DIMENSIONS: 1230x400x1542 HIGH
MATERIAL: STEEL
COLOUR: GREEN

TOWER DETAILS
PHASE 5 STREETWORKS TOWER WITH GRP SHROUDED HEADFRAME MOUNTED ON NEW ROOT FOUNDATION
COLOUR: GALVANISED
HEADFRAME SHROUD COLOUR: GREY

EXISTING TOWER, ANTENNA AND FEEDERS TO BE REPLACED WITH STREETWORKS TOWER MOUNTED ON NEW ROOT FOUNDATION. NEW FEEDERS TO RUN ALONG EXISTING ROUTE TO UCU's TO MAINTAIN EXISTING SYSTEM. NEW LNA's AND FEEDERS INSTALLED TO NEW KOMODO CABINET. NEW 40A BREAKER TO BE INSTALLED IN EXISTING DISTRIBUTION BOARD FOR AC KOMODO POWER SUPPLY.

EXCLUSION ZONES CONFORM TO THE ICNIRP REFERENCE LEVEL FOR LIMITED EXPOSURE TO MEMBERS OF THE GENERAL PUBLIC

A3

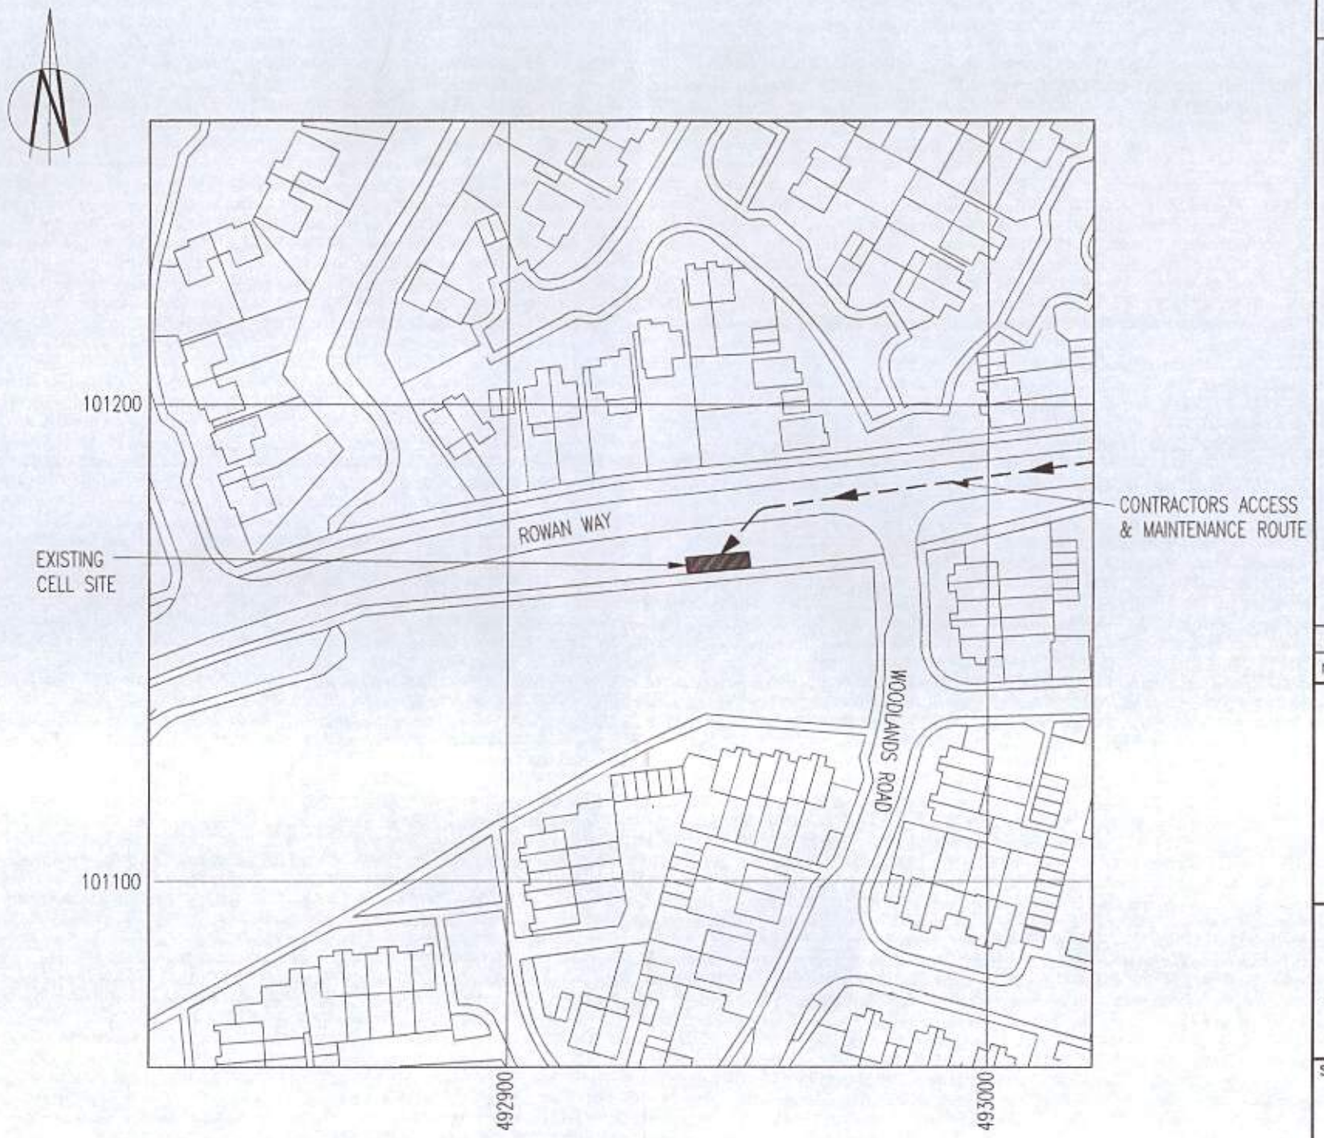

LOCATION PLAN

NGR E 492946
NGR N 101170

SCALE 1:1250

REPRODUCED FROM ORDNANCE SURVEY PROMAP DATA© CROWN COPYRIGHT 2015
LICENCE NUMBER 100020449

COVENTRY CONFIG.	NOM/RDS DATE/REV.
B1y/i/2	NOM. 30/04/2015

No.	Revision	Date	By	ckd
A1	PRELIMINARY ISSUE FOR APPROVAL	17/06/15	AM	REM

MBNL

6 Anglo Office Park
67 White Lion Road
Amersham
HP7 9FB
Tel: 01494 762 923
Email: info@mbnl.co.uk

WHP Wilkinson Helsby
Unit 17B, Astley Way Industrial Estate
Astley lane, Swillington, Leeds
LS26 8XT
Tel: 0113 3023550 Fax: 0113 2876834
e-mail: info@wilkinson-helsby.co.uk

Site Name & Address:
ROWAN WAY STREETWORKS,
BOGNOR REGIS,
WEST SUSSEX, P022 9QQ

Title:
PROPOSED TELECOMMUNICATIONS STREETWORKS UPGRADE SITE LOCATION

Purpose of Issue:
APPROVAL

Drawing No:
55843 – 01

Cell No:	MBNL ID:
55843	ARN005

Issue:	Scale:	Ch'd:	Date:
A1	AS STATED	REM	17/06/15
	Drn: AM Date: 09/06/15	App: REM	Date: 17/06/15

ARUN DISTRICT COUNCIL BE/117/15/TEL