



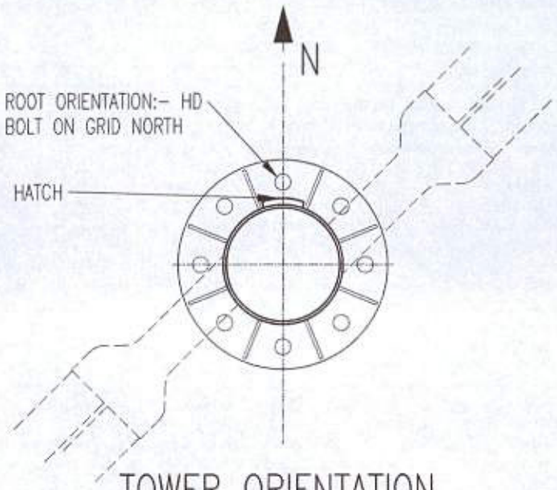

TOWER ORIENTATION


SCALE 1:20

EXISTING TOWER TO BE REPLACED WITH NEW SW TOWER WITH MULTIBAND ANTENNA AND NEW LNA's IN SHROUDED HEADFRAME

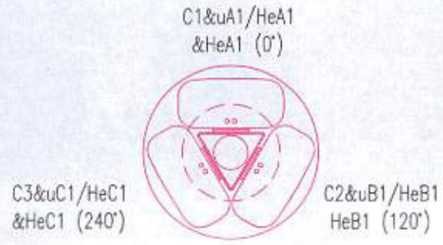

ANTENNA DETAILS

SCALE 1:20

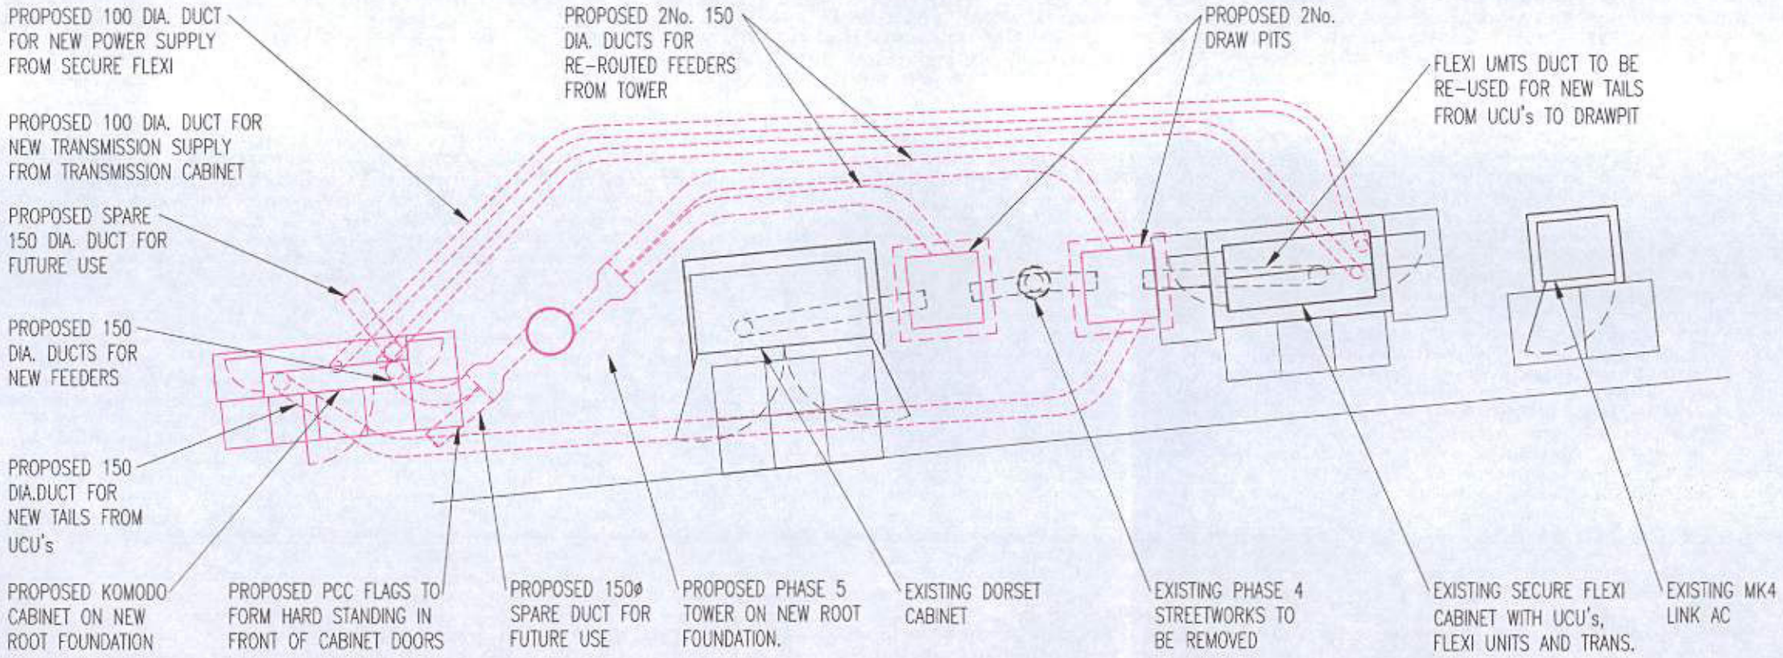

EQUIPMENT LAYOUT

SCALE 1:50

LOCATION OF TRANSMISSION EQUIPMENT SUBJECT TO CHANGE/UPGRADE. CONTRACTOR TO VARIFY CONNECTION POINT FROM LIVE TX INFORMATION AND ON SITE PRIOR TO DUCT INSTALLATION

NOTE. PROPOSED KOMODO CABINET TO BE INSTALLED STRICTLY IN ACCORDANCE WITH MANUFACTURERS DETAILS. REFER TO DESIGN GUIDE FOR ELECTRICAL, EARTHING, TRANSMISSION, ALARM DETAILS, ETC. NEW 40A BREAKER TO BE INSTALLED IN EXISTING DISTRIBUTION BOARD FOR AC POWER SUPPLY. MAKE OF BREAKER MUST MATCH MAKE OF DB

A3

COVENTRY CONFIG.	NOM/RDS DATE/REV.
B1y/i/2	NOM. 30/04/2015

No.	Revision	Date	By	ckd
A1	PRELIMINARY ISSUE FOR APPROVAL	17/06/15	AM	REM

MBNL

6 Anglo Office Park
67 White Lion Road
Amersham
HP7 9FB
Tel: 01494 762 923
Email: info@mbnl.co.uk

WHP Wilkinson Helsby
Unit 17B, Astley Way Industrial Estate
Astley lane, Swillington, Leeds
LS26 8XT
Tel: 0113 3023550 Fax: 0113 2876834
e-mail: info@wilkinson-helsby.co.uk

Site Name & Address:
ROWAN WAY STREETWORKS,
BOGNOR REGIS,
WEST SUSSEX, PO22 9QQ

Title:
PROPOSED TELECOMMUNICATIONS STREETWORKS UPGRADE EQUIPMENT LAYOUT

Purpose of Issue:
APPROVAL

Drawing No:
55843 – 03

Cell No:	MBNL ID:
55843	ARN005

Issue:	Scale:	Ch'd:	Date:
A1	AS STATED	REM	17/06/15
	Drn: AM Date: 09/06/15	App: REM	Date: 17/06/15

ARUN DISTRICT COUNCIL BE/117/15/TEL