
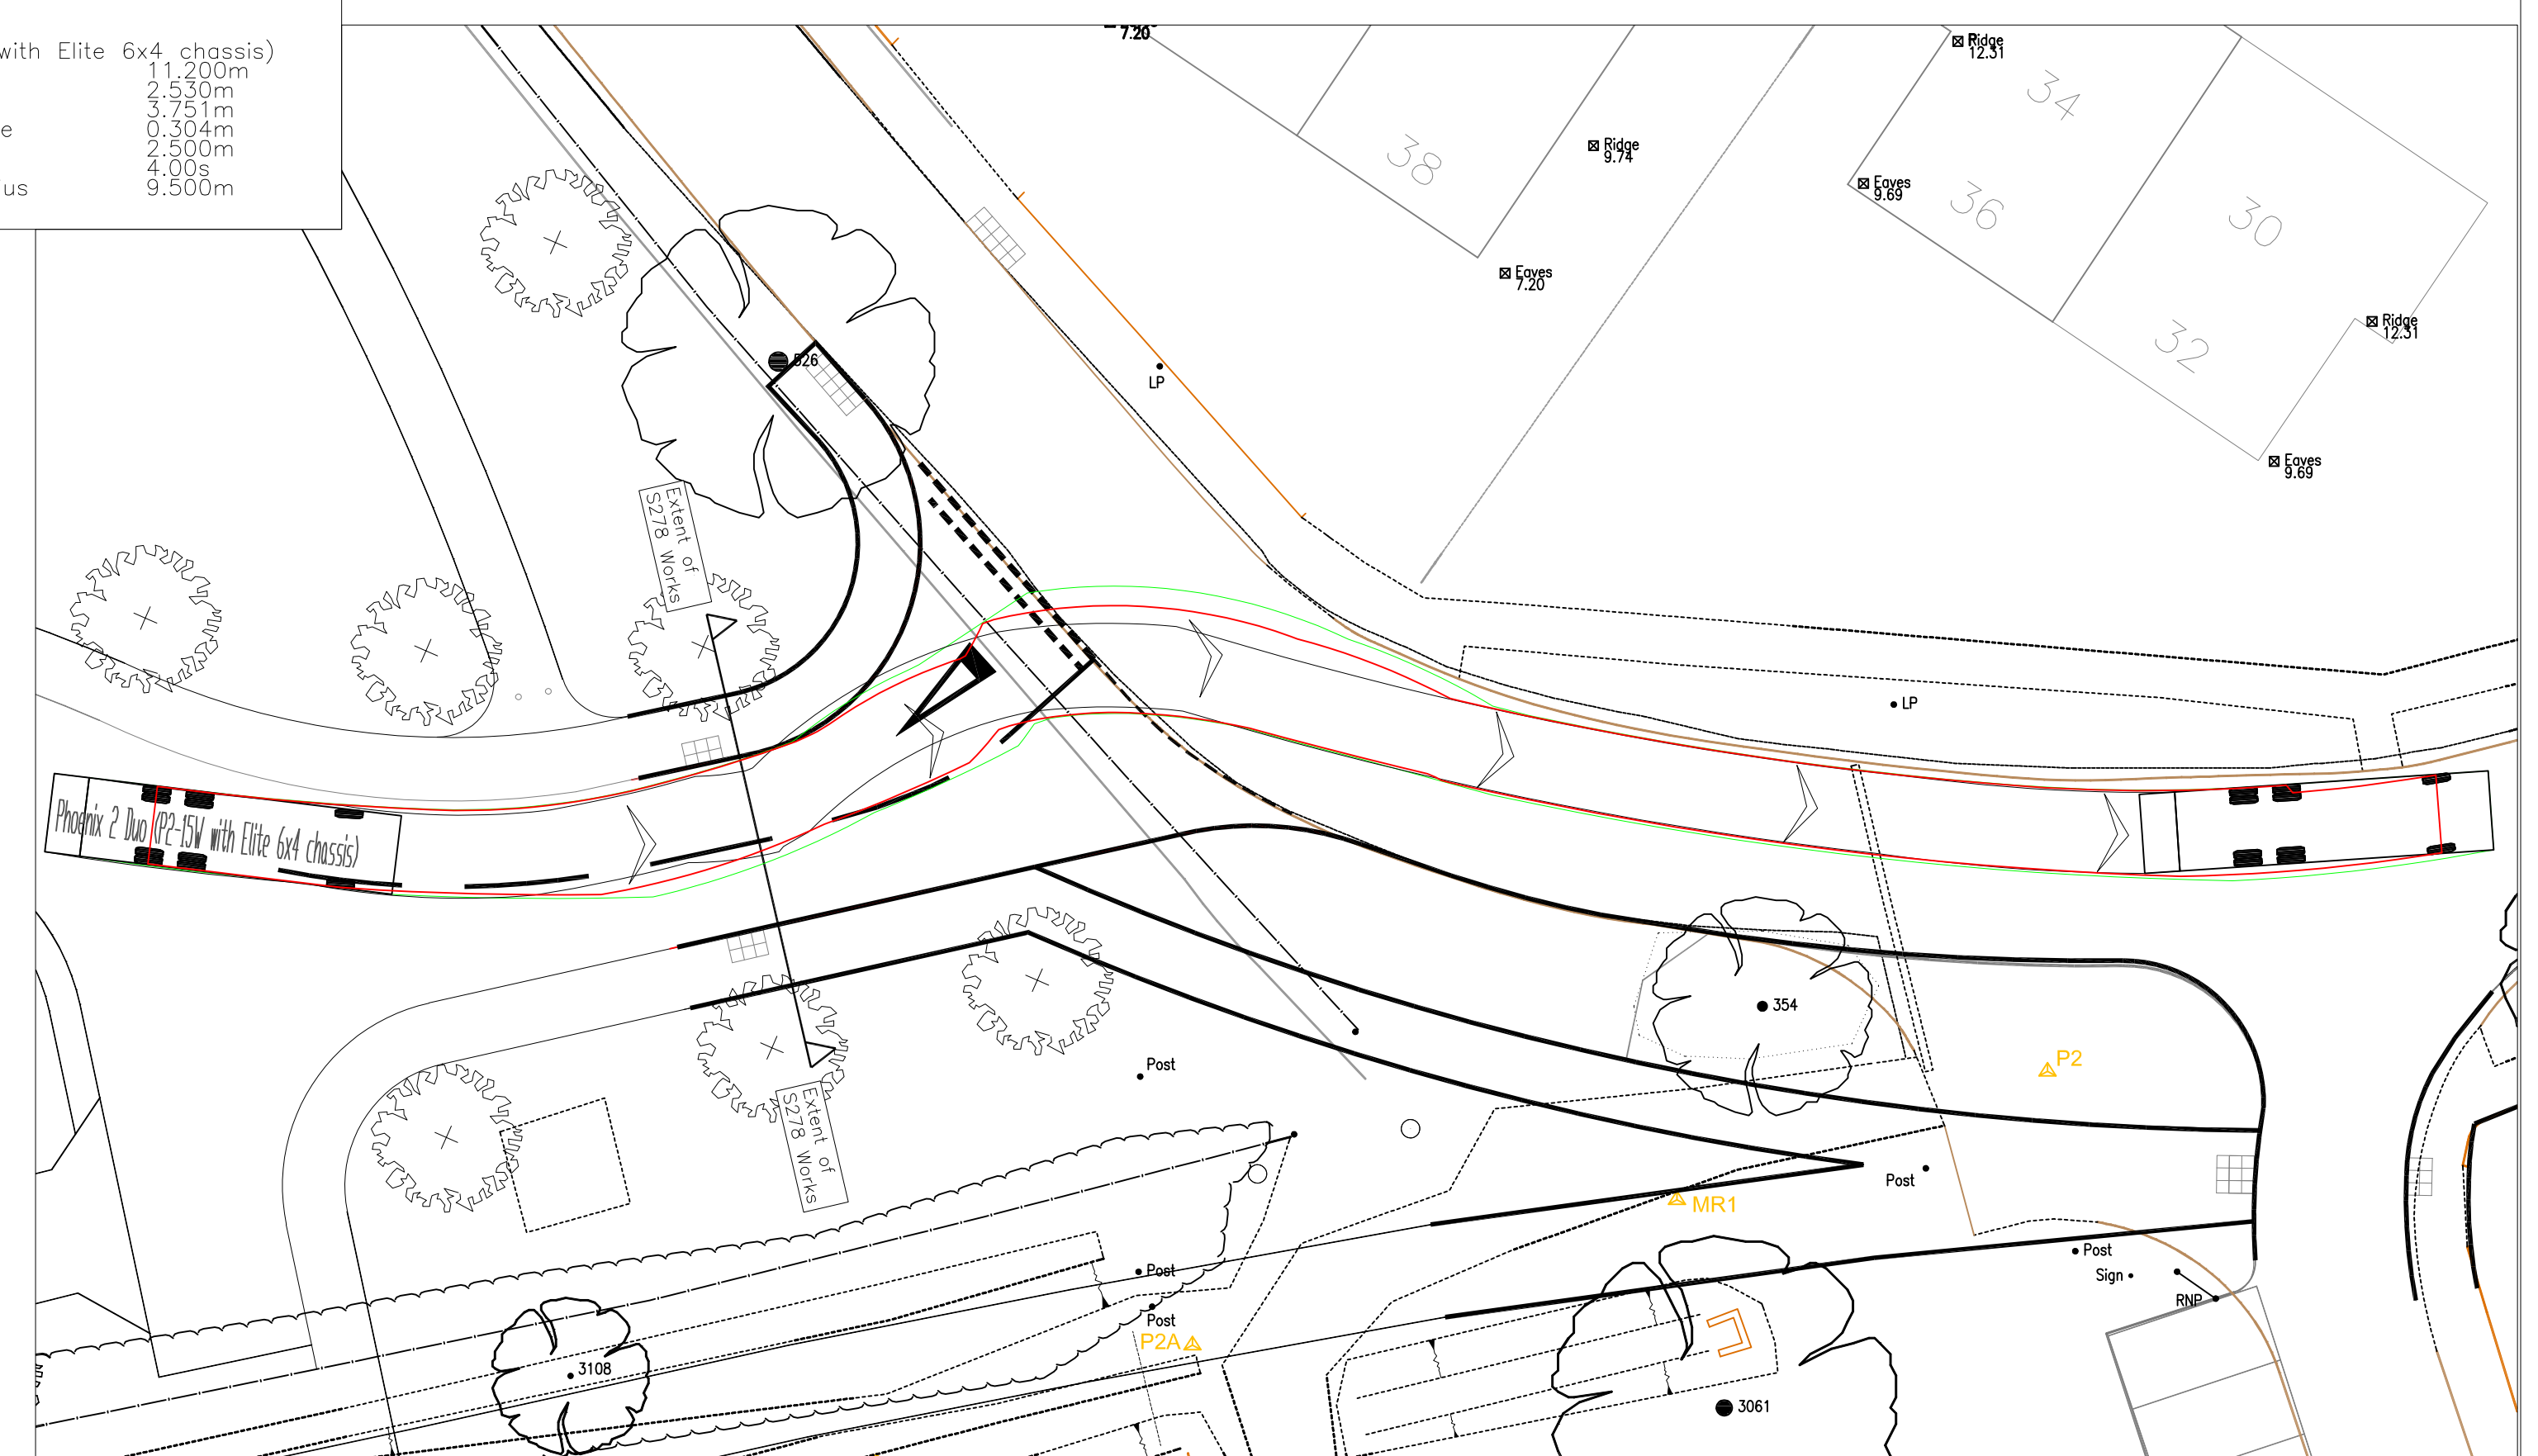


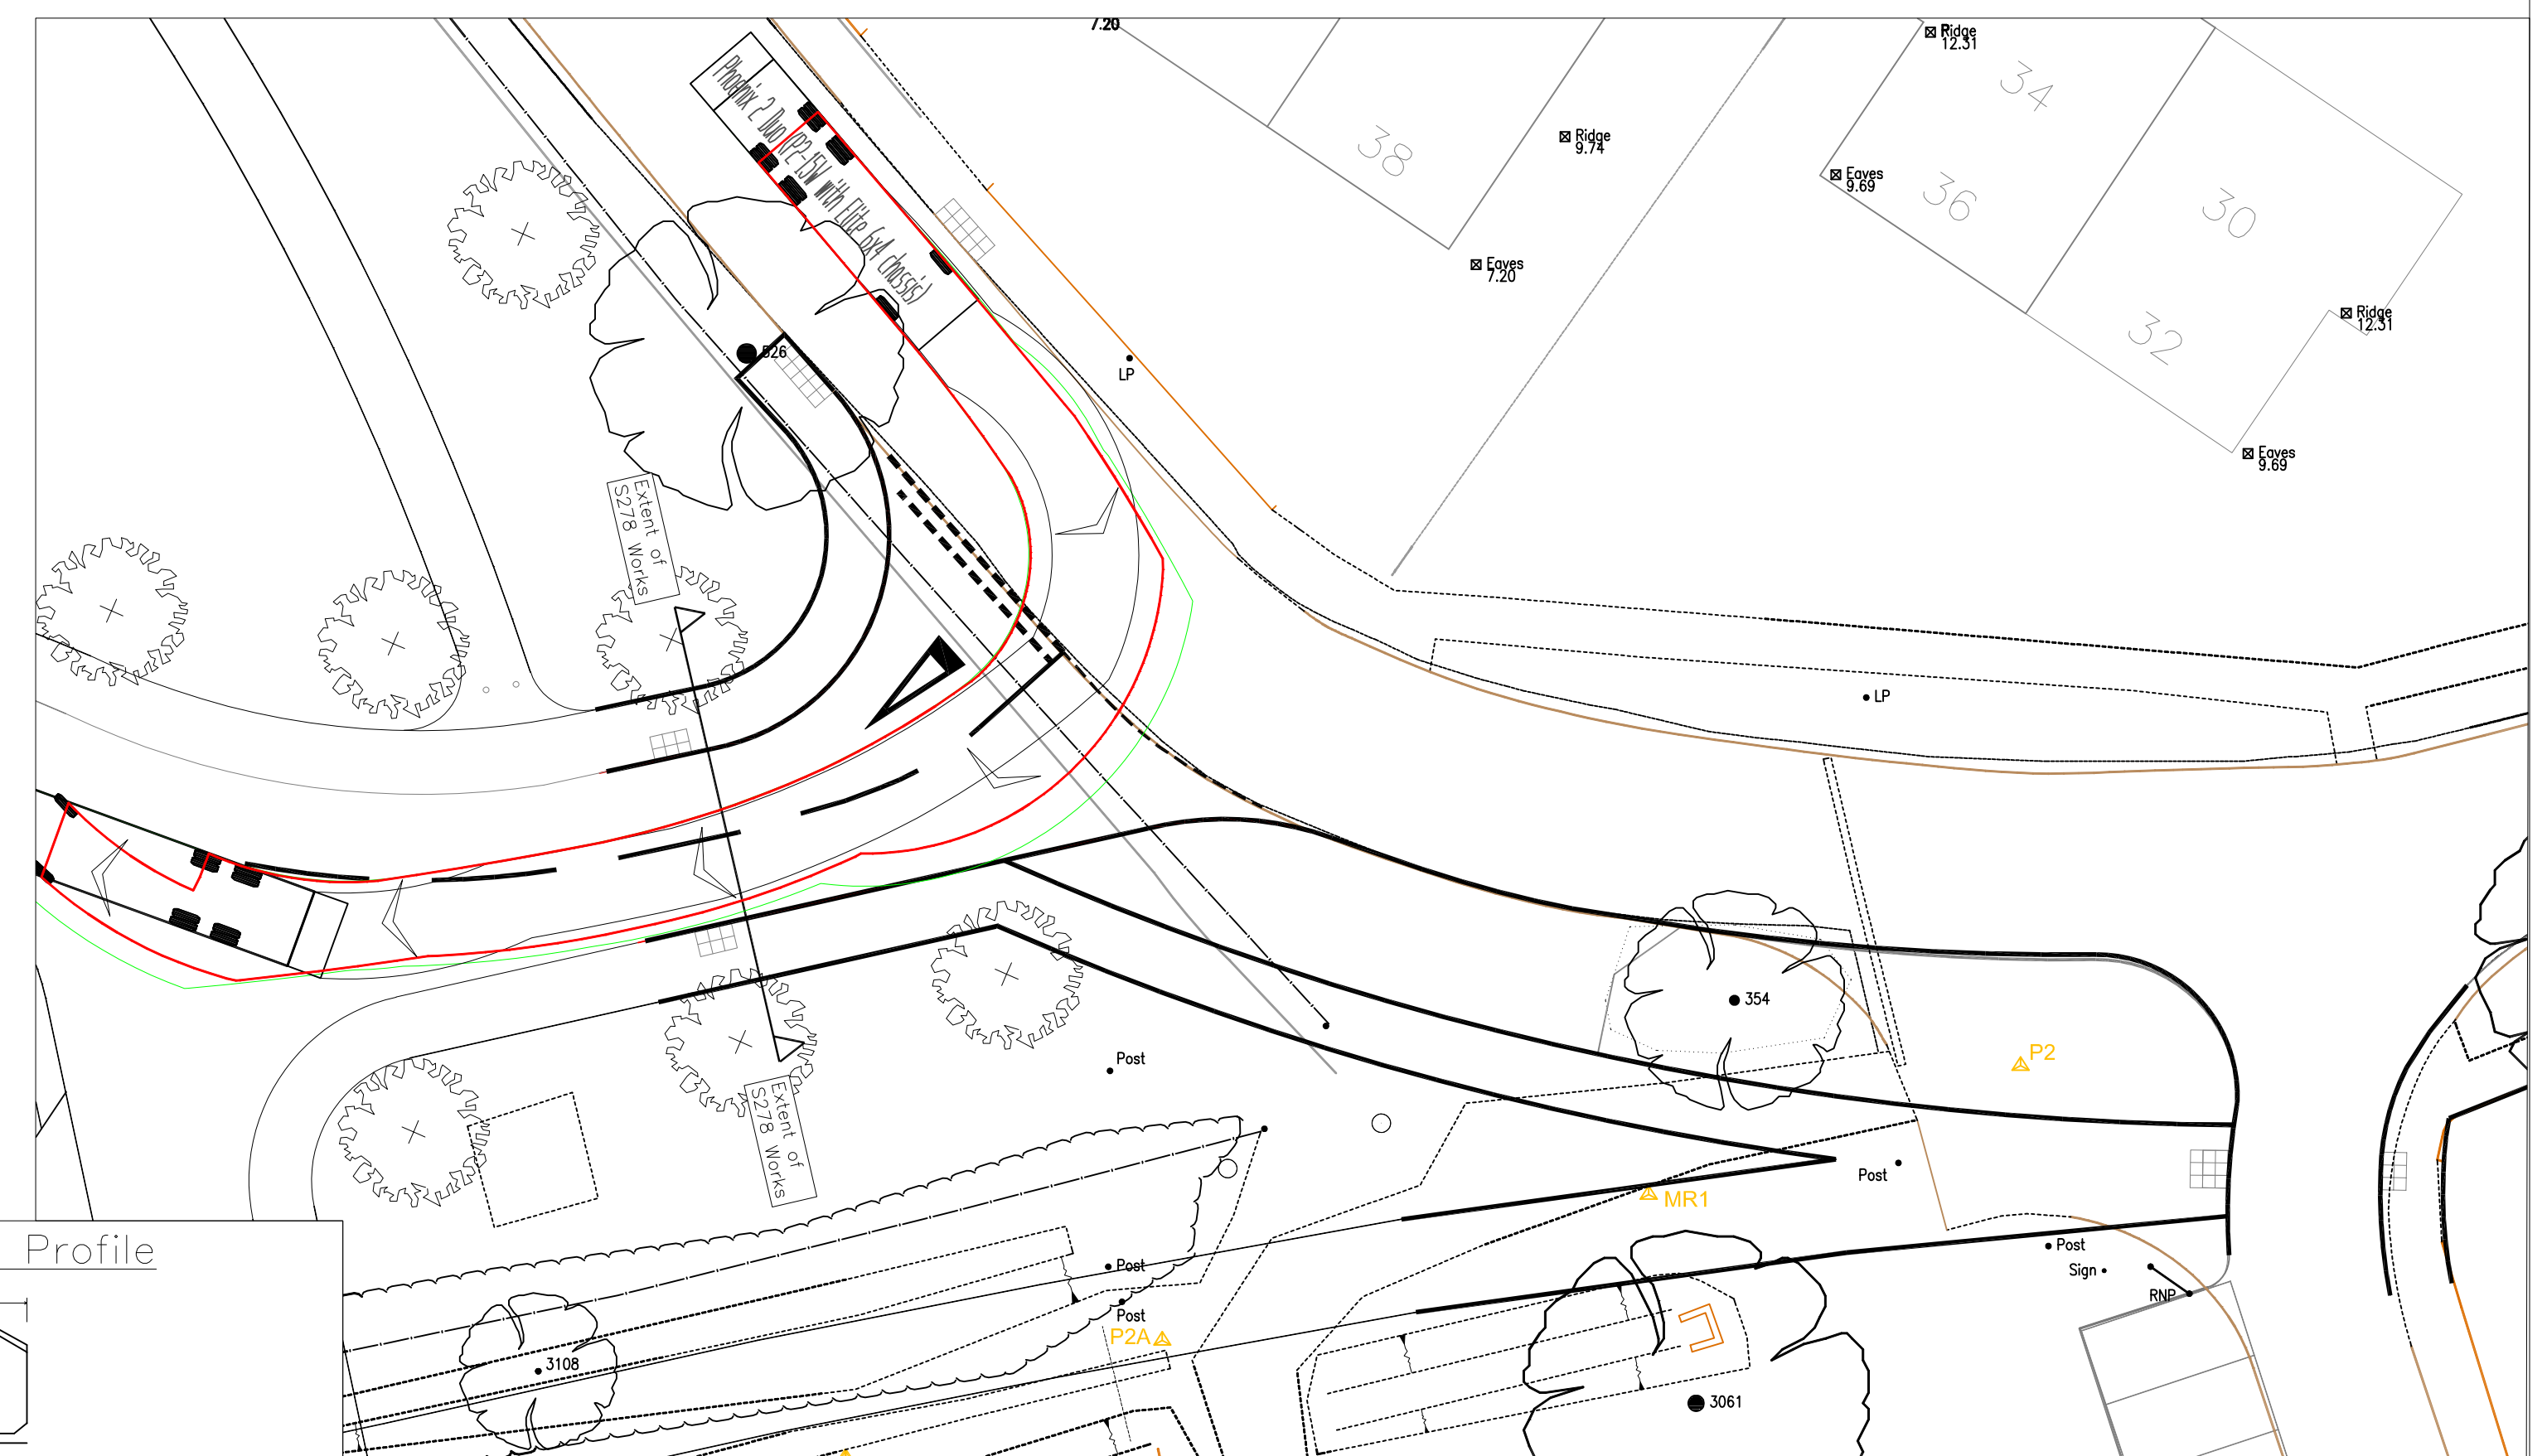

Notes:
All works to be in accordance with the Design Manual for Roads and Bridges and the specifications issued by West Sussex County Council.

Phoenix 2 Duo (P2-15W with Elite 6x4 chassis)	
Overall Length	11.200m
Overall Width	2.530m
Overall Body Height	3.751m
Min Body Ground Clearance	0.304m
Track Width	2.500m
Lock to lock time	4.00s
Kerb to Kerb Turning Radius	9.500m

REV. No.	DATE	DESCRIPTION	FOR APPROVAL		INITIALS
Client		 CIVIL AND STRUCTURAL ENGINEERS Monarch House, Barton Lane, Abingdon, Oxon, OX14 3NB Tel: 01235 555173 Fax: 01235 523226 			
Project			New Barn Lane, North Bersted		
Title	Section 278 Vehicle Tracking	Scale	Date	Drawing No.	Rev
		1:200 @A1			
		Checked	Drawn		
		KTG	JRV	LH5232-2007IA	
				A	