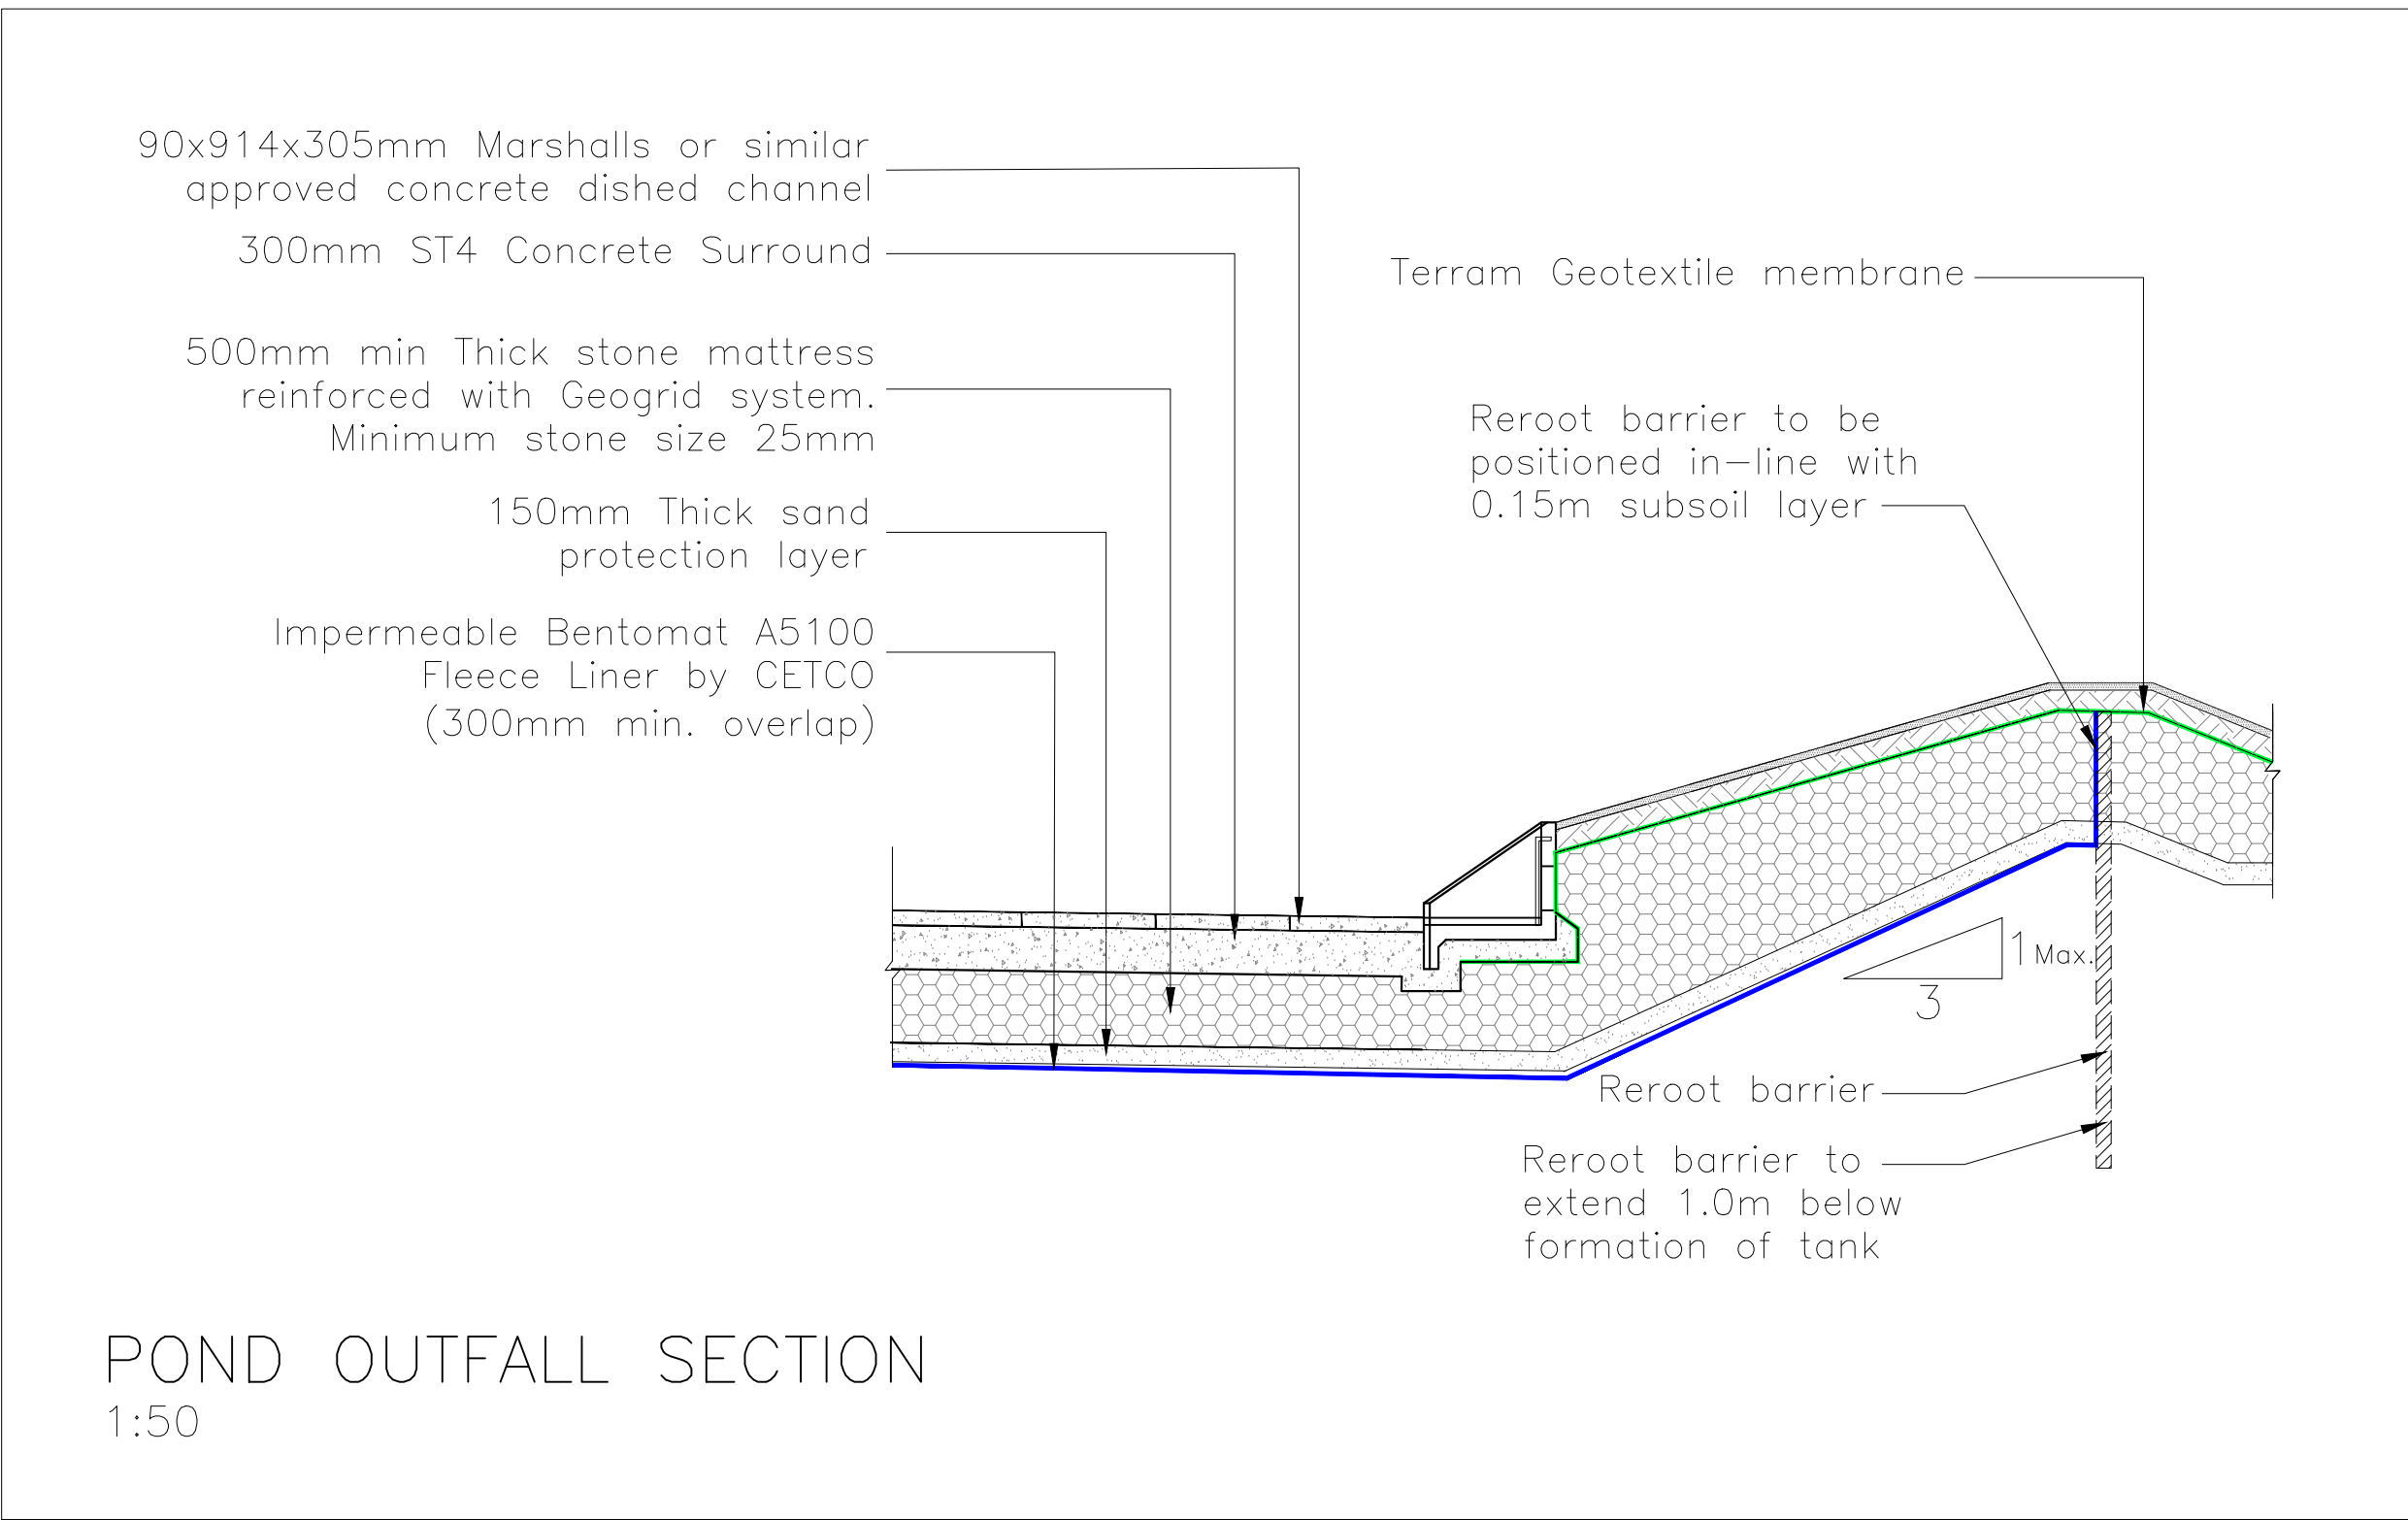
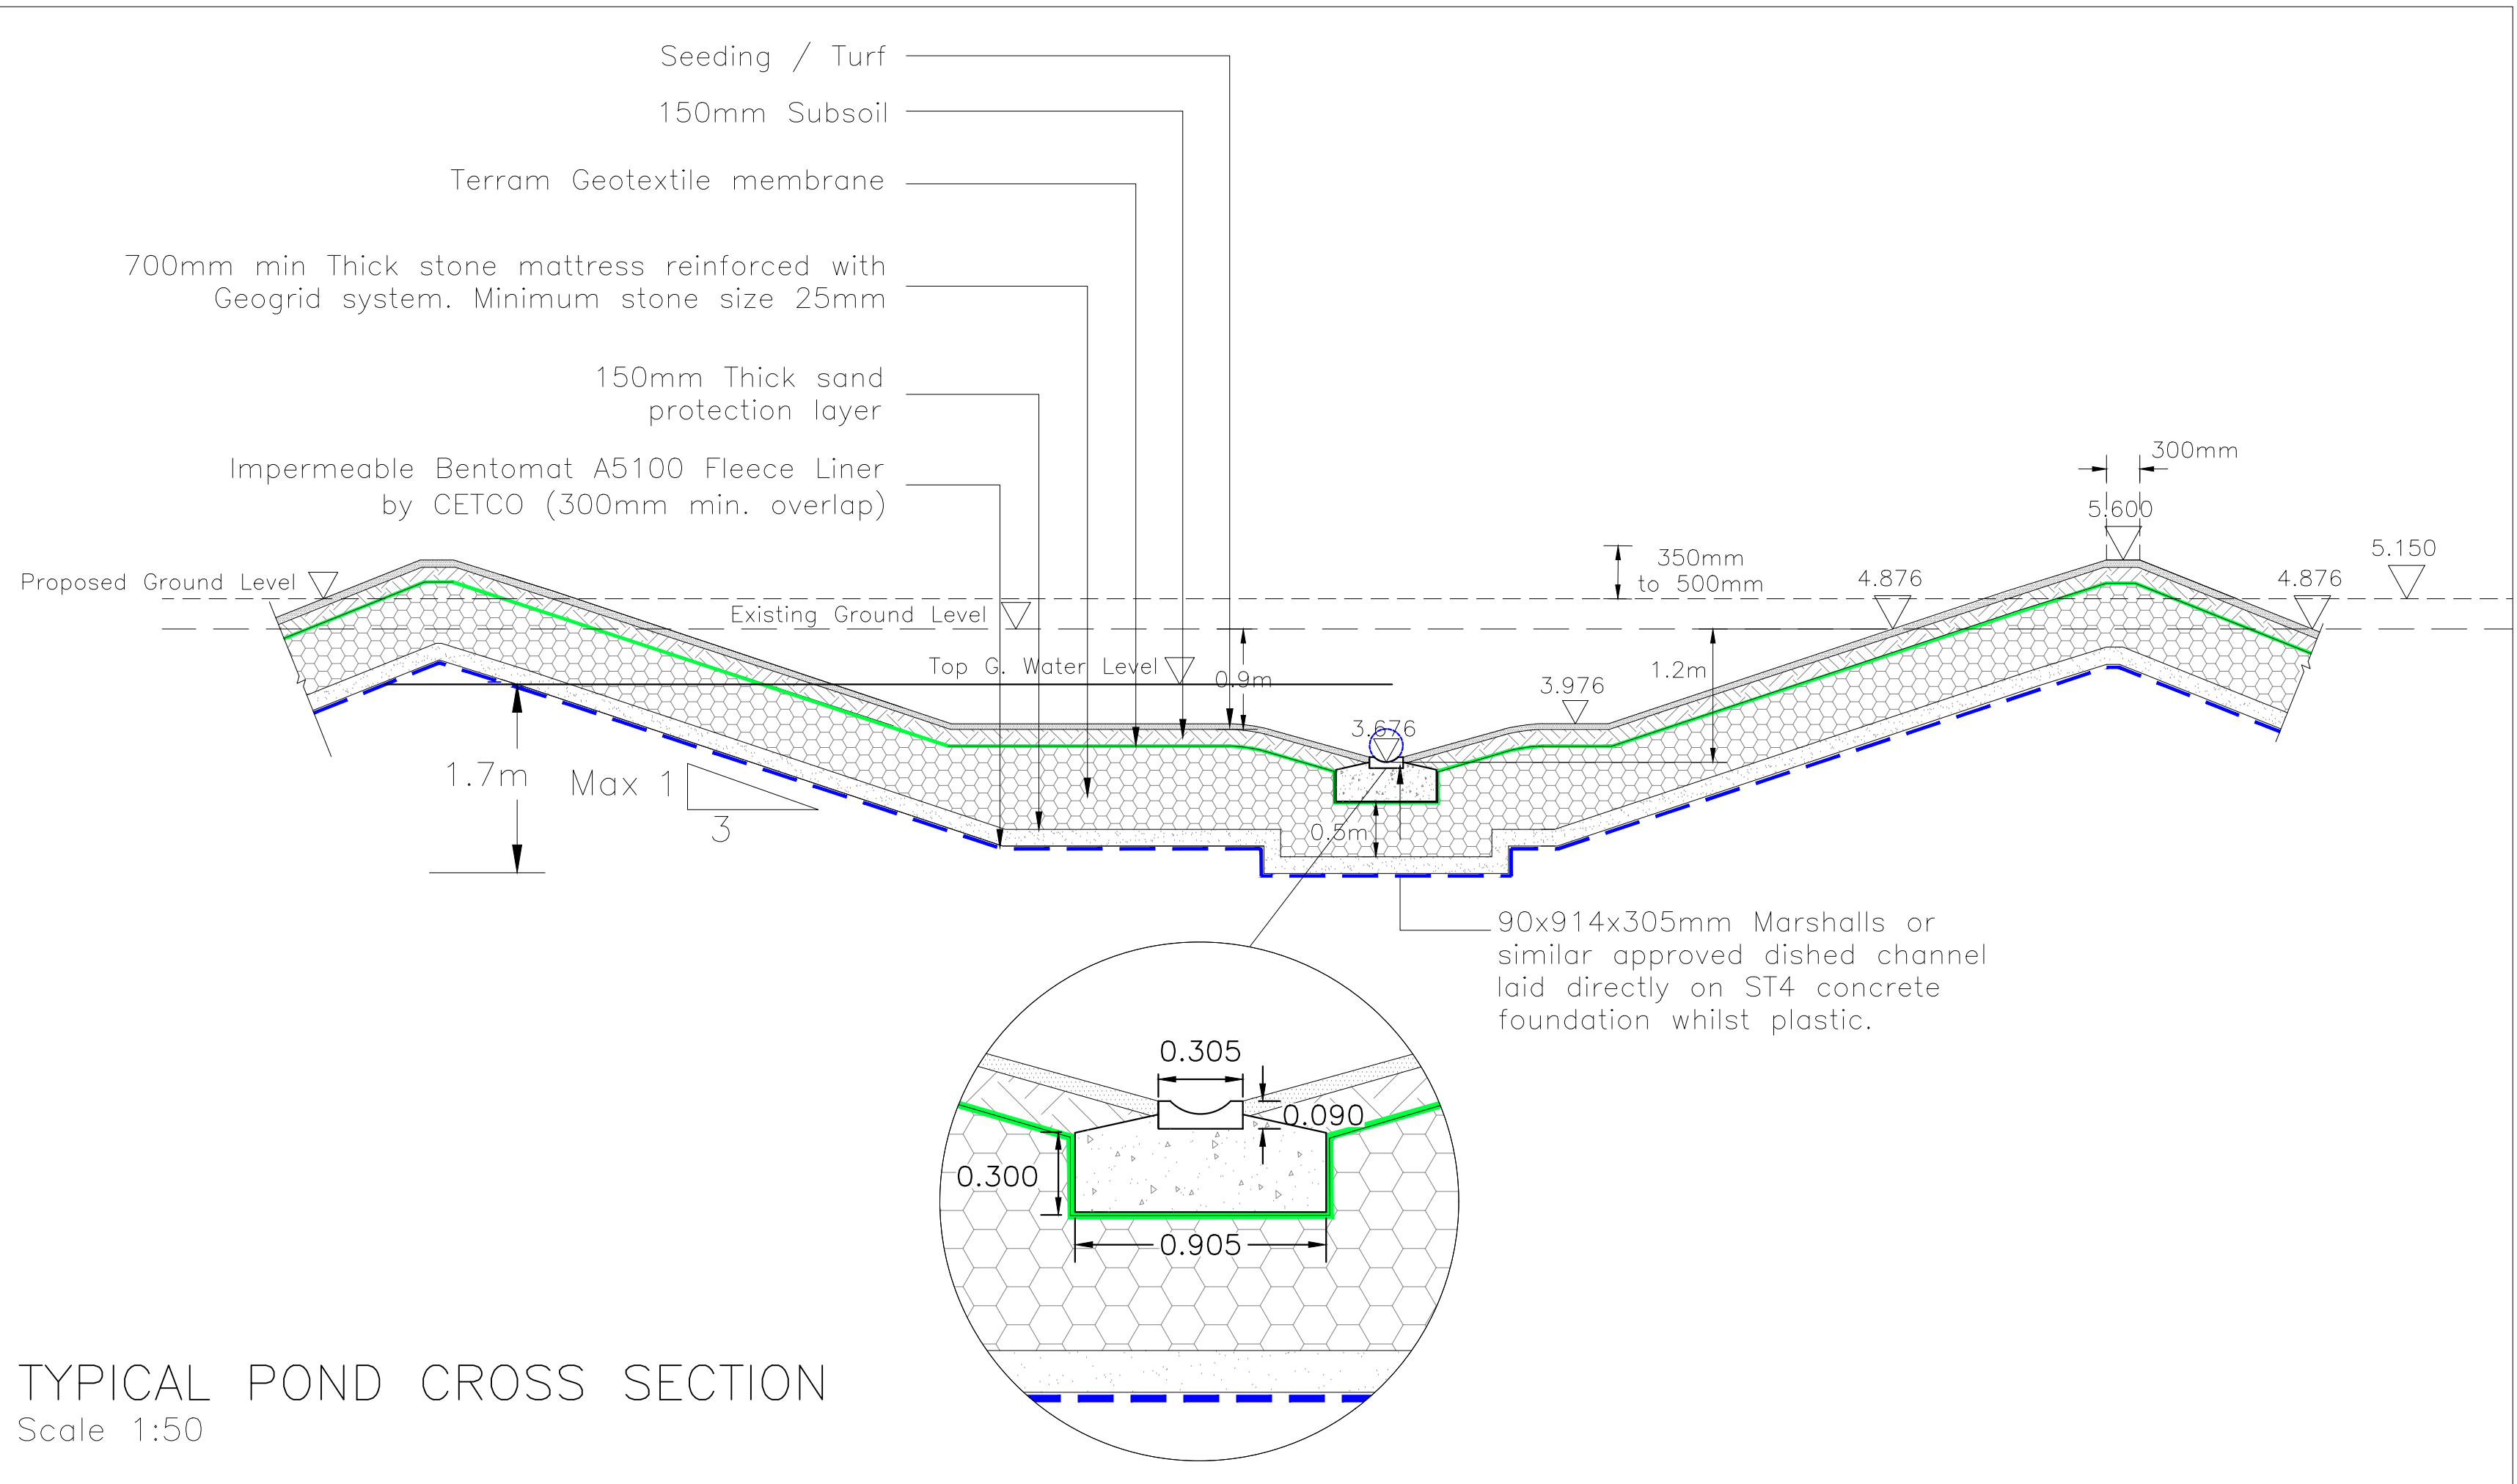


				REV. No.	DATE	DESCRIPTION	INITIALS
				Client		 	
M	05.02.19	Pond construction details updated in accordance with Arun D.C.'s comments.	JRV	 		Monarch House, Barton Lane, Abingdon, Oxon, OX14 3NB Tel: 01235 556517 Fax: 01235 523228	
L	29.03.19	Foundation of concrete ditched channel revised.	JRV				
K	24.03.19	Concrete ditched channel amended, pond sections revised in accordance with Microdrainage calculations.	JRV				
J	18.03.19	Concrete ditched channel added to sections, details amended.	JRV	Project		New Barn lane North Bersted	
H	16.03.19	Tree root protection barrier added to sections.	JRV	Title		Scale As shown @A0 Checked Drawn Dec'17 KTG	
G	18.12.18	Pond construction details updated.	JRV				
F	04.12.18	Pond construction details updated.	JRV				
E	26.11.18	Pond construction details updated.	JRV				