




Note:
Locations of fittings to be agreed
with client on site, seat, rails etc.
Do not scale this drawing except for
Planning purposes

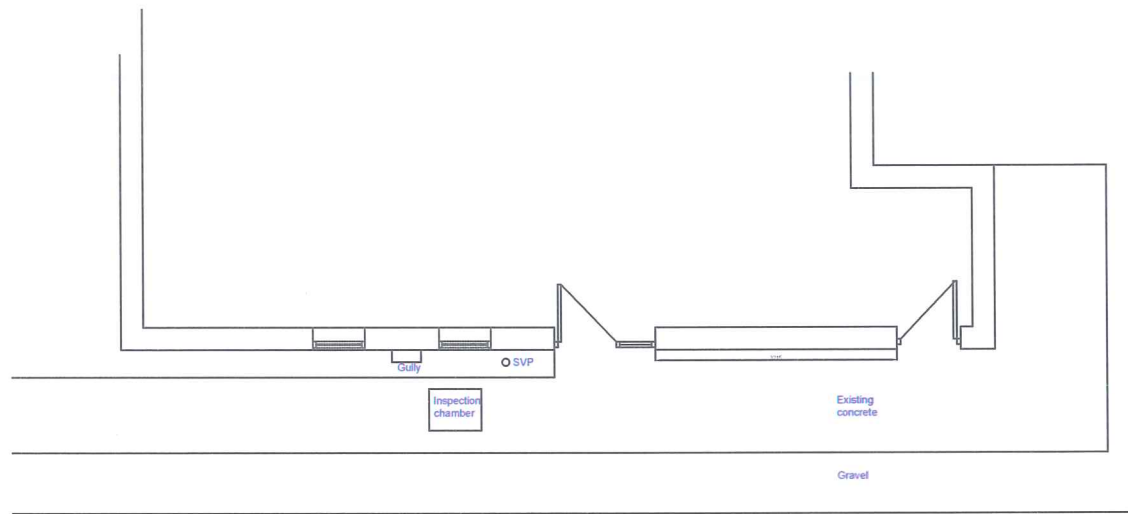


Existing Plan 1:100

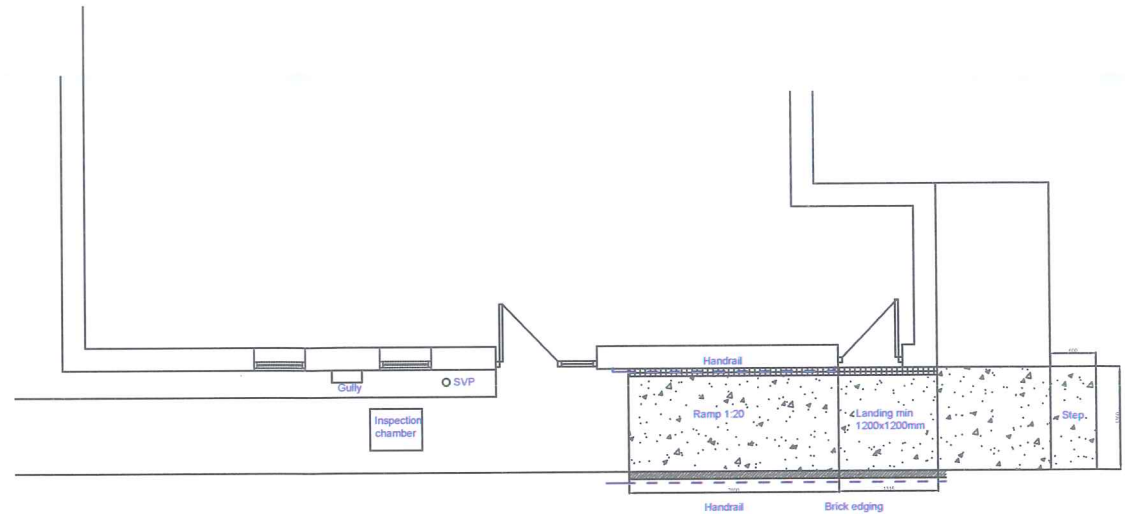


Proposed Plan 1:100

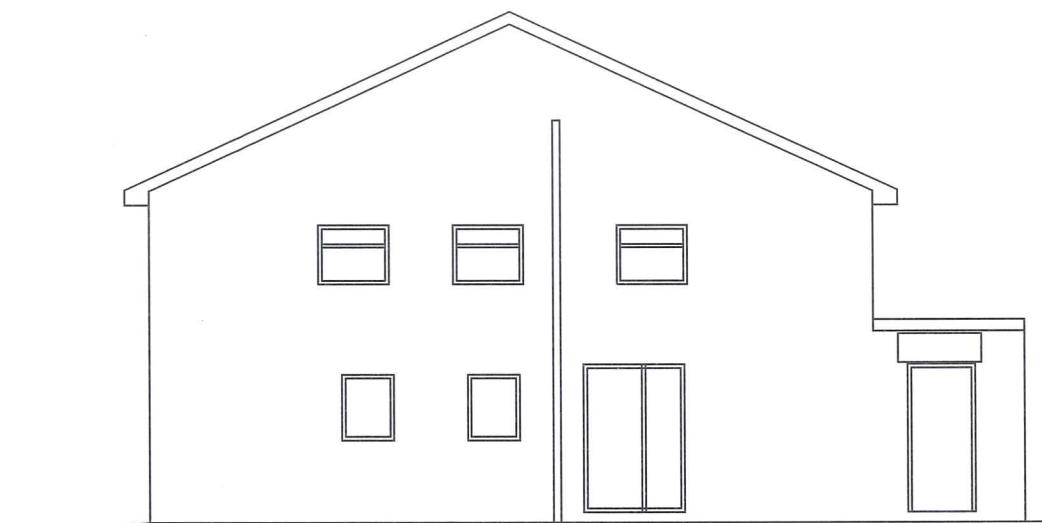

Existing South

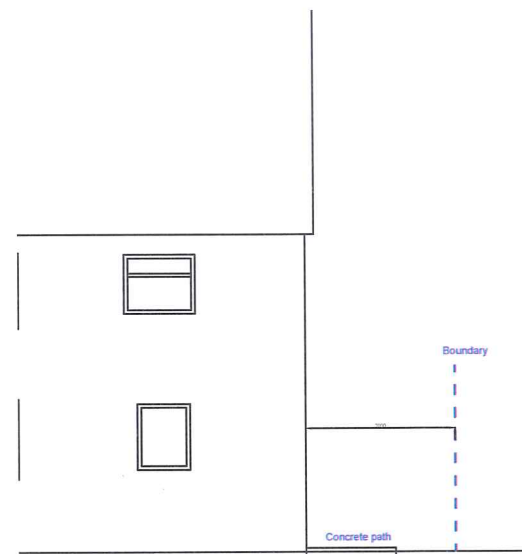


Existing West

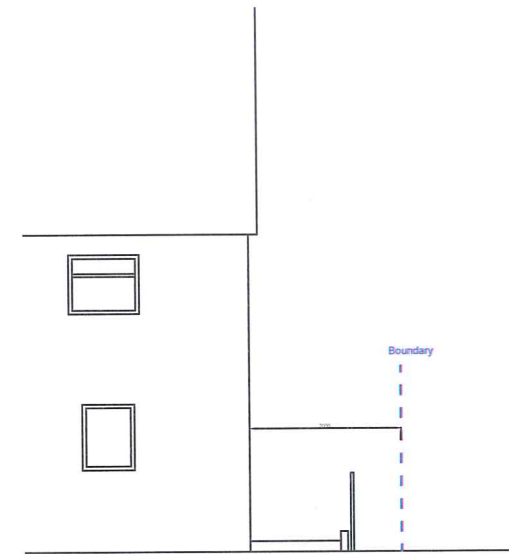


Proposed West



Proposed South

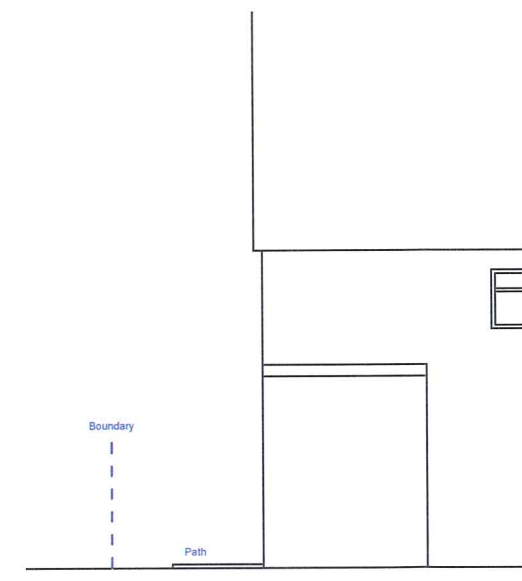

Existing East

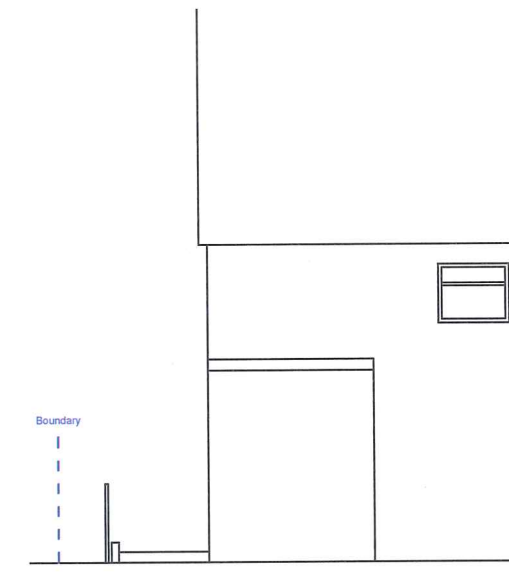

Proposed East

JHBURLEY LTD.
CHARTERED SURVEYORS

77 DOWNVIEW ROAD FELPHAM WEST SUSSEX
Tel: 01243 820092 email jon@jburley.co.uk

CLIENT

Miss M Everitt
6 Breamar Way
Bognor Regis
PO21 5DP

PROJECT

External Access

TITLE

Plans and Elevations Existing and Proposed

SCALE 1:100 Plan / 1:100 Elevations at A3

DRAWN - JHB

DWG. NO. JHB/15/327/105

REVISION 0 09.07.15

