
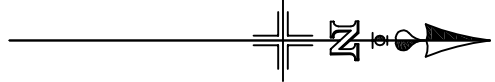


Stroud Green Drive

82

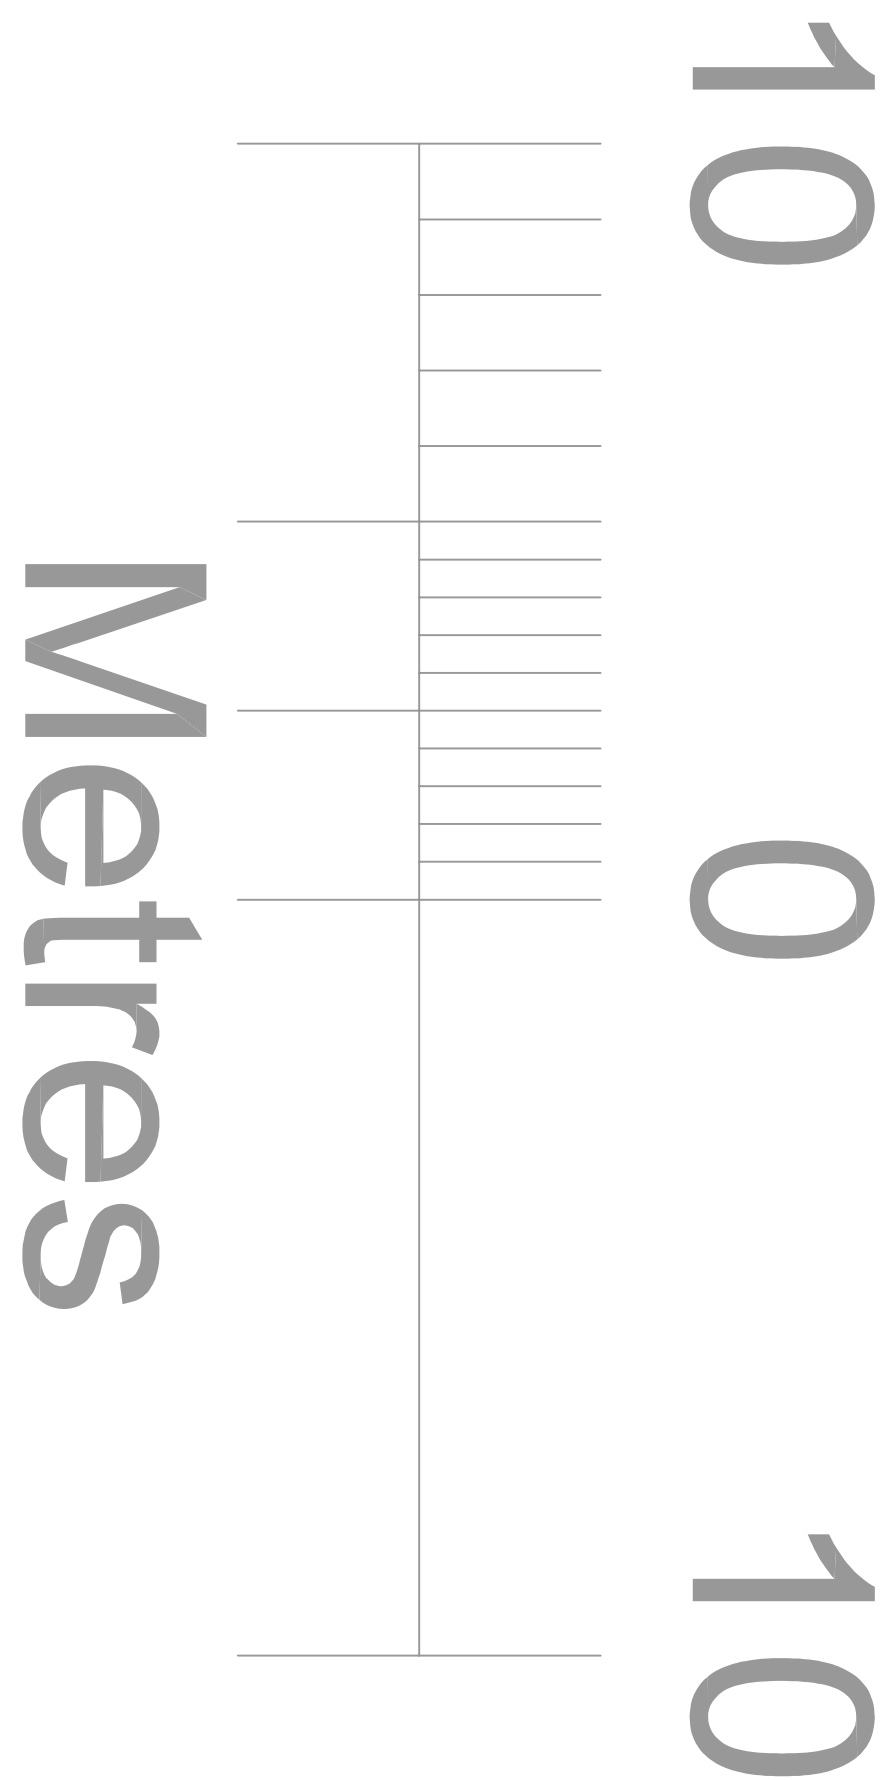

Note:
For Planning & Building Control purposes only.
Do not scale from plans, use written dimensions only.
All dimensions are in metres unless otherwise stated.
All dimensions to be verified on site prior to commencement.
Any discrepancies to be reported to the designer in the first instance.
Intellectual Property Rights Apply (IP).
Copy Right © 2019

Project	Date
Mr J. Stevens 84 Stroud Green Drive Bristol BS2 1JY 0800 123 4567	October 2019
Revision	Revision
1. AOC B/C - 01/11/19	1. AOC B/C - 01/11/19
Drawing Title	Drawn By
Block Plan	LW
Scale	Drawing No.
1:100	248GB/SLW001 (P)