



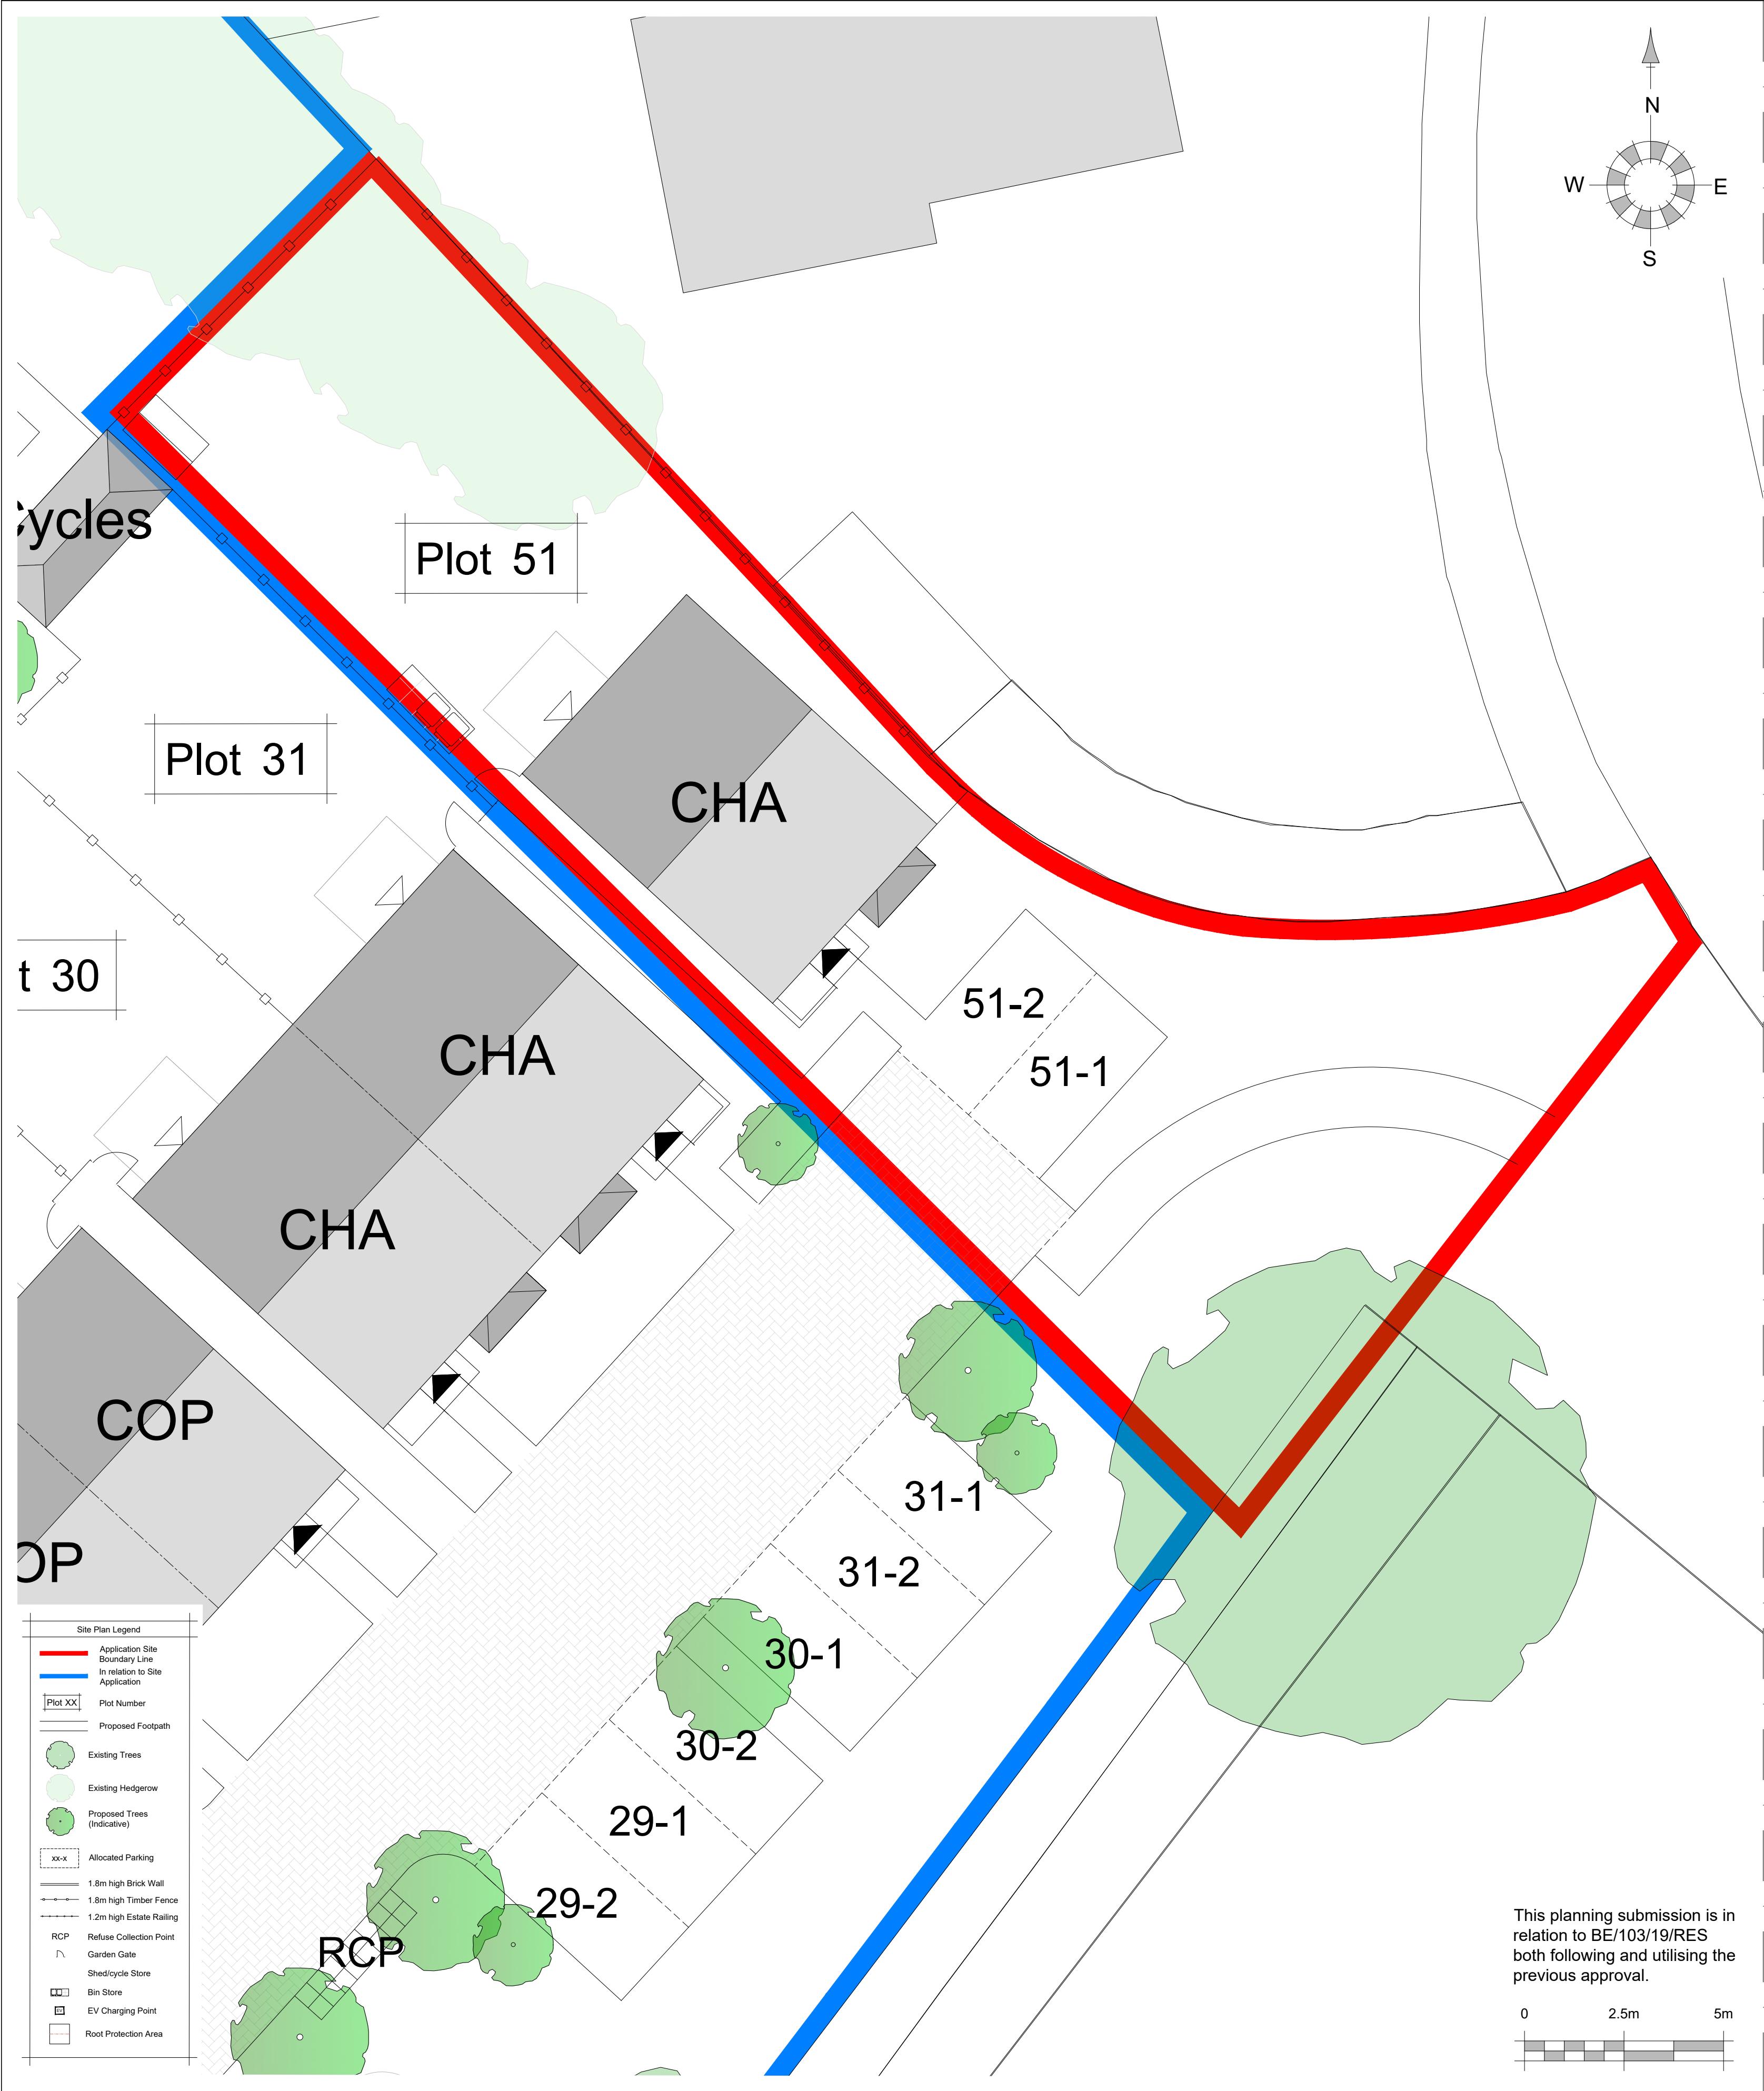


REV.	DATE	REVISIONS:	BY	REV.	DATE	REVISIONS:	BY	REV.	DATE	REVISIONS:	BY	STATUS:

Planning

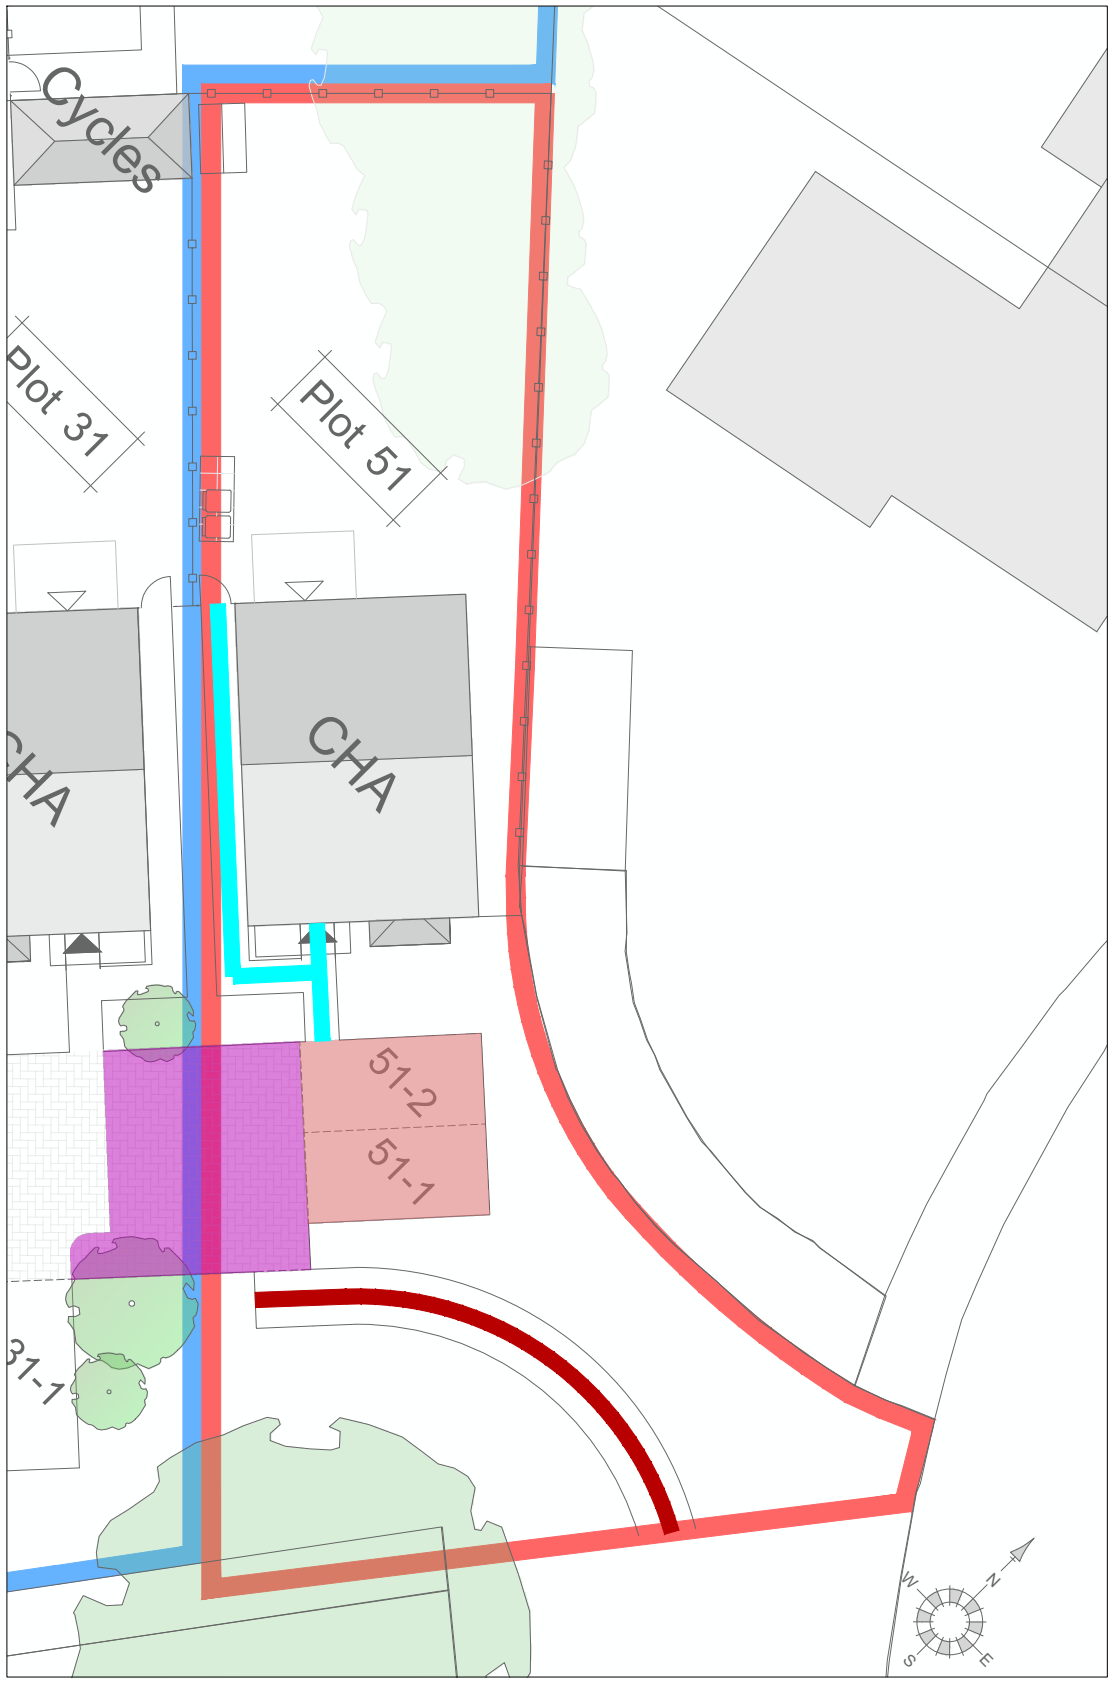


Surface Material Layout (1:200) - Key below:

- Road - Block paving or similar
- Driveways - Tarmac surface or similar
- Footpath - Compacted gravel 'hoggin path'
- Footpath - 900mm wide footpath (consisting of 450x450mm grey paving slabs)

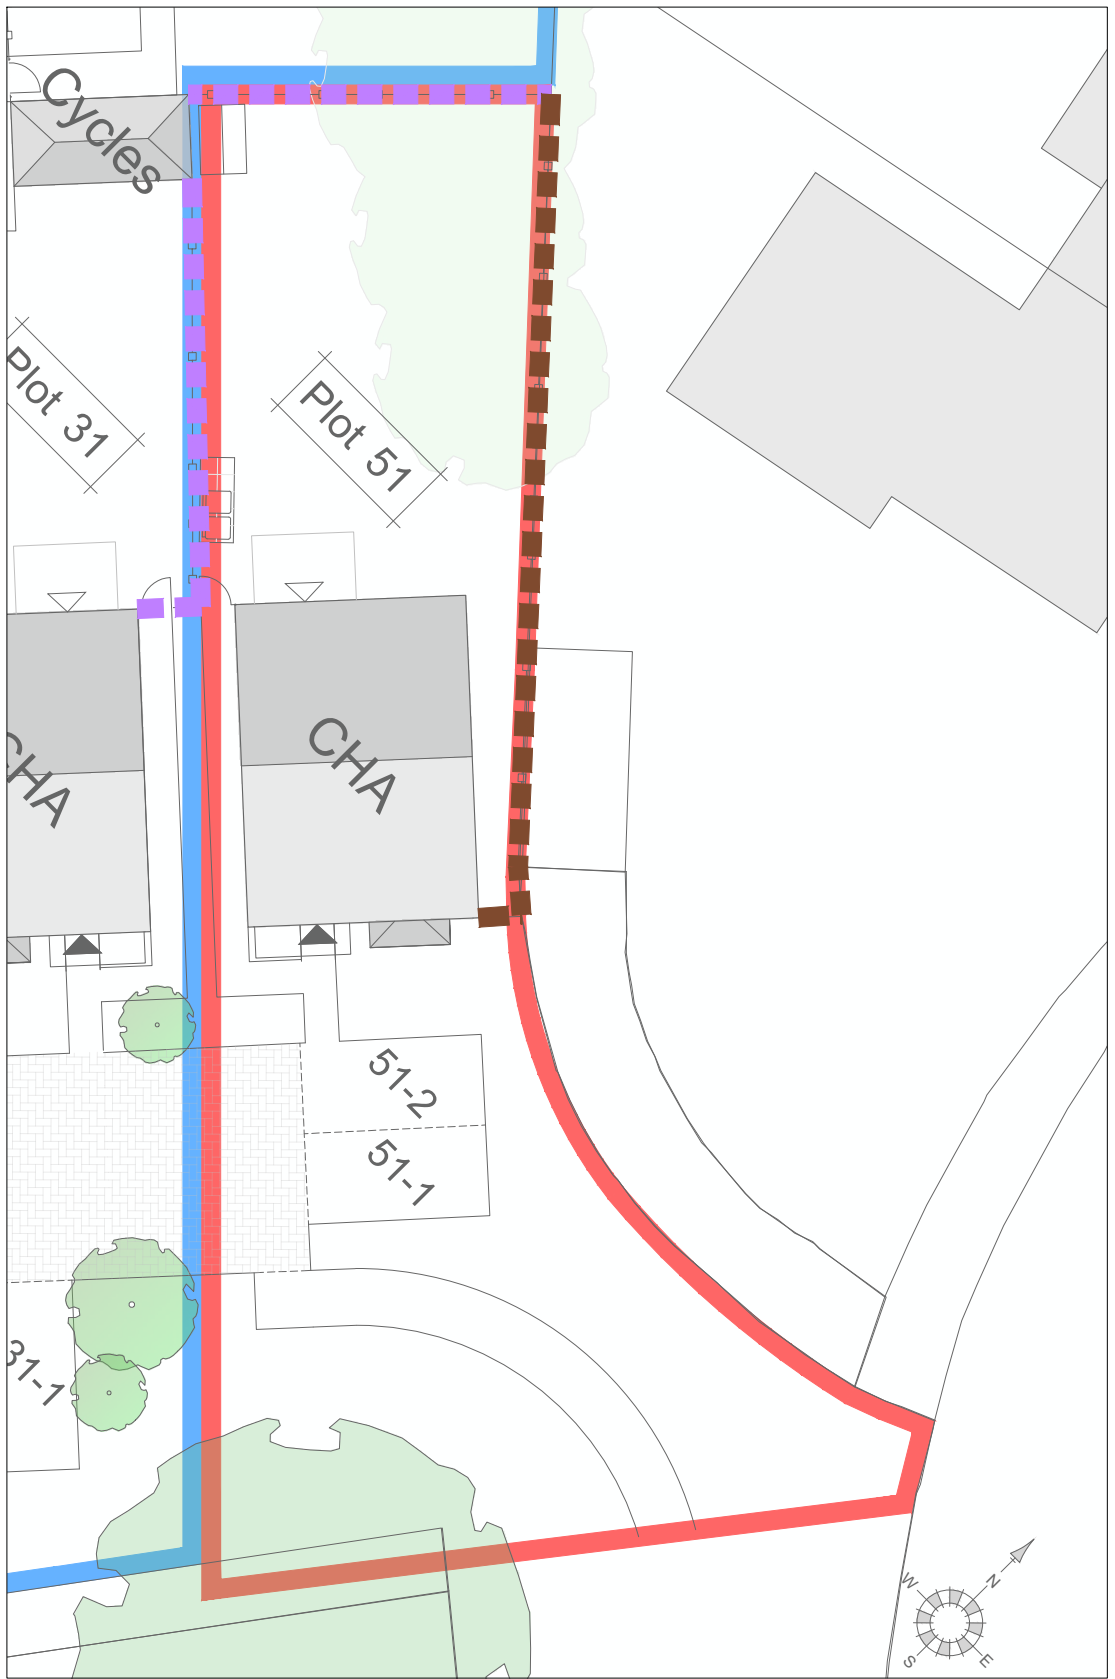


Boundary Material Layout (1:200) - Key below:

- Previously approved boundary.
- 1.8m High Close Boarded Timber Fence

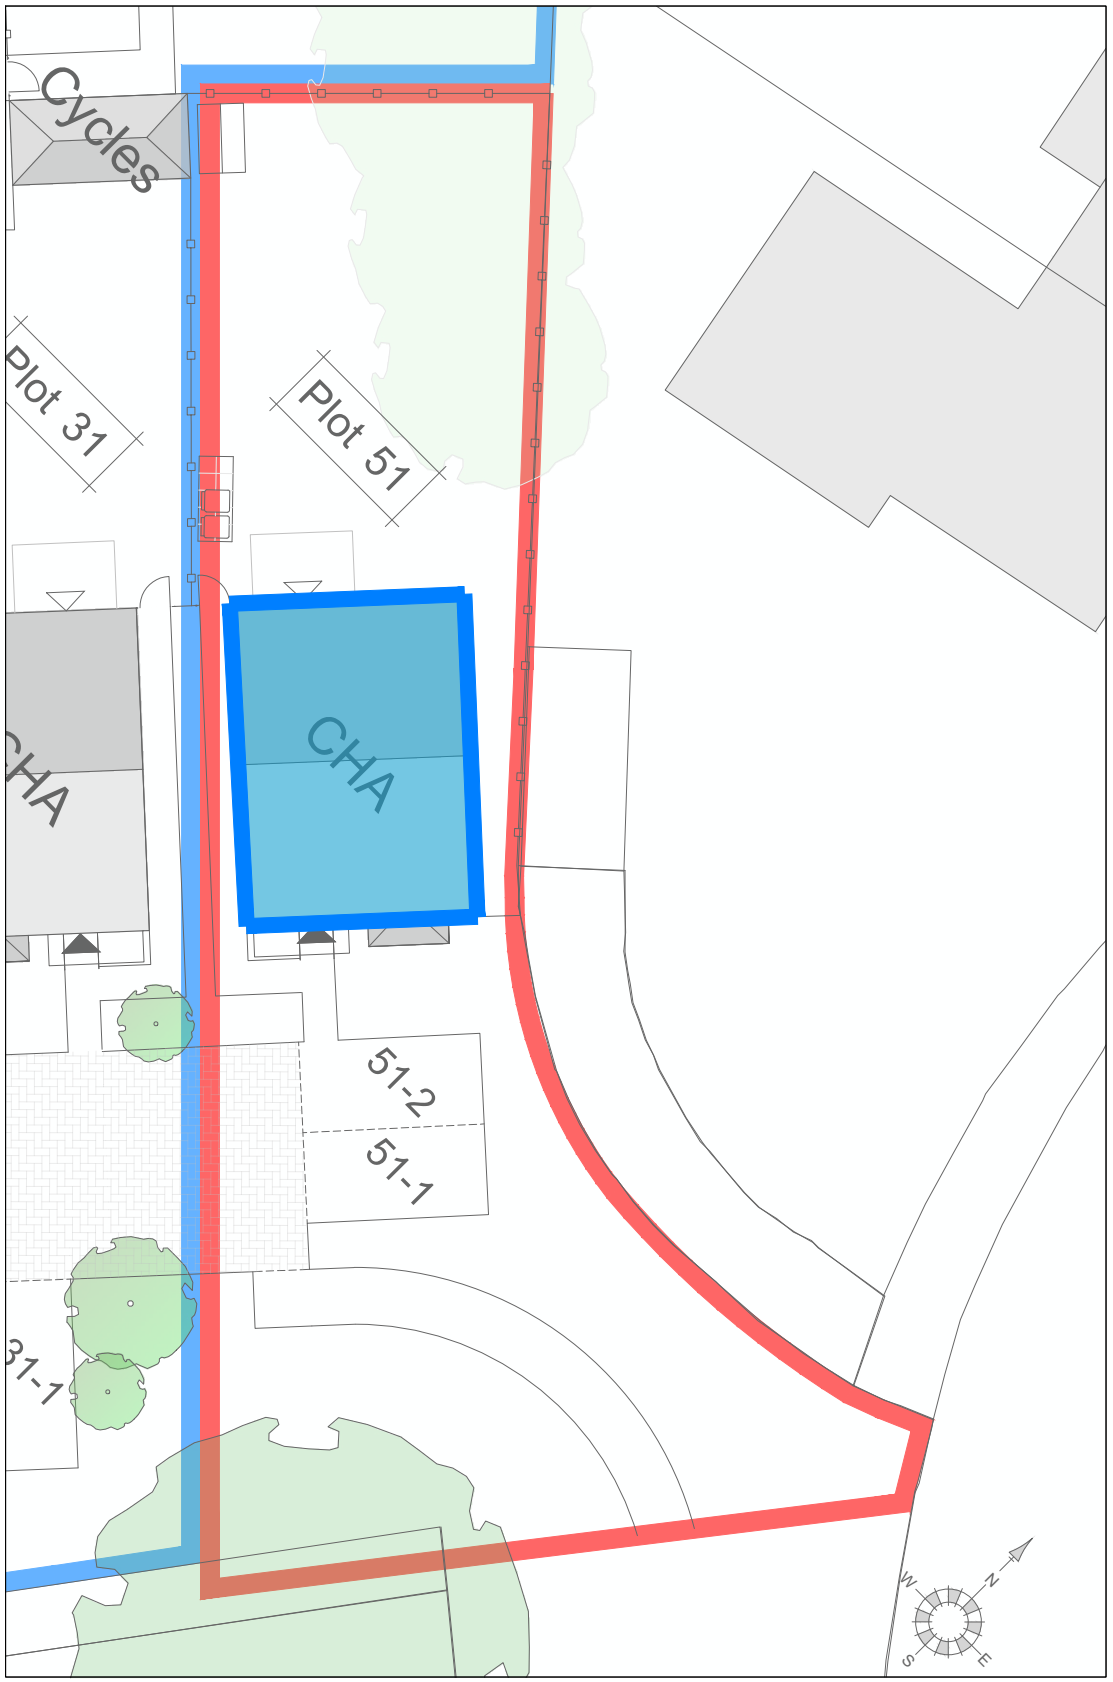

Building Material Layout (1:200) - Key Below::

- Roof - Grey flat tile
- Brick - Buff

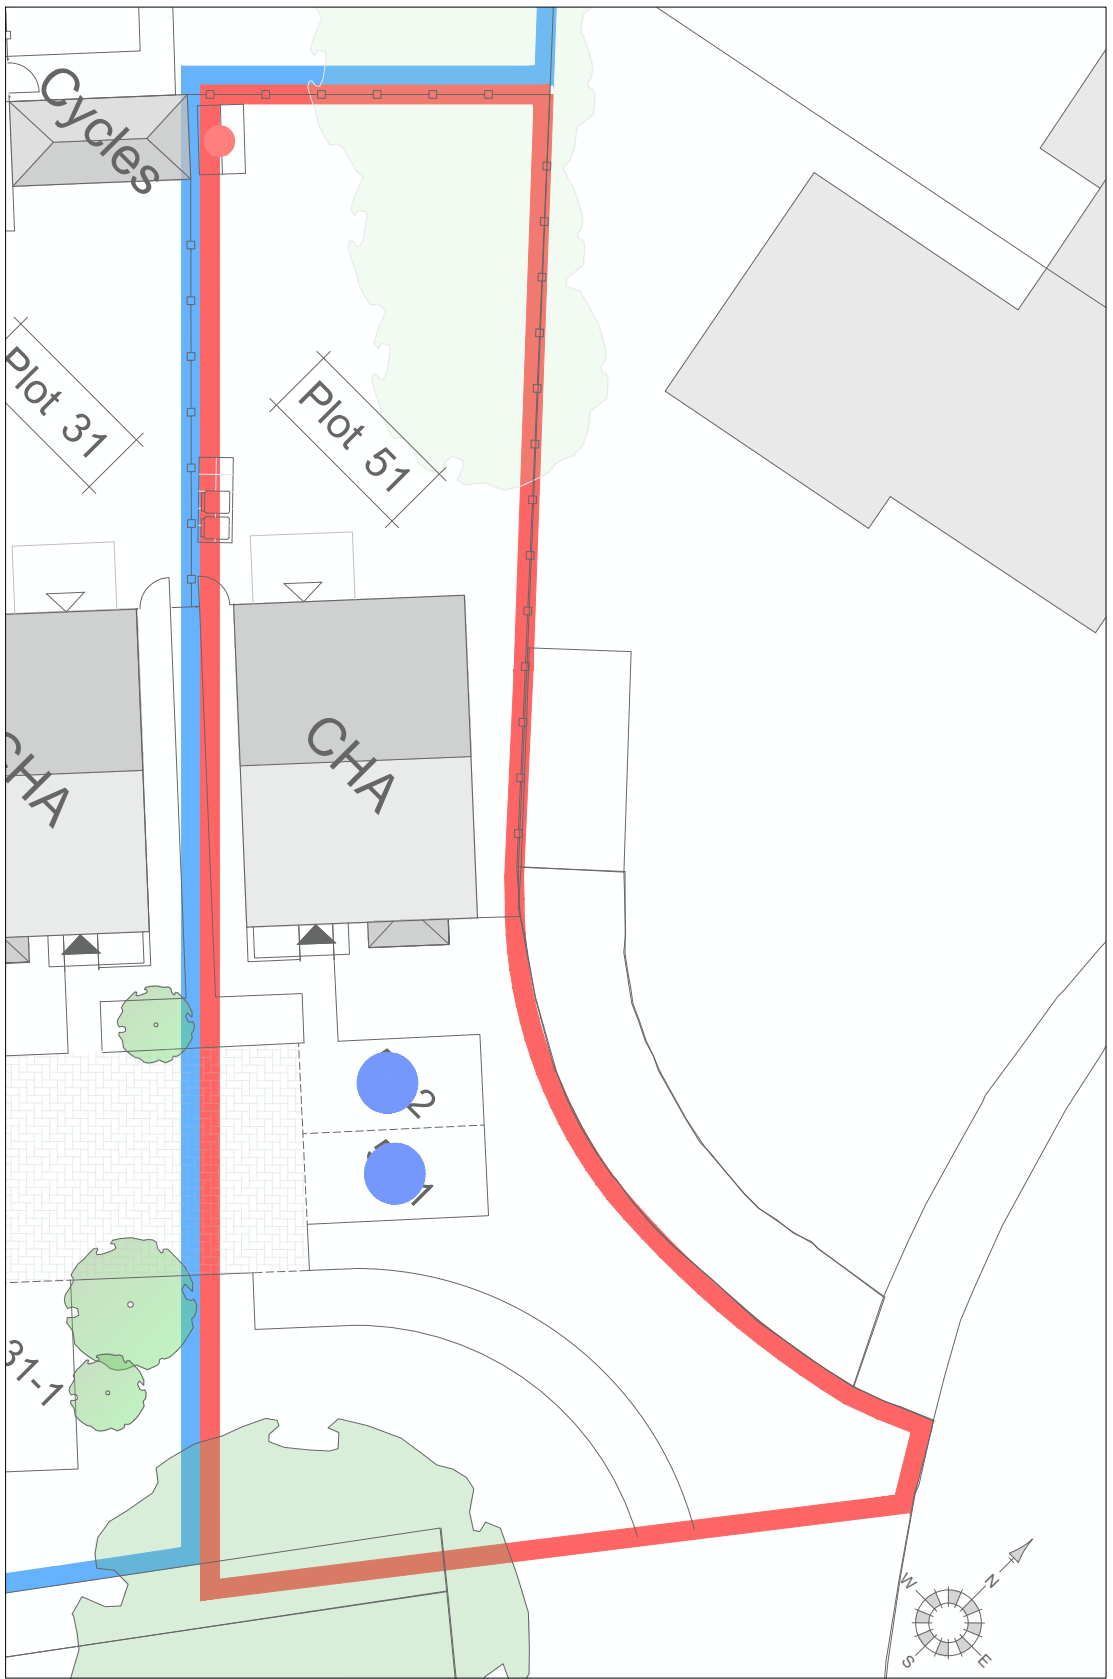

Car parking Layout (1:200) - Key below:

- Allocated on plot parking
- Cycle store

CLIENT:	Bellway Homes Ltd (Wessex)	PROJECT:	Land West of Newbarn Lane, North Bersted
SCALE:	1:100 (A1 ORIGINAL)	DRAWING:	Plot 51 - Proposed Layout & Supporting Information
DRAWN: SA	18256	P201	—
DATE: Aug 2020			

OSP
architecture planning masterplanning
2 Funtley Court, Funtley Hill,
Fareham, Hampshire, PO16 7UY.
info@osparchitecture.com www.osparchitecture.com
Tel: 01329 559400