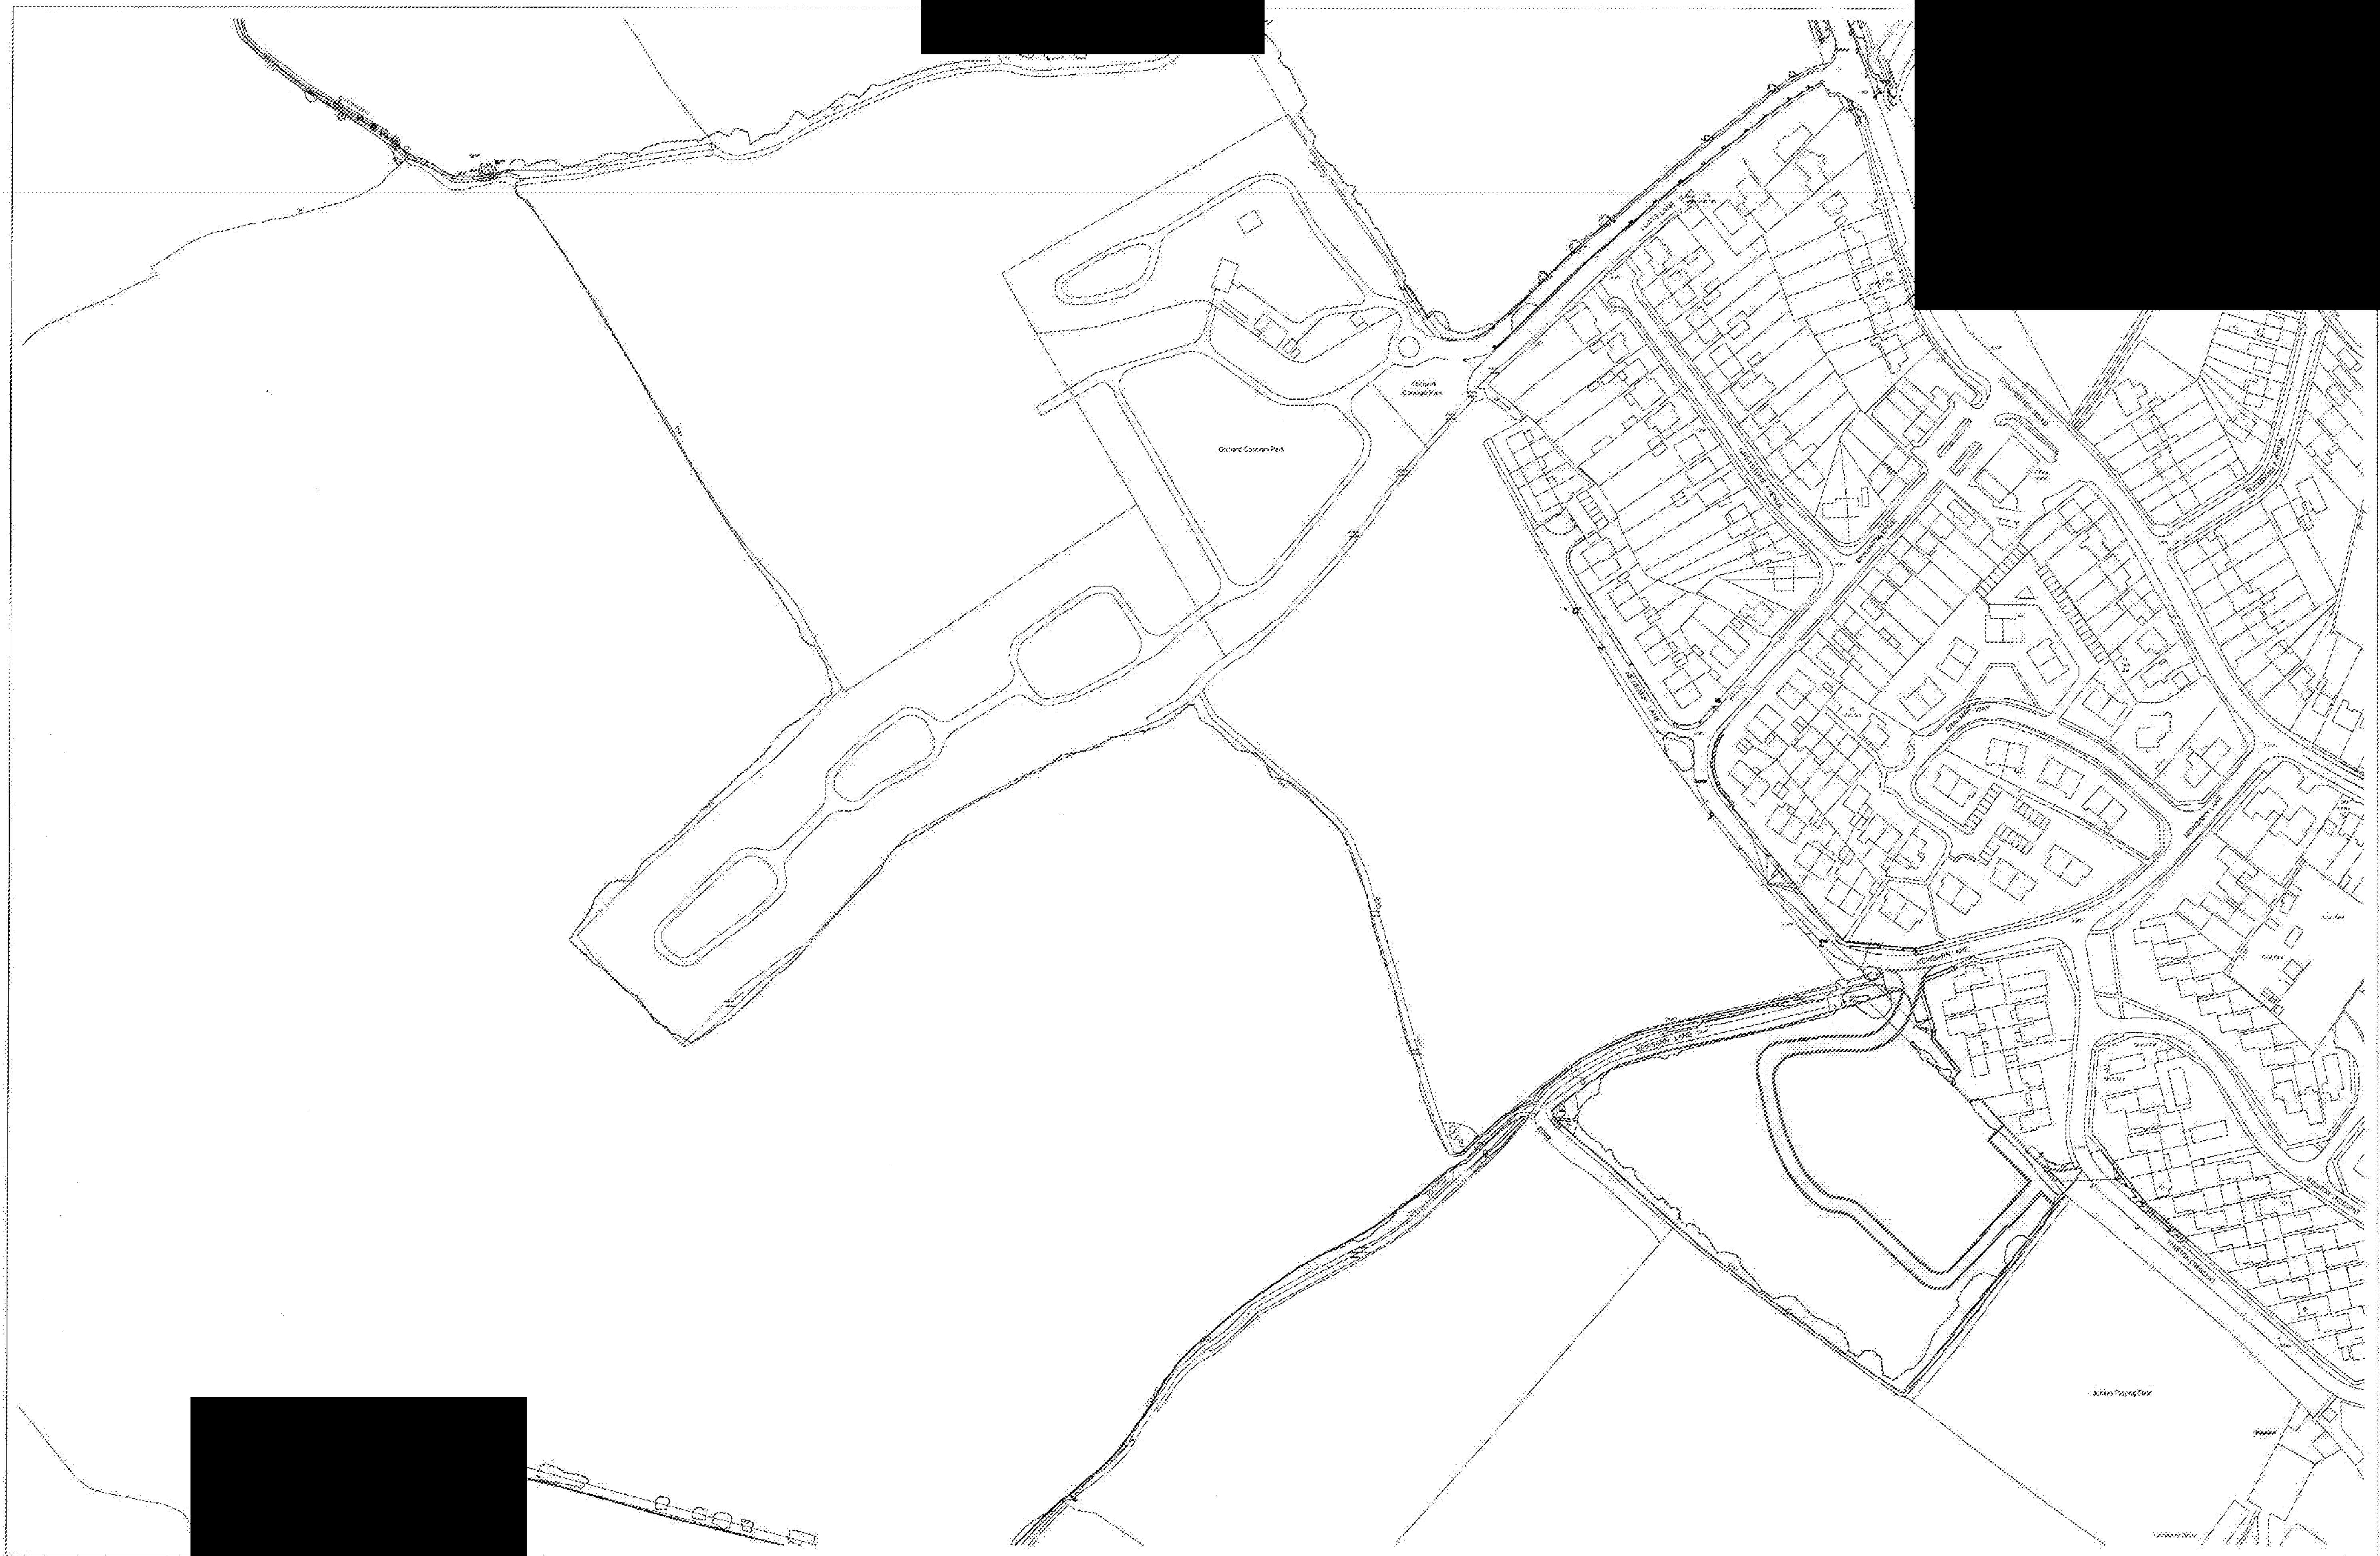

[redacted]

[redacted]

[redacted]

[redacted]

REV	DATE	REVISIONS	BY	REV	DATE	REVISIONS	BY	REV	DATE	REVISIONS	BY	STATUS:
A	30.10.20	Red line revised	RDS									

Planning

CLIENT: Bellway Homes Ltd (Wessex)		PROJECT: Land West of Newbarn Lane, North Bersted	
SCALE: 1:1250	(A1 ORIGINAL)	DRAWING: Location Plan	
DRAWN: SA DATE: Aug 2020	18256	S201	A

2 Bentley Court, Fontley Hill,
[illegible], Hampshire, PO15 7[illegible]

ARUN DISTRICT COUNCIL BE/119/20/PL