


Left Hand Side



Front

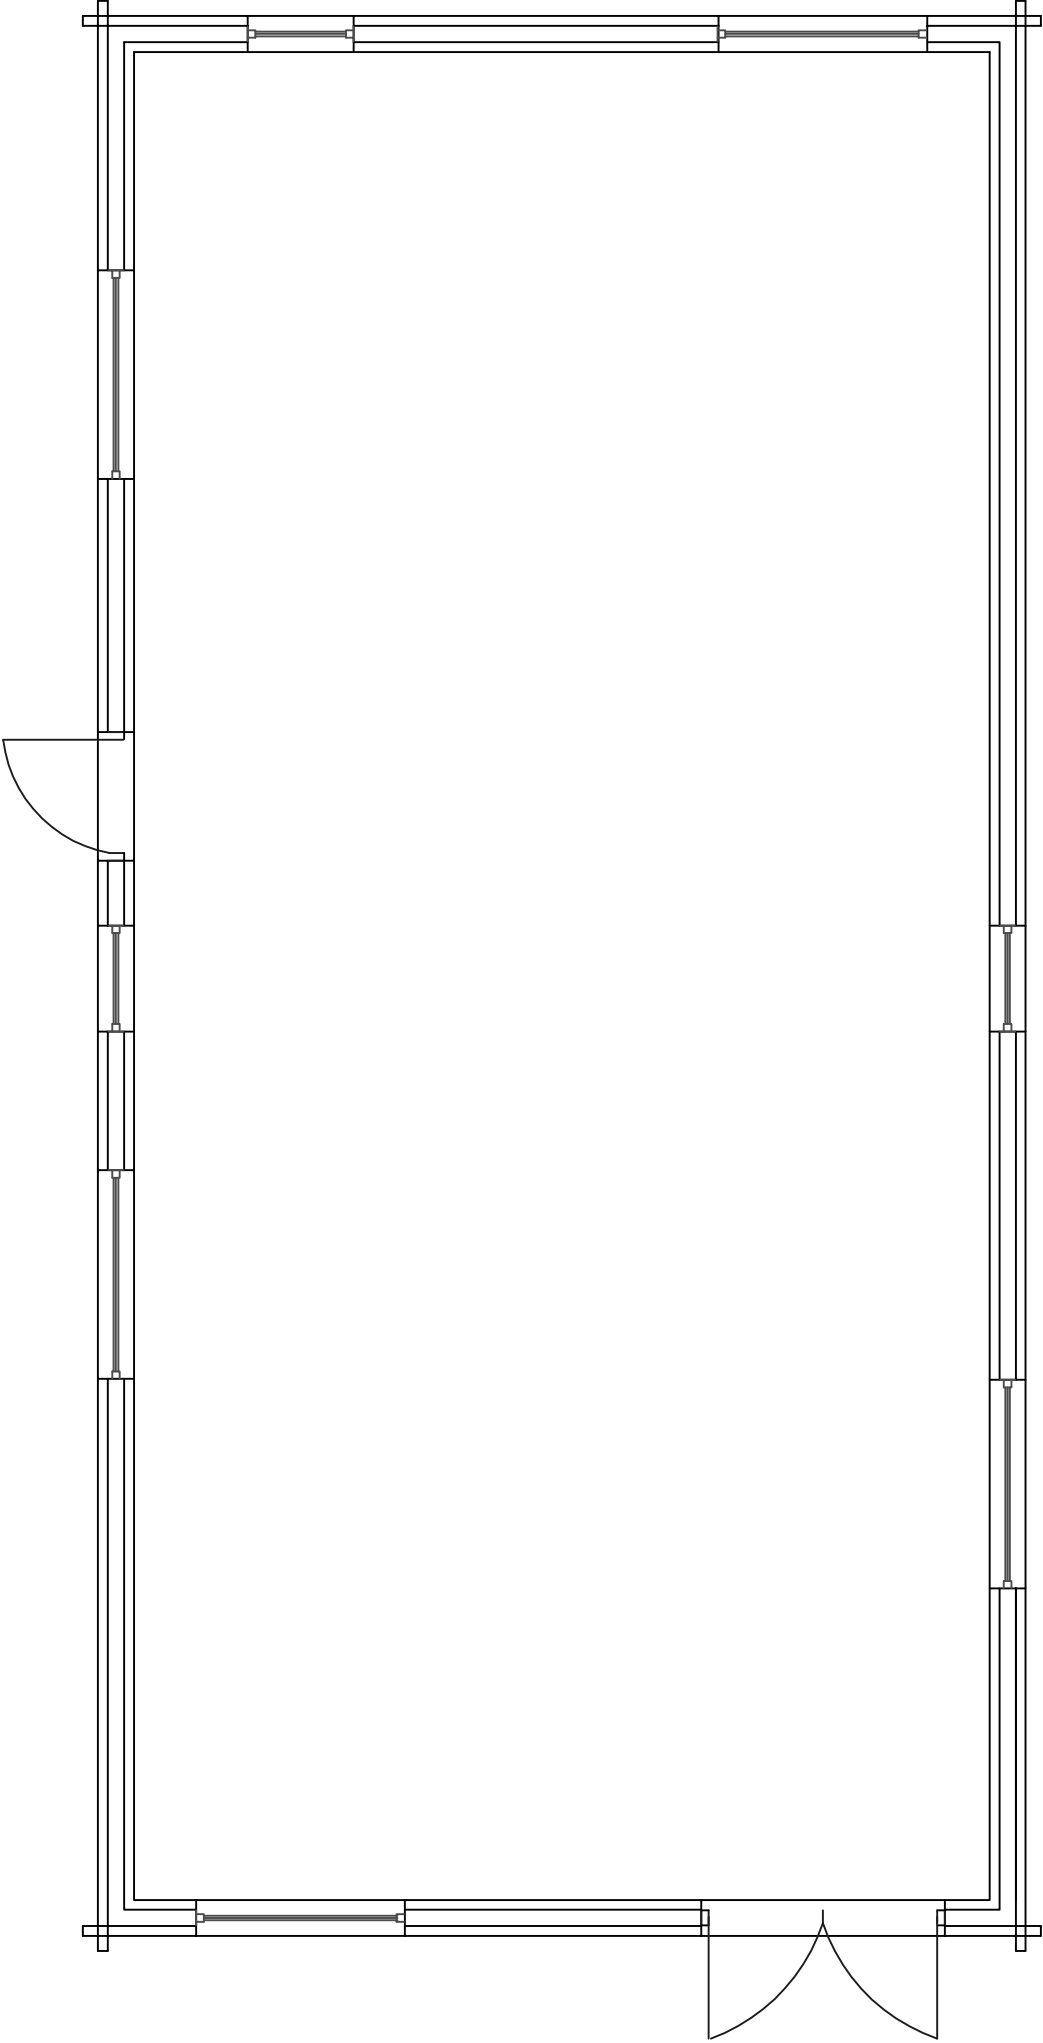

Rear

Right Hand Side

Rev	By	Description	Date	Client	Status	Approval	
AJS DESIGN SOLUTIONS 80 Whyke Lane Chichester West Sussex PO19 7PD T: 07834 316 010 E: enquiries@ajsdesignsolutions.co.uk				Mr D Horton	Approval	Scale 1:50	Date 7th Jan 2019
				Project Parkside Farm, Shripney Lane Bognor Regis., West Sussex		Job No. Jan-21-19	Drawn By AJS
				Drawing Title Proposed Layout Details		Drawing No. 3	Revision
THIS DRAWING IS SUBJECT TO COPYRIGHT AND SHOULD THEREFORE NOT BE REPRODUCED WITHOUT PRIOR CONSENT OF AJS DESIGN SOLUTIONS.							