


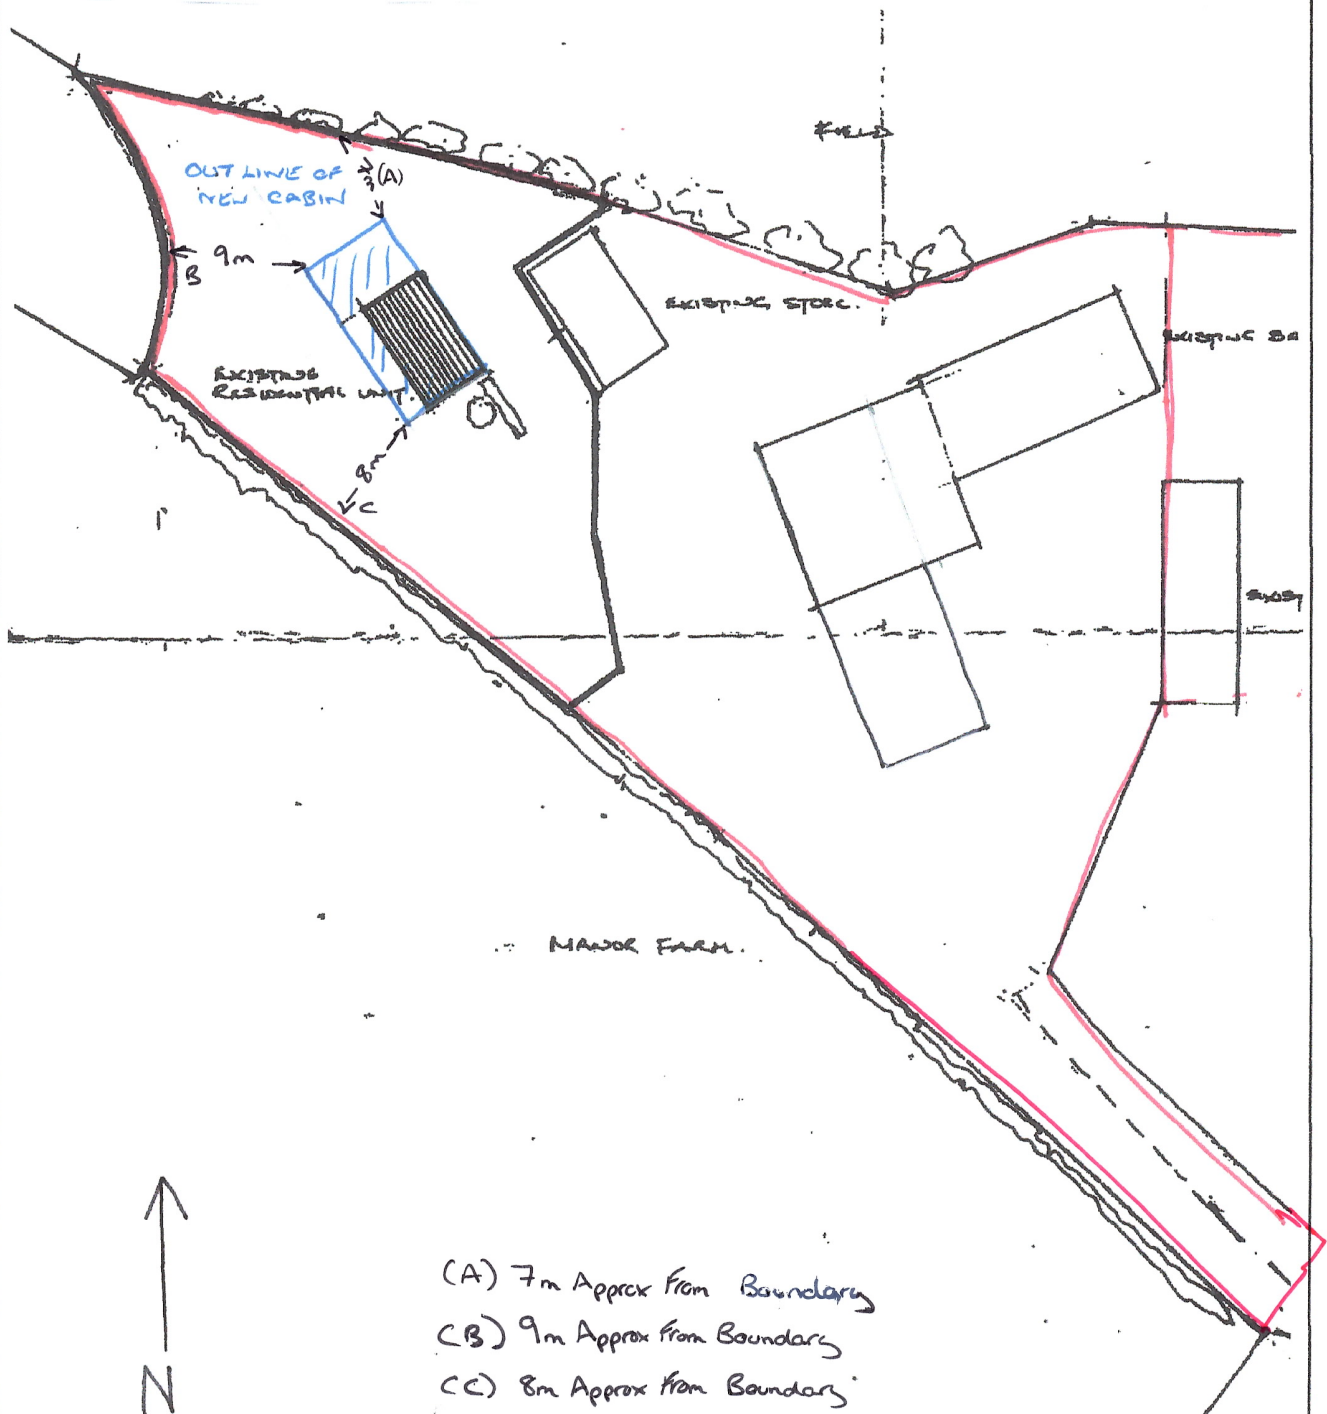

AJS DESIGN SOLUTIONS
80 Whyke Lane Chichester
West Sussex PO19 7PD
T: 07834 316 010
E: enquiries@ajsdesignsolutions.co.uk

Project Parkside Farm, Shripney Lane, Bersted, PO22 9NR

Drawing Title Block Plan

Job No. Jan 20-19

Drawn By AJS

Status Planning / Building Reg's

Drawing No. 5

Revision A

Scale 1:500

Date 10 January 2019

THIS DRAWING IS SUBJECT TO COPYRIGHT AND SHOULD THEREFORE NOT BE REPRODUCED WITHOUT PRIOR CONSENT OF AJS DESIGN SOLUTIONS.