


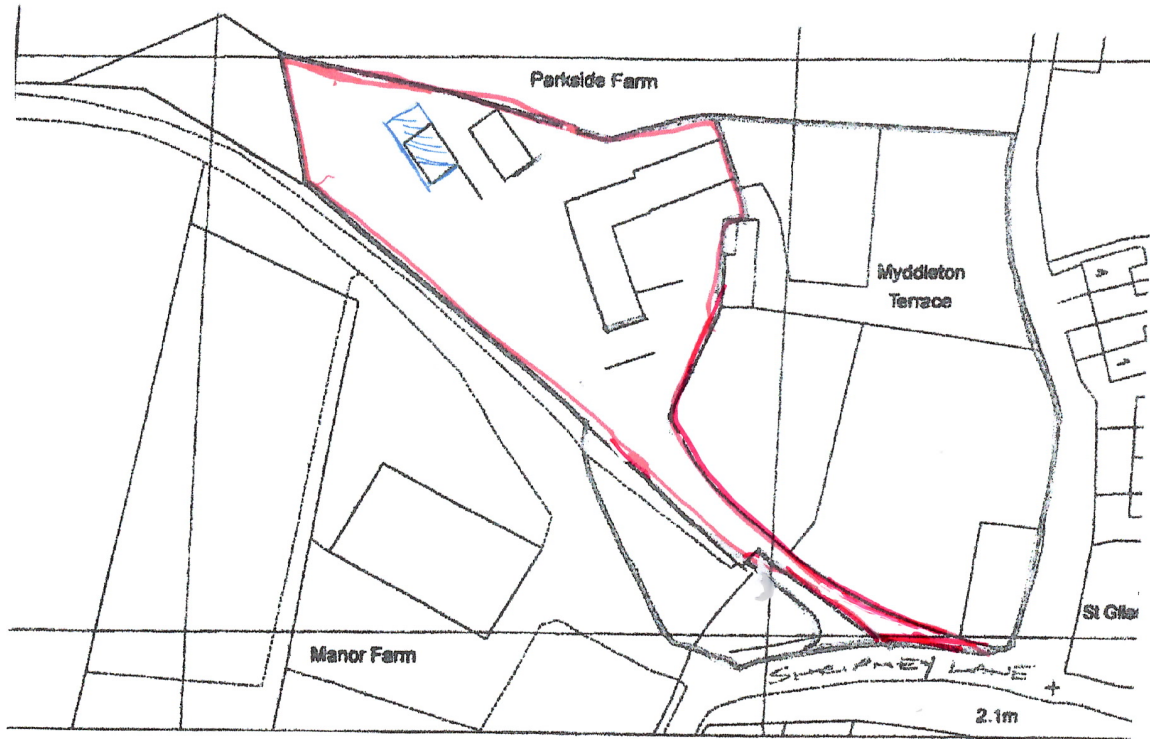

AJS DESIGN SOLUTIONS
80 Whyke Lane Chichester
West Sussex PO19 7PD
T: 07834 316 010
E: enquiries@ajsdesignsolutions.co.uk

Project Parkside Farm, Shripney Lane, Bersted, PO22 9NR			
Drawing Title location Plan		Job No. Jan 20-19	Drawn By AJS
Status Planning / Building Reg's		Drawing No. 6	Revision A
Scale 1:1250	Date 10 January 2019	THIS DRAWING IS SUBJECT TO COPYRIGHT AND SHOULD THEREFORE NOT BE REPRODUCED WITHOUT PRIOR CONSENT OF AJS DESIGN SOLUTIONS.	