




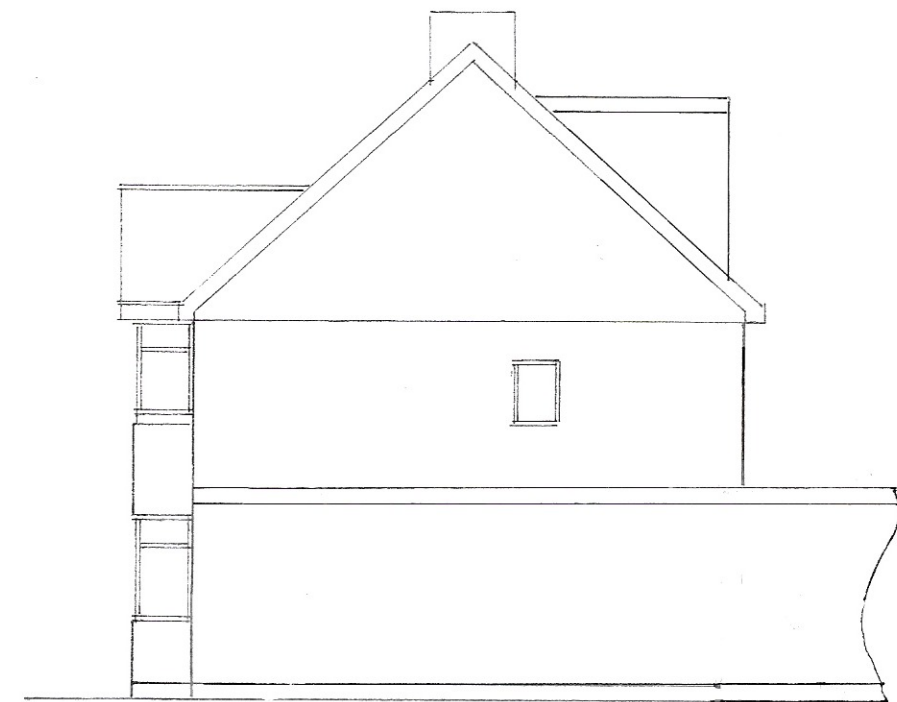


west

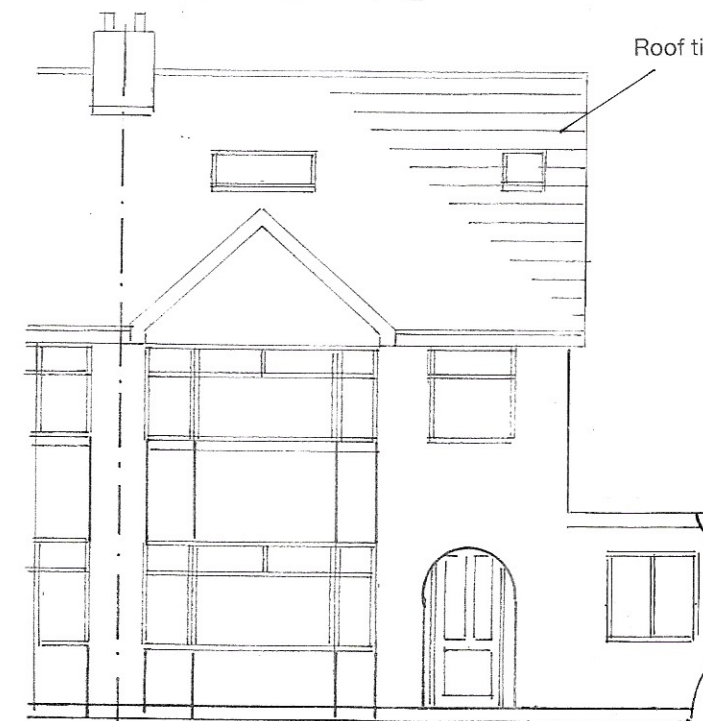


south

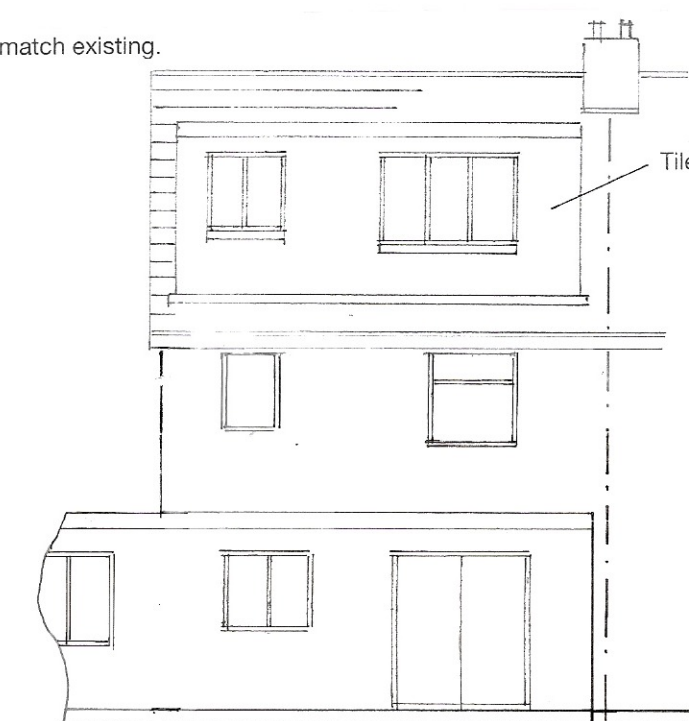


north
1 : 100

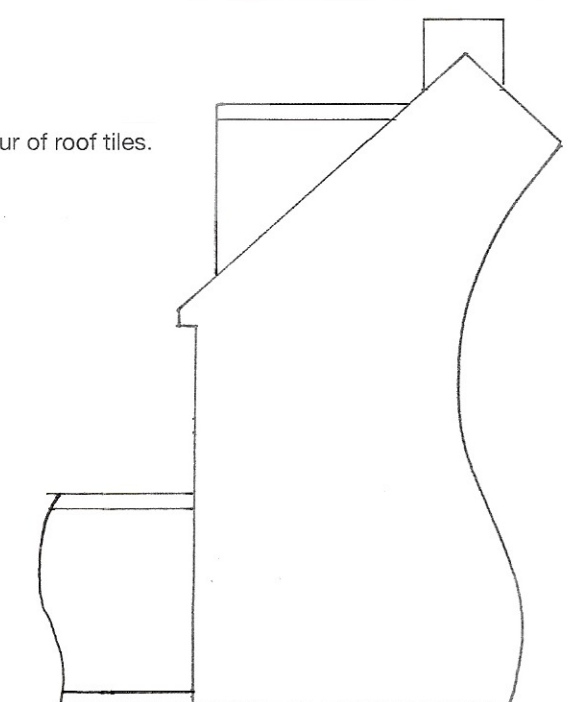

east

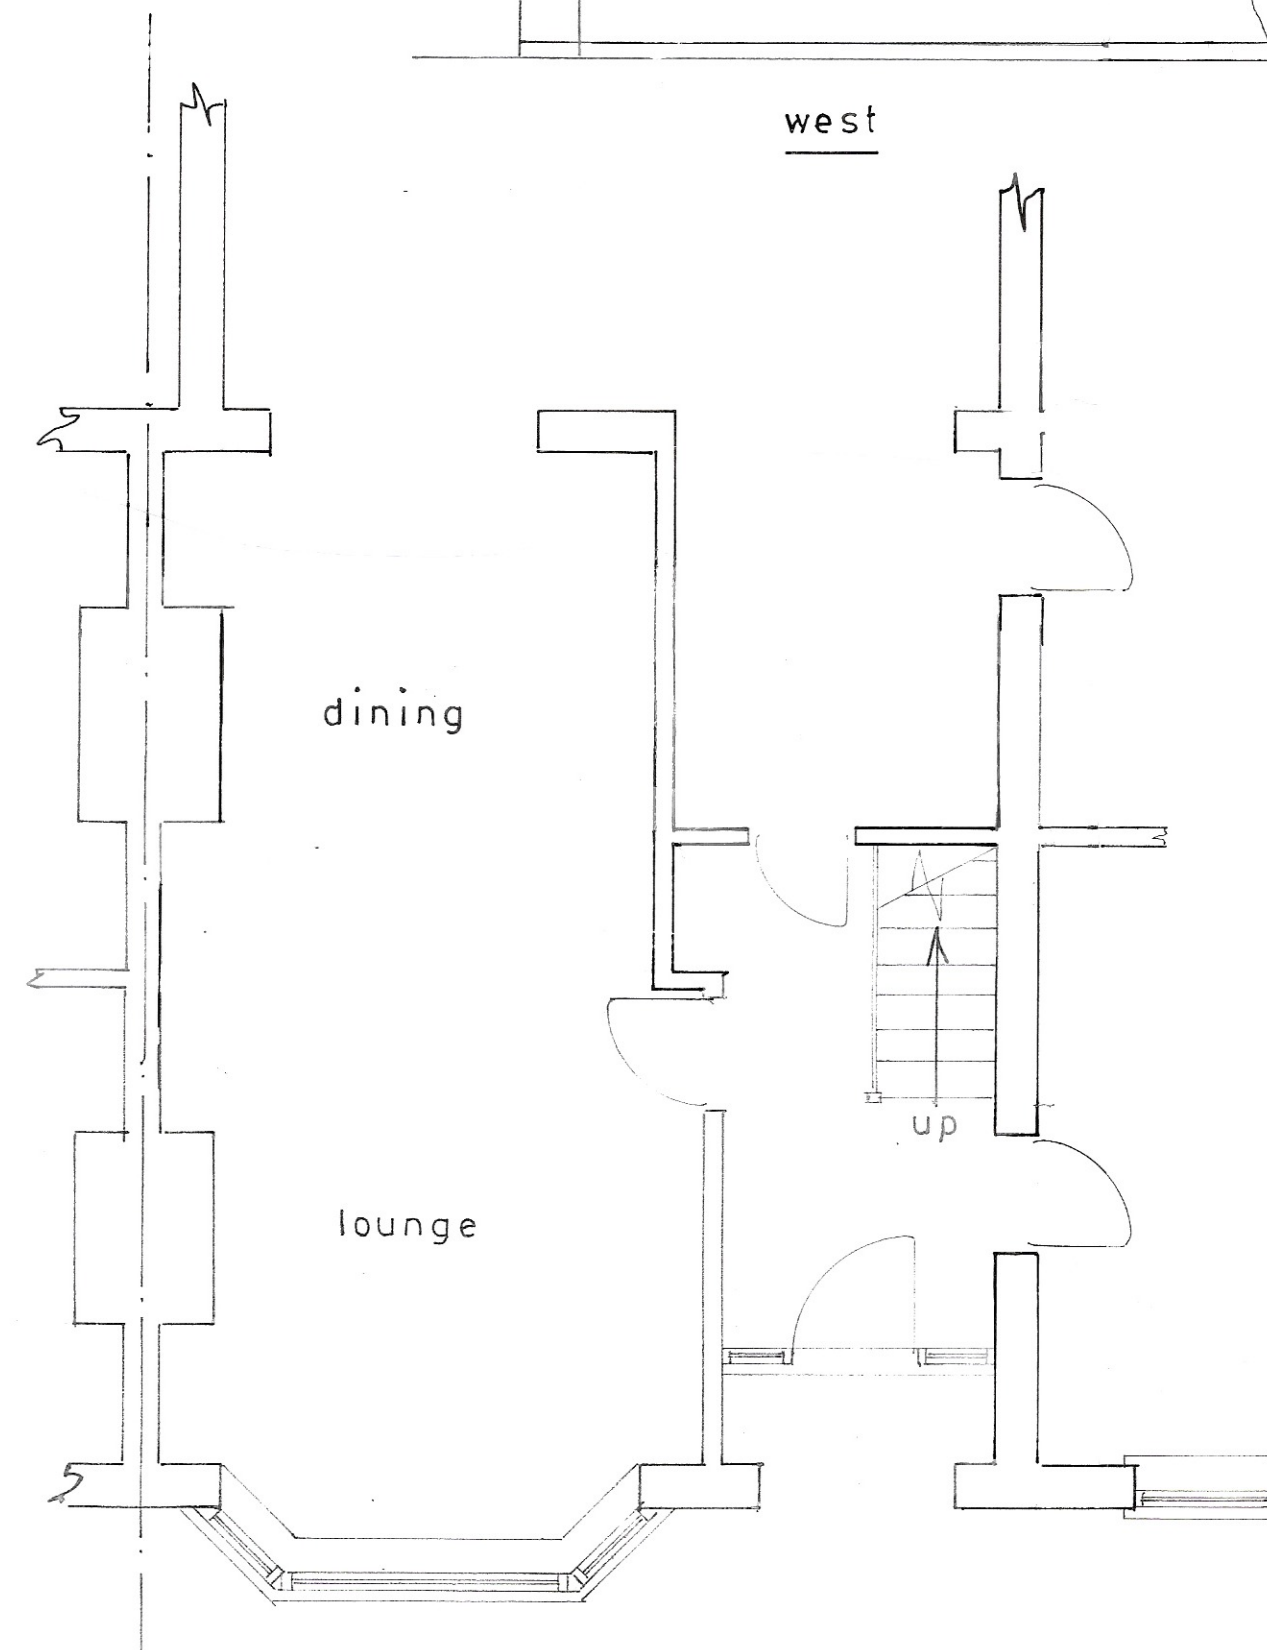

Ground floor plan
1 : 50

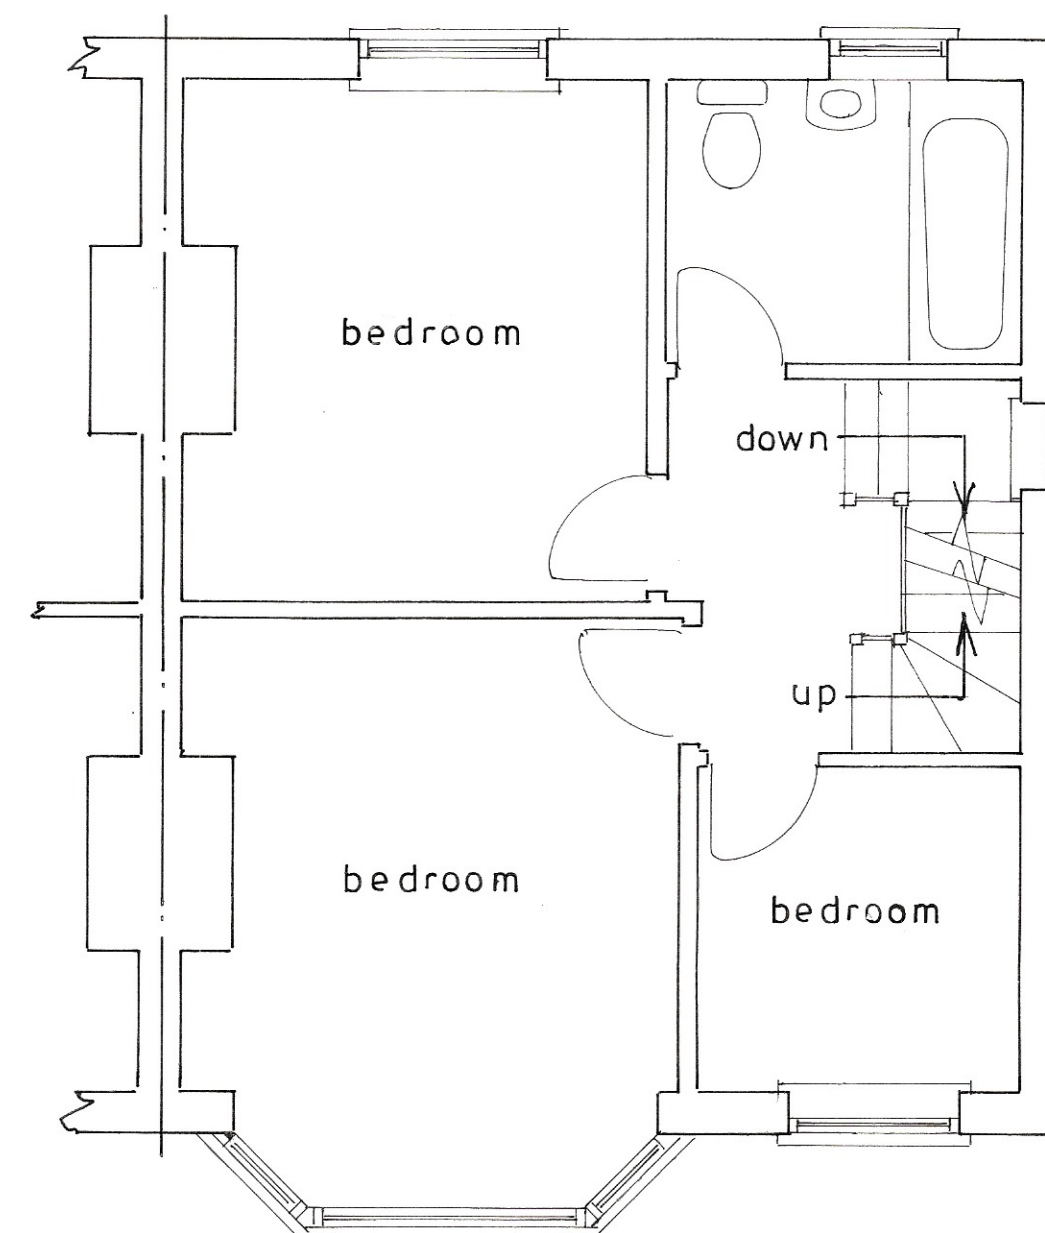

1st floor plan

Proposed

PROPOSED LOFT CONVERSION TO FORM NEW 2ND FLOOR AT 13, NEWTOWN AVE.,
BERSTED FOR MR. A. AKIK.

sheet 1 a of 3

Bryan Butcher
Rainbow Cottage
Nyetimber Lane
Bognor Regis PO21 3JX
01243 266871
07973 233442
bryan.butcher@btinternet.com
www.bryanbutcher.com