Scheme No: 29613rev2/HAM/WSU Date: 29.5.16 Drawn by: SCU Scale:

Berkeley Homes (Southern) Ltd- North Bersted Phase 2 LEAP

Important note:

This plan has been drawn without Playdale being able to survey the site. A further technical drawing reference 29613rev2-TD will be issued upon receipt of your order.

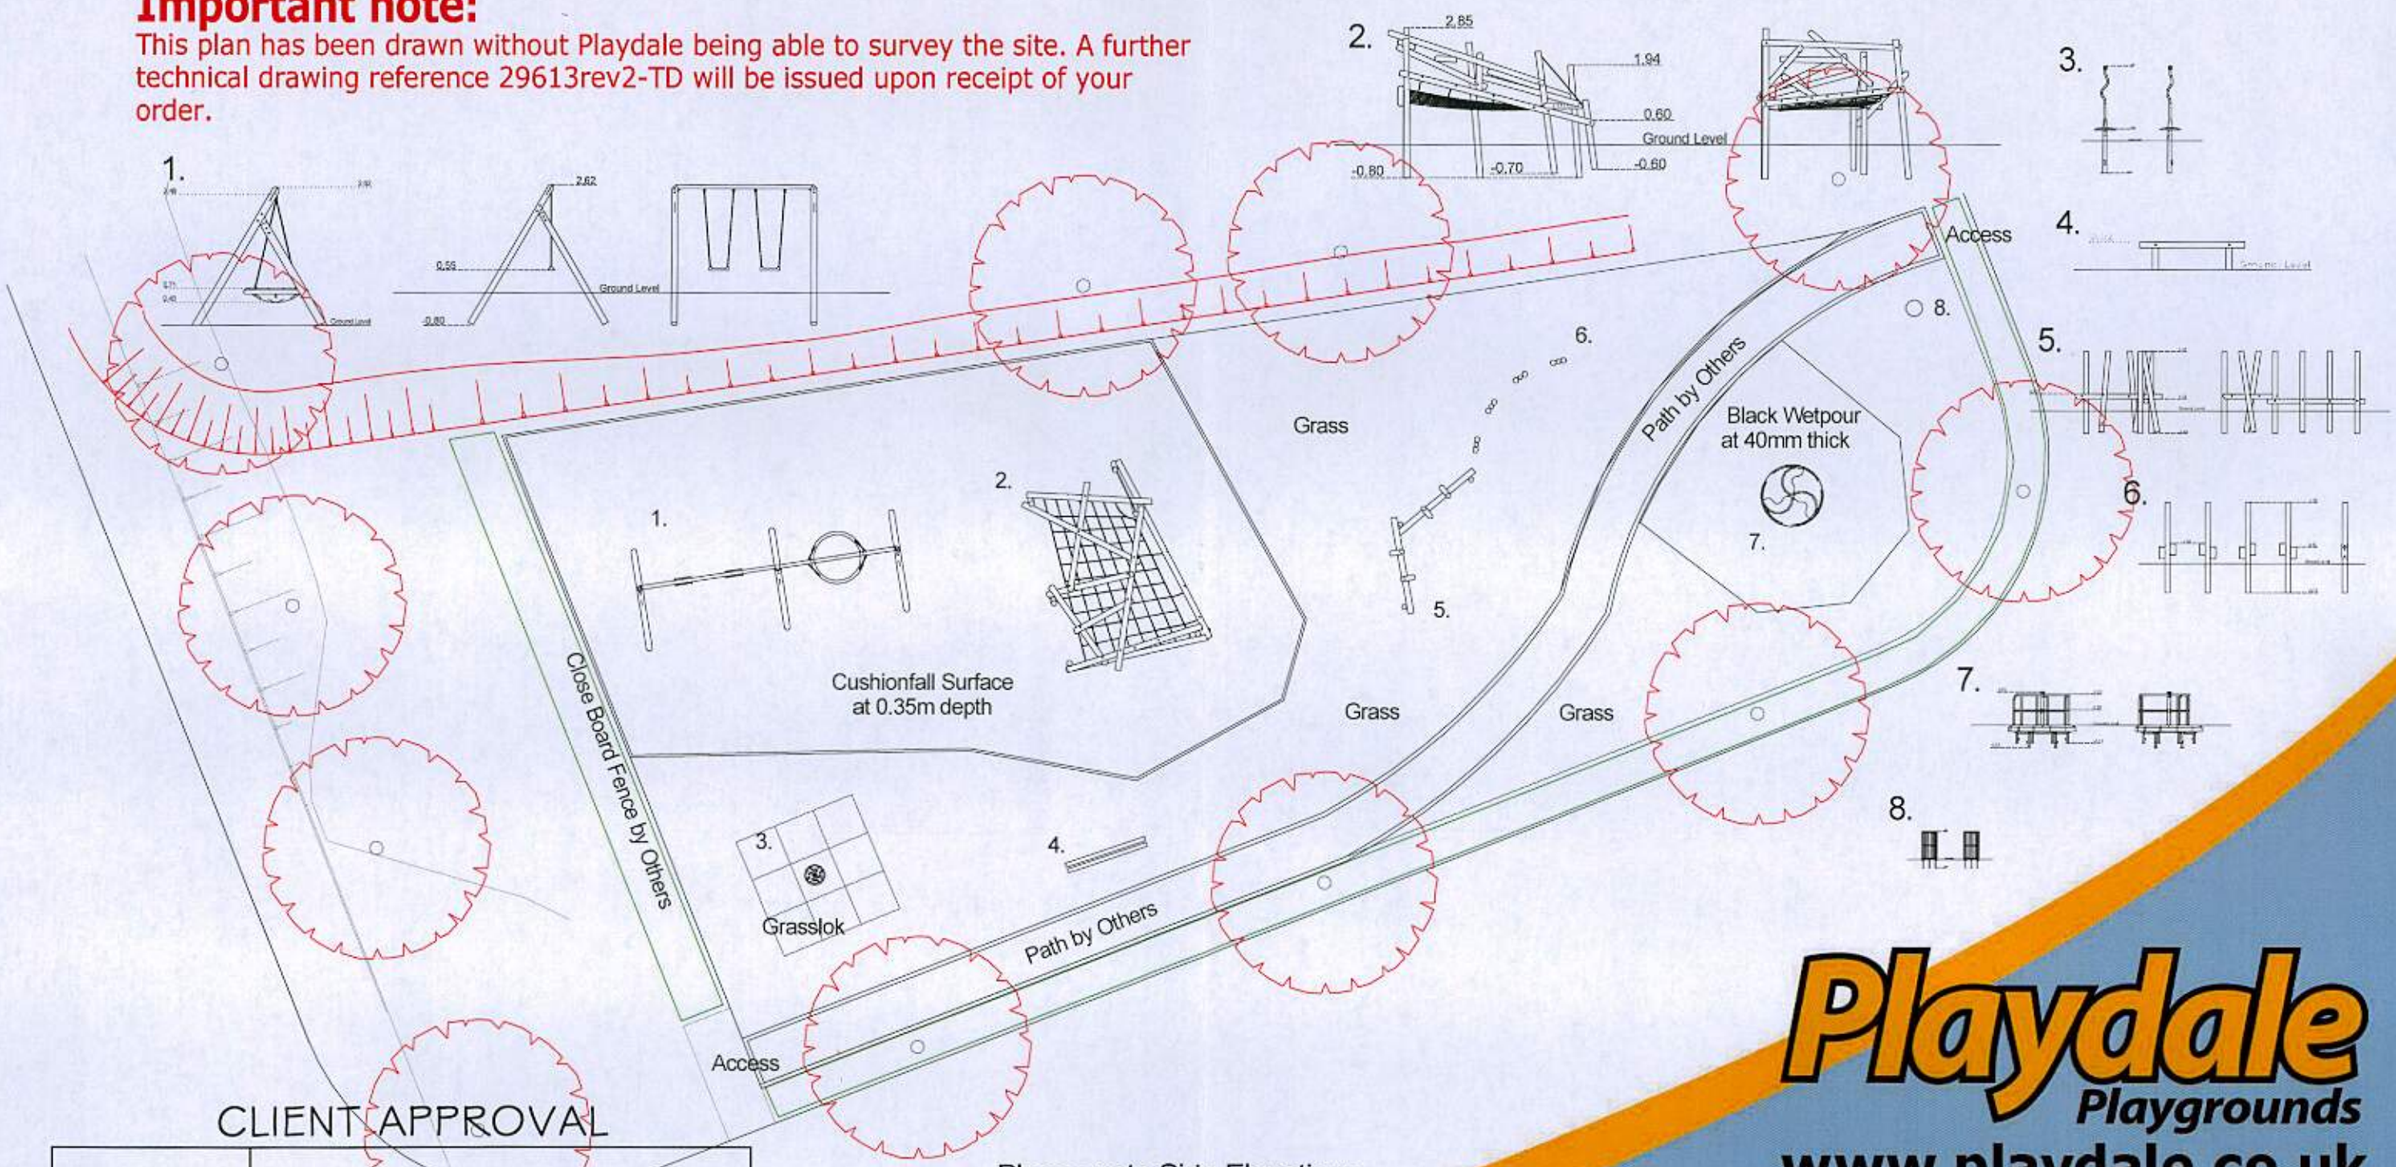

CLIENT APPROVAL

NAME	
SIGNATURE	
DATE	

Please note Side Elevations are not to scale

Playdale Playgrounds

www.playdale.co.uk

playdaleplaygrounds @playdale

All plans are to scale unless otherwise stated.
Artists impressions are provided as a visual only and may not accurately represent the layout of the finished site.
All plans, quotations and correspondence between Playdale and the addressee are to remain strictly confidential between those parties only.
Playdale reserve the right to make modification in design and specification.

ARUN DISTRICT COUNCIL BE/120/16/DOC