Plant Schedule

Trees

QTY	UNIT	PLANT NAME	STOCK	FORM	GIRTH	HEIGHT	WATER DEMAND	NOTES + HEIGHT AFTER 25YRS
2	No.	*Corylus avellana* (Common Hazel)	C	Mstem	n/a	Min 4.5m	Low	Multi-stem - mature height 8m
4	No.	*Ilex × koehneana* 'Chestnut Leaf' (Holly)	C	Std	18-20cm	Min 4.5m	Low	2m clear stem, extra heavy standard - mature height 12m
1	No.	*Magnolia kobus* (Magnolia)	C	Std	18-20cm	Min 4.5m	Low	2m clear stem, extra heavy standard - mature height 9m
3	No.	*Magnolia soulangiana* (Magnolia)	C	Std	18-20cm	Min 4.5m	Low	2m clear stem, extra heavy standard - mature height 9m

Shrubs

QTY	UNIT	PLANT NAME	STOCK	SIZE	SPACING
20	No.	Berberis x frikartii "Amstelveen"	C 5L	30-40cm	5/m2
11	No.	Ceanothus "Blue Mound"	C 5L	40-60cm	5/m2
49	No.	Cistus "Alan Fradd"	C 5L	40-60cm	5/m2
27	No.	Cistus x skanbergii	C 5L	40-60cm	6/m2
131	No.	Cornus sanguinea "Midwinter Fire"	C 5L	40-60cm	5/m2
177	No.	Euonymus fortunei "Emerald Gaiety"	C 3L	20-30cm	9/m2
52	No.	Hebe "Nicola's Blush"	C 5L	40-60cm	5/m2
71	No.	Hebe vernicosa	C 5L	40-50cm	5/m2
44	No.	Hydrangea quercifolia	C 5L	40-60cm	5/m2
192	No.	Hypericum "Hidcote"	C 5L	40-60cm	5/m2
43	No.	Lavandula angustifolia "Hidcote"	C 5L	30-40cm	5/m2
43	No.	Lonicera pileata	C 5L	40-60cm	5/m2
93	No.	Mahonia aquifolium "Apollo"	C 5L	30-40cm	5/m2
36	No.	Nandina domestica	C 5L	30-40cm	5/m2
20	No.	Philadelphus "Belle Etoile"	C 5L	40-60cm	5/m2
56	No.	Philadelphus "Manteau dHermine"	C 5L	40-60cm	5/m2
156	No.	Phlomis italica	C 3L	10-20cm	7/m2
87	No.	Pittosporum tenuifolium "Tom Thumb"	C 5L	25-40cm	5/m2
13	No.	Potentilla "Primrose Beauty"	C 5L	40-60cm	5/m2
60	No.	Prunus laurocerasus "Otto Luyken"	C 5L	40-60cm	5/m2
37	No.	Sarcococca hookeriana "Purple Stem"	C 5L	40-60cm	5/m2
45	No.	Skimmia japonica "Rubella"	C 5L	40-60cm	5/m2
40	No.	Skimmia x confusa "Kew Green"	C 5L	40-60cm	5/m2
27	No.	Spirea japonica "Anthony Waterer"	C 5L	40-60cm	5/m2
35	No.	Spirea japonica "Goldflame"	C 5L	60-80cm	5/m2
90	No.	Viburnum davidii	C 5L	30-40cm	5/m2

Herbaceous plants

QTY	UNIT	PLANT NAME	STOCK	SPACING
92	No.	Anemone x hybrida "September Charm"	C 3L	7/m2
60	No.	Bergenia "Bressingham White"	C 3L	9/m2
68	No.	Bergenia cordifolia "Purpurea"	C 2L	10/m2
55	No.	Epimedium grandiflorum "Rose Queen"	C 2L	9/m2
11	No.	Geranium macrorrhizum "Album"	C 2L	8/m2
78	No.	Geranium macrorrhizum "Ingwersens Variety"	C 3L	9/m2
30	No.	Polystichum setiferum	C 3L	9/m2

Plant Mixes

14m2 GROUNDCOVER MIX 7 planted @ 8/m2
Individual varieties to be planted in groups of approximately 20.

%	QTY	PLANT NAME	STOCK	SIZE
20%	22No.	Epimedium x versicolor 'Sulphureum'	C 2L	20-30cm
20%	22No.	Epimedium grandiflorum 'Rose Queen'	C 2L	20-30cm
20%	22No.	Luzula sylvatica 'Marginata'	C 3L	30-40cm
15%	17No.	Asplenium scolopendrium 'Crispum'	C 3L	20-30cm
15%	17No.	Geranium macrorrhizum 'Album'	C 3L	20-30cm
5%	6No.	Anemone nemorosa	C 1L	10-20cm
5%	6No.	Convallaria majalis	C 1L	10-20cm

92m2 GROUNDCOVER MIX 12 planted @ 9/m2
Individual varieties to be planted in groups of approximately 3-9.

%	QTY	PLANT NAME	STOCK	SIZE
15%	124No.	Ajuga reptans'Catlins Giant'	C 3L	20-30cm
10%	83No.	Ceanothus thyrsiflorus var. repens	C 5L	40-60cm
15%	124No.	Euonymus fortunei "Emerald Gaiety"	C 5L	20-30cm
20%	166No.	Rosa 'Grouse'	C 5L	30-40cm
10%	83No.	Rosa 'Kent'	C 5L	30-40cm
10%	83No.	Geranium macrorrhizum 'Album'	C 3L	20-30cm
20%	166No.	Vinca minor	C 3L	20-30cm

Hedges

QTY	UNIT	PLANT NAME	STOCK	SIZE
68	m	Lonicera pileata	C 5L	40-60cm
340	No.	Plants spaced @ 5/m in a Double Staggered Row		
174	m	Pittosporum tenuifolium "Irene Paterson"	C 5L	30-40cm
1218	No.	Plants spaced @ 7/m in a Double Staggered Row		
140	m	Prunus laurocerasus "Otto Luykens"	C 10L	60-80cm
560	No.	Plants spaced @ 4/m in a Single Row		

Notes and Abbreviations

C = Container (or pot) grown, followed by size of the container (or pot).
FORM = Shape of tree as supplied by the nursery.
QTY = Quantity
RB = Rootballed (balled and wrapped).
SIZE = Height or Spread of juvenile plant.
STOCK = Root condition/protection method eg Bare root.
- All plants to be completely hardened off
- Substitutions to be agreed with Landscape Architect.

Reproduced from the Ordnance Survey Map with the permission of the Controller of Her Majesty's Stationery Office.© Crown Copyright. Unauthorised reproduction infringes Crown Copyright and may lead to prosecution or civil proceedings. Licence No: AL 100031289

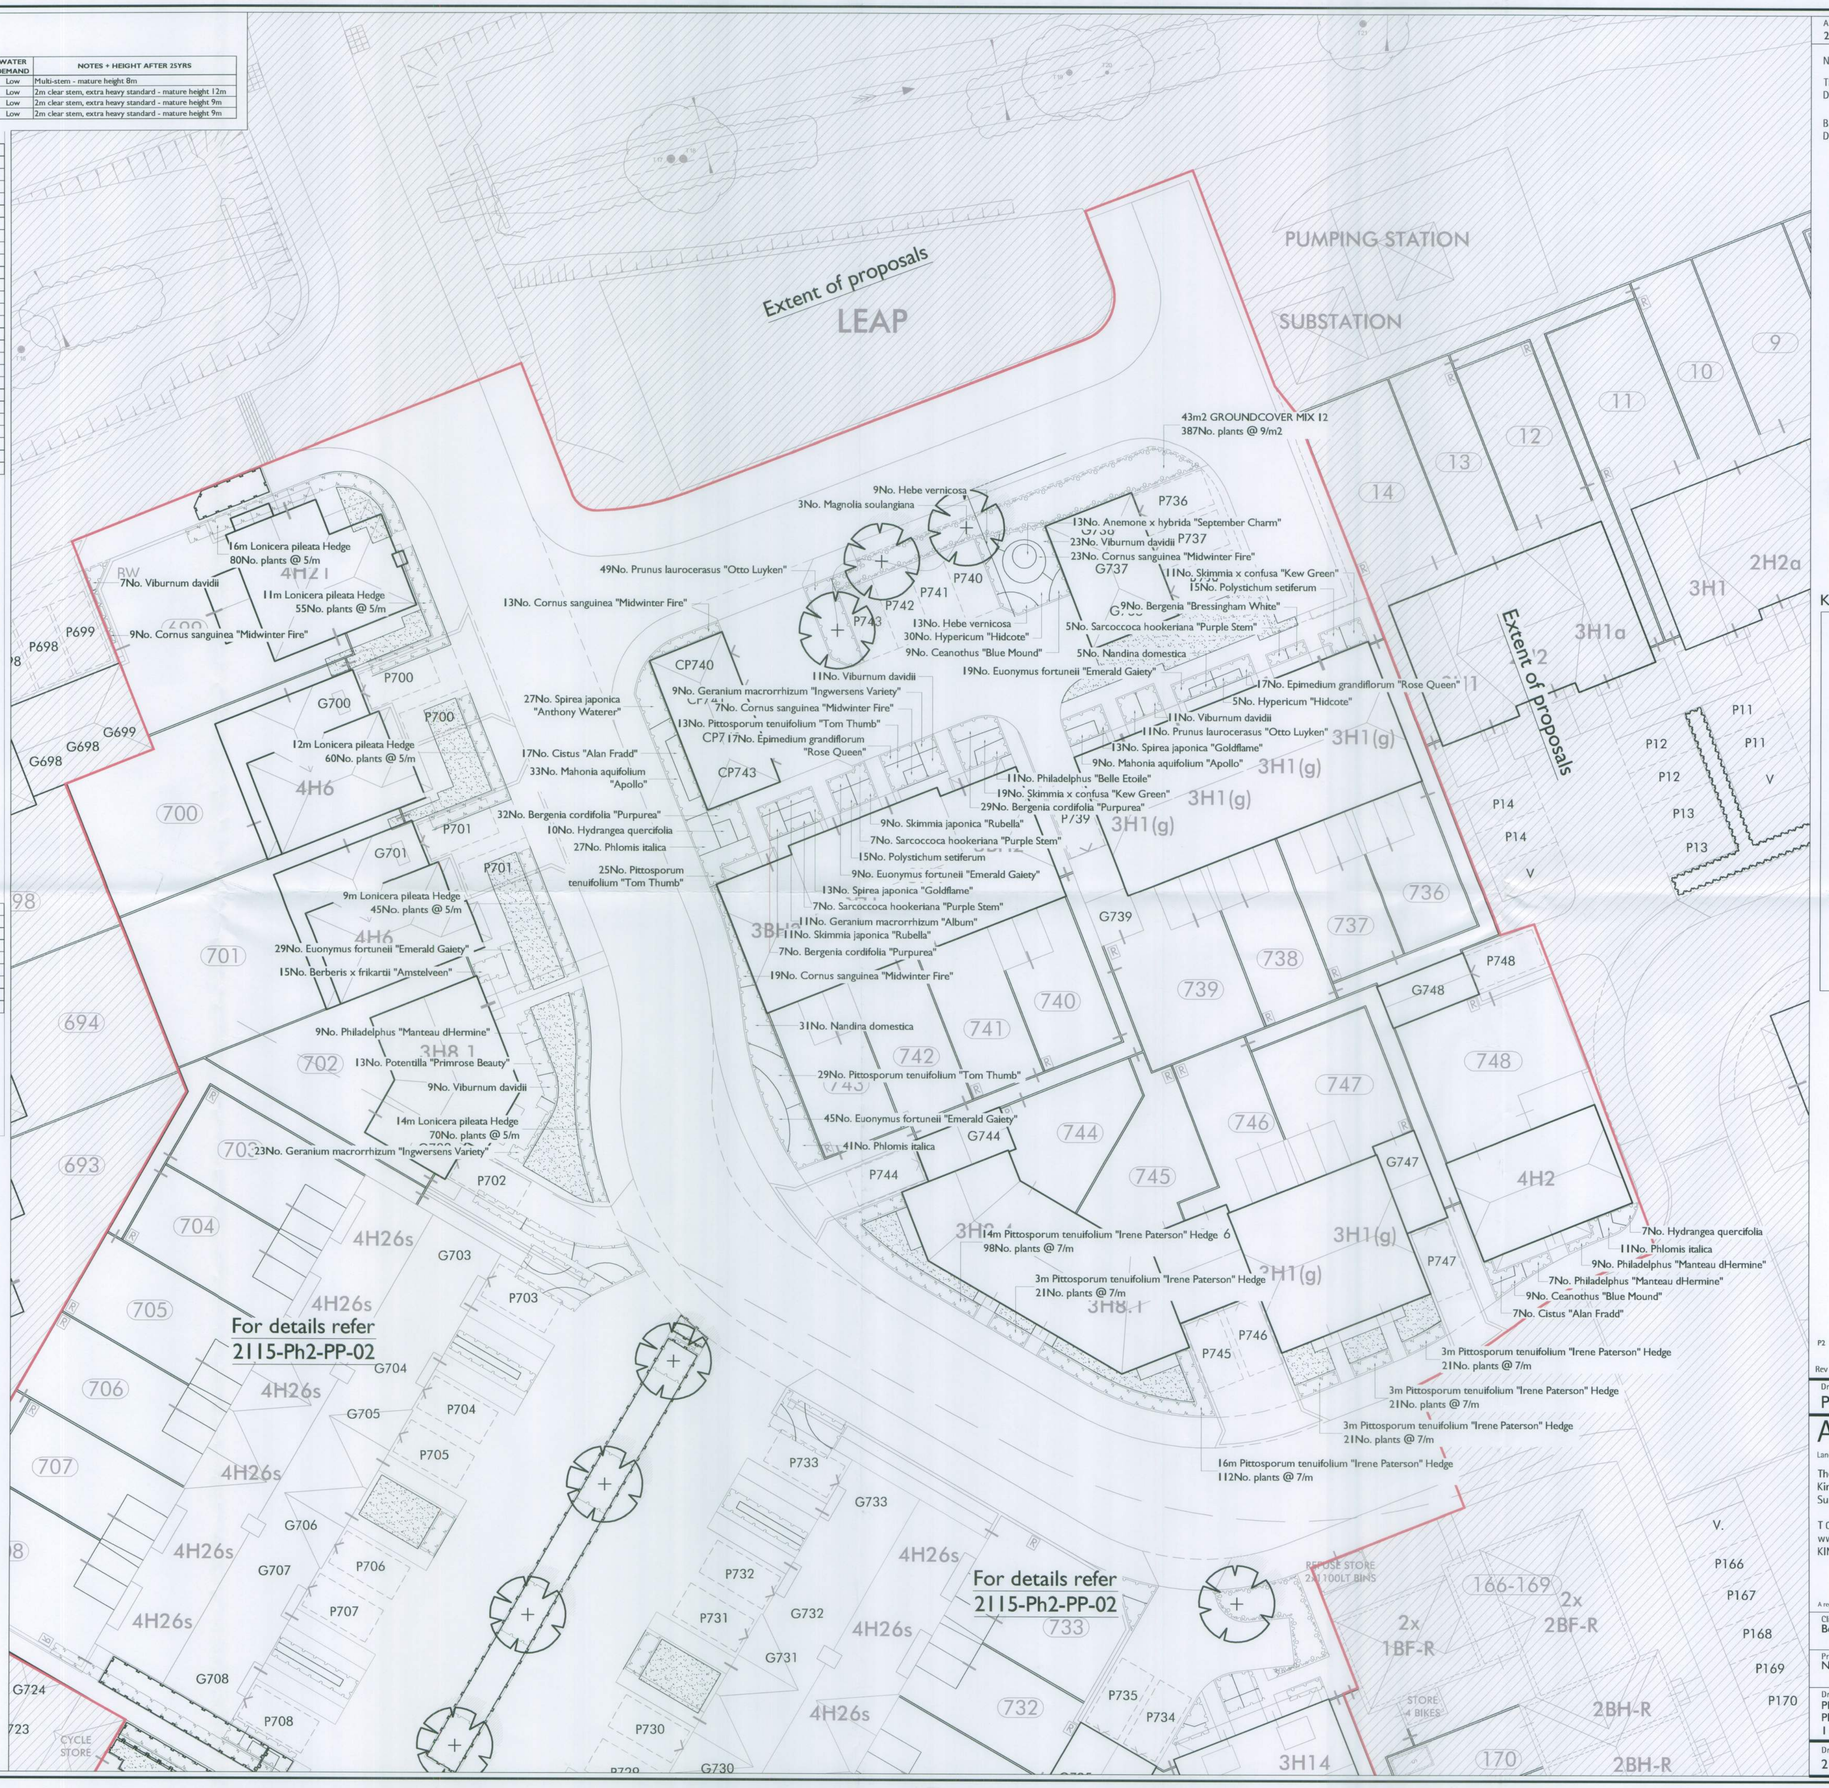

APAL FILE REFERENCE
2115-Ph2d-PP-01-02

Notes

This drawing is subject to copyright.
Do not scale from this drawing.

Based on drawing by Berkeley Homes
Drawing number S783/P1-4/Proposed Rev D

North

LEGEND

- Site boundary
- Proposed Tree Planting
- Proposed Shrub Planting
- Proposed Hedge Planting
- Proposed Groundcover Planting
- Proposed Grass

0 5 10m

KEY PLAN

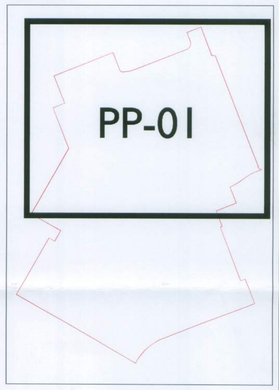

Rev	Description	Date	Drawn	Checked
P2	Amendments to unit type for Plot 748 and planting schedule updated	06/01/16	BB	BB

Drawing Status
PLANNING

Allen Pyke Associates
Landscape architecture Urban design Environmental planning
The Factory, 2 Acre Road,
Kingston upon Thames,
Surrey KT2 6EF
T 020 8549 3434 F 020 8547 1075
www.allenpyke.co.uk
KINGSTON UPON THAMES • CAMBRIDGE
A registered practice of the Landscape Institute

Client: Berkeley Homes	Scale: 1:200@A1
Project: North Bersted	By/Chk: BB/LB
Drawing Title: Phase 2d (Sonning House) Planting Plans 1 of 2	Date: 06/01/16
Drawing Number: 2115-Ph2d-PP-01	Revision: P2