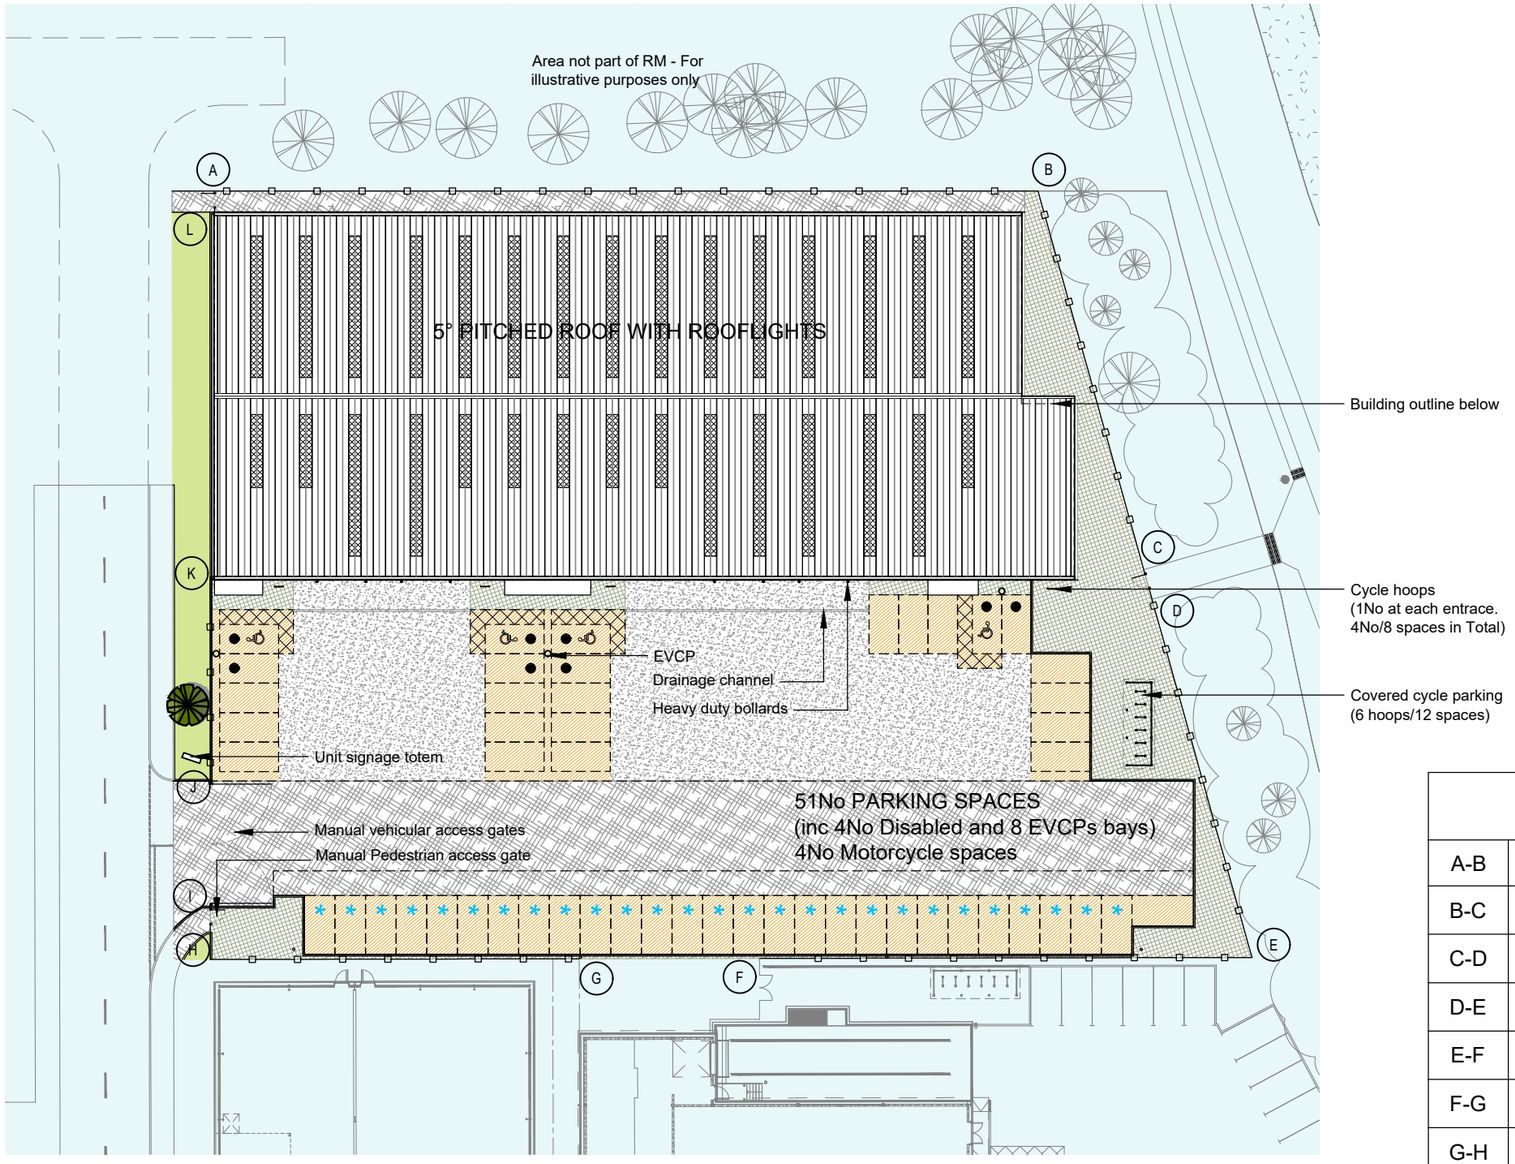

MATERIALS KEY:

- TARMAC
- PERMEABLE BLOCK PAVING
- BLOCK PAVING
- CONCRETE YARD
- GRAVEL MARGIN AND INFILL
- LANDSCAPED EDGE TO LANDSCAPE CONSULTANTS DETAILS

GENERAL KEY:

- 2.4m HIGH PALADIN FENCING WITH GATE - COLOUR DARK GREY
- ACTIVE ELECTRIC VEHICLE CHARGING PARKING BAY
- PASSIVE ELECTRIC VEHICLE CHARGING BAY
- PHASE 1 AREA - FOR ILLUSTRATIVE PURPOSES ONLY

Boundary Schedule

A-B	2.4m paladin fence - PPC dark grey
B-C	2.4m paladin fence - PPC dark grey
C-D	2.4m paladin personnel gate - PPC dark grey
D-E	2.4m paladin fence - PPC dark grey
E-F	2.4m paladin fence - PPC dark grey
F-G	Existing 2.4m paladin fence - PPC dark grey
G-H	2.4m paladin fence - PPC dark grey
H-I	Existing 2.4m paladin fence - PPC dark grey
I-J	2.4m manual paladin vehicular gate - PPC dark grey
J-K	2.4m paladin fence - PPC dark grey
K-L	Building facade
L-A	2.4m paladin personnel gate - PPC dark grey

© Mountford Pigott LLP 2021 Reproduction in whole or in part by any means is prohibited without the prior permission of Mountford Pigott LLP.

This drawing is only to the stated scale if it is printed correctly. MPLLP cannot accept responsibility for the incorrect scaling of drawings printed by third parties.

All dimensions are in mm unless otherwise stated.

If this drawing forms part of an application for planning permission on behalf of the applicant named below, it shall not be used for any other purpose without the express permission of Mountford Pigott LLP.

This drawing may incorporate information from other professionals. Mountford Pigott LLP cannot accept responsibility for the integrity and accuracy of such information. Any clarification and/or additions that are required appertaining to such information should be sought from the relevant profession or their appointment representative as listed below.

LIST OF INFORMANTS :
TOPOGRAPHICAL SURVEY
OS MAP
-
-
-

REVISIONS	DATE	DRN	REV
TREES MOVED TO PREVENT CLASH WITH DRAINAGE, PAVING AT ENTRANCES REVISED	16.09.21	MW	A
TREE REMOVED FURTHER TO CONSULTATION WITH LOCAL AUTHORITY	28.10.21	MW	B
TREE MOVED	19.11.21	MW	C

North

0 5m 10m 15m 20m

MountfordPigott

SALTBOX
BOGNOR REGIS

UNIT 3
PROPOSED LANSCAPE PLAN
1744-U03-P01-C

1:500 @ A3 14.05.21
DRAWN BY MW

ARUN DISTRICT COUNCIL BE/121/21/RES