


MATERIALS KEY:

- TARMAC
- PERMEABLE BLOCK PAVING
- BLOCK PAVING
- CONCRETE YARD
- GRAVEL MARGIN AND INFILL
- LANDSCAPED EDGE TO LANDSCAPE CONSULTANTS DETAILS

GENERAL KEY:

- 2.4m HIGH PALADIN FENCING WITH GATE - COLOUR DARK GREY
- ACTIVE ELECTRIC VEHICLE CHARGING PARKING BAY
- PASSIVE ELECTRIC VEHICLE CHARGING BAY
- PHASE 1 AREA - FOR ILLUSTRATIVE PURPOSES ONLY

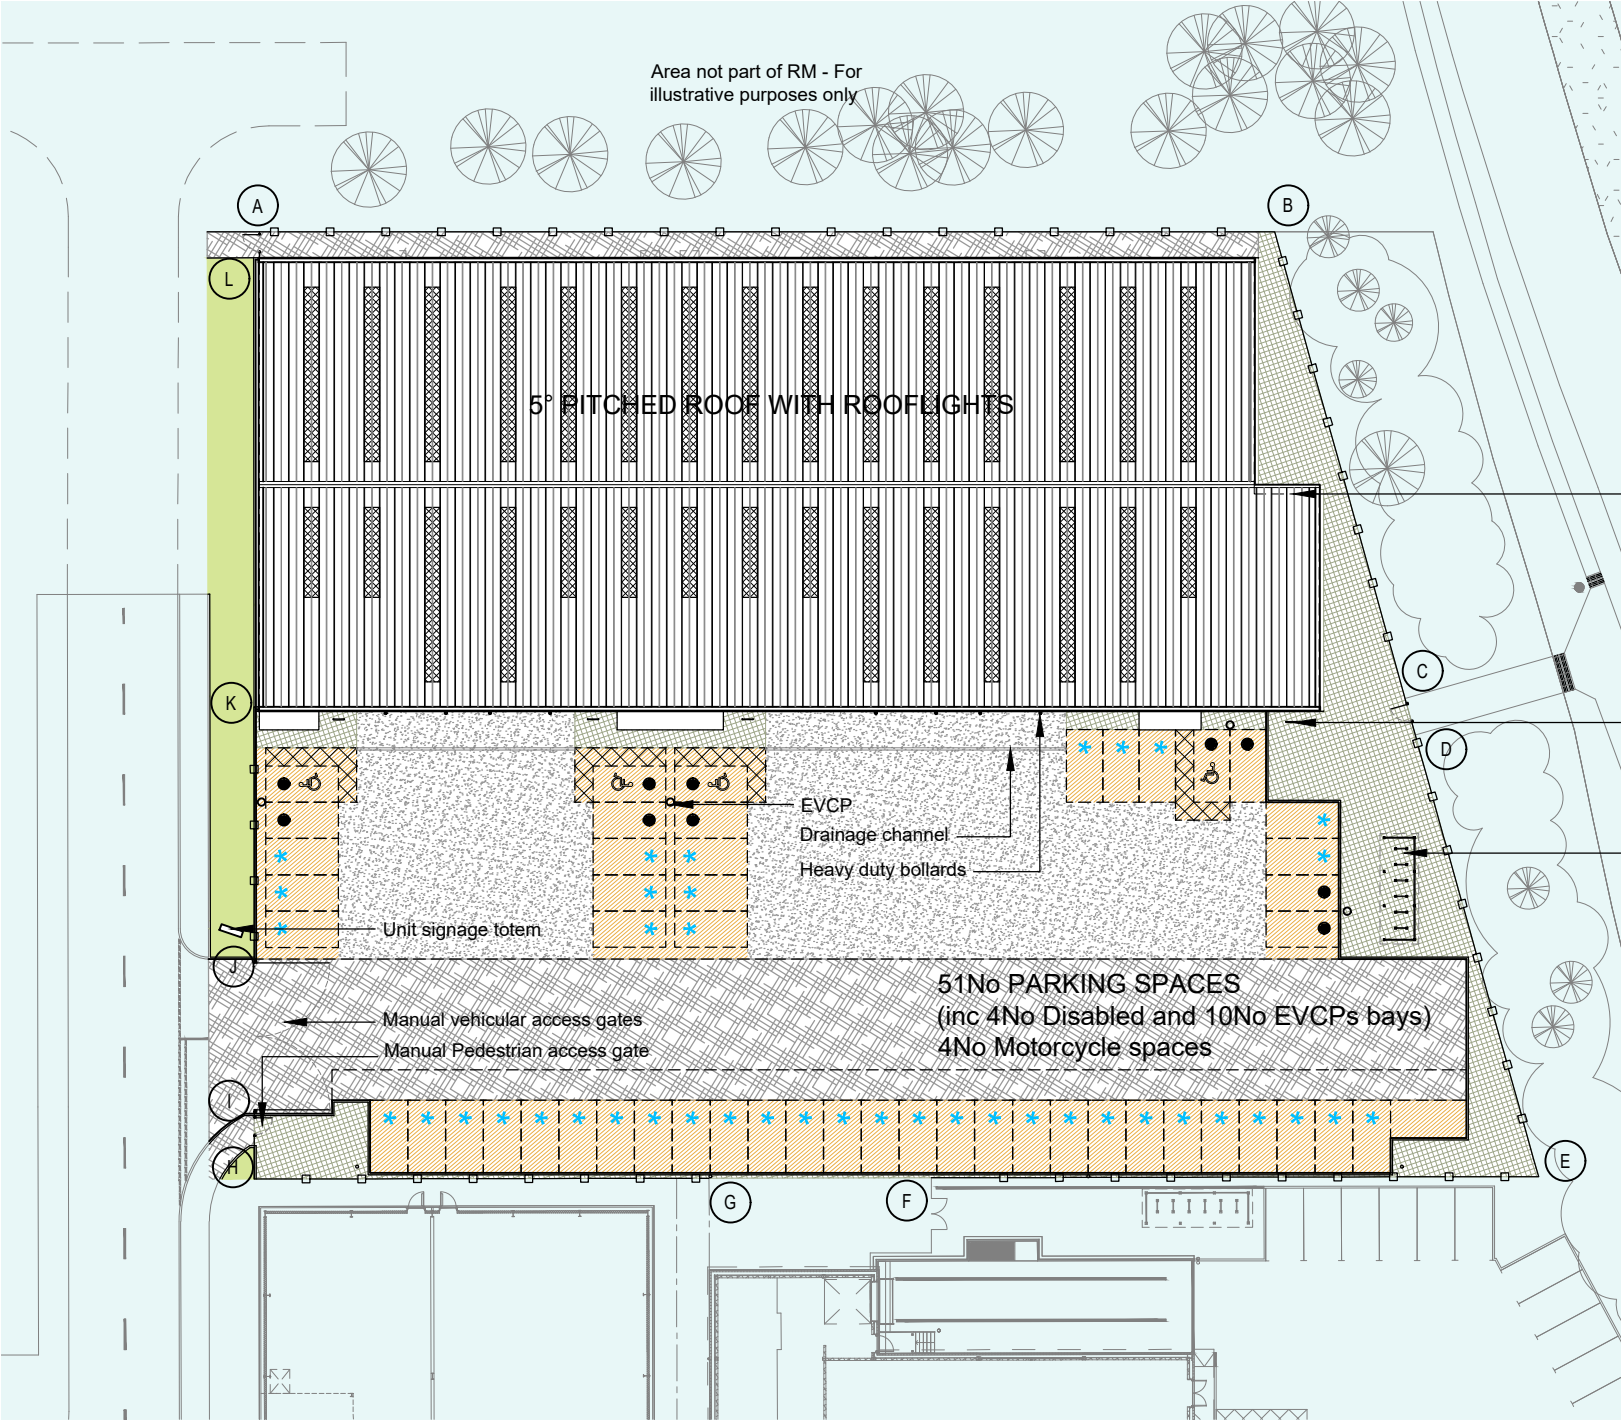

Boundary Schedule

A-B	2.4m paladin fence - PPC dark grey
B-C	2.4m paladin fence - PPC dark grey
C-D	2.4m paladin personnel gate - PPC dark grey
D-E	2.4m paladin fence - PPC dark grey
E-F	2.4m paladin fence - PPC dark grey
F-G	Existing 2.4m paladin fence - PPC dark grey
G-H	2.4m paladin fence - PPC dark grey
H-I	Existing 2.4m paladin fence - PPC dark grey
I-J	2.4m manual paladin vehicular gate - PPC dark grey
J-K	2.4m paladin fence - PPC dark grey
K-L	Building facade
L-A	2.4m paladin personnel gate - PPC dark grey

