Alfresco Drawing Template 20.07.10

AEW Architects
Century Buildings
St. Mary's Parsonage
Manchester M3 2DD
t: +44 (0) 161-214 4370
f: +44 (0) 161-214 4371

Notes:
All drawings to be read in conjunction with all other drawings as noted on issue sheet.

Drawing based on Glanvilles Topographical Survey numbered MD8110788/100 .

Extent of McDonald's demise indicated thus:

SITE FINISHES	
PERIMETER FENCE	Post and Barrier fence
BOUNDARY WALL	N/A
CAR PARK FINISH	Tarmac
DRIVE THRU FINISH	Printed Concrete
PATIO FINISH	Marshalls Paviours
FOOTPATHS	Tarmac
SOFT LANDSCAPING	Grass

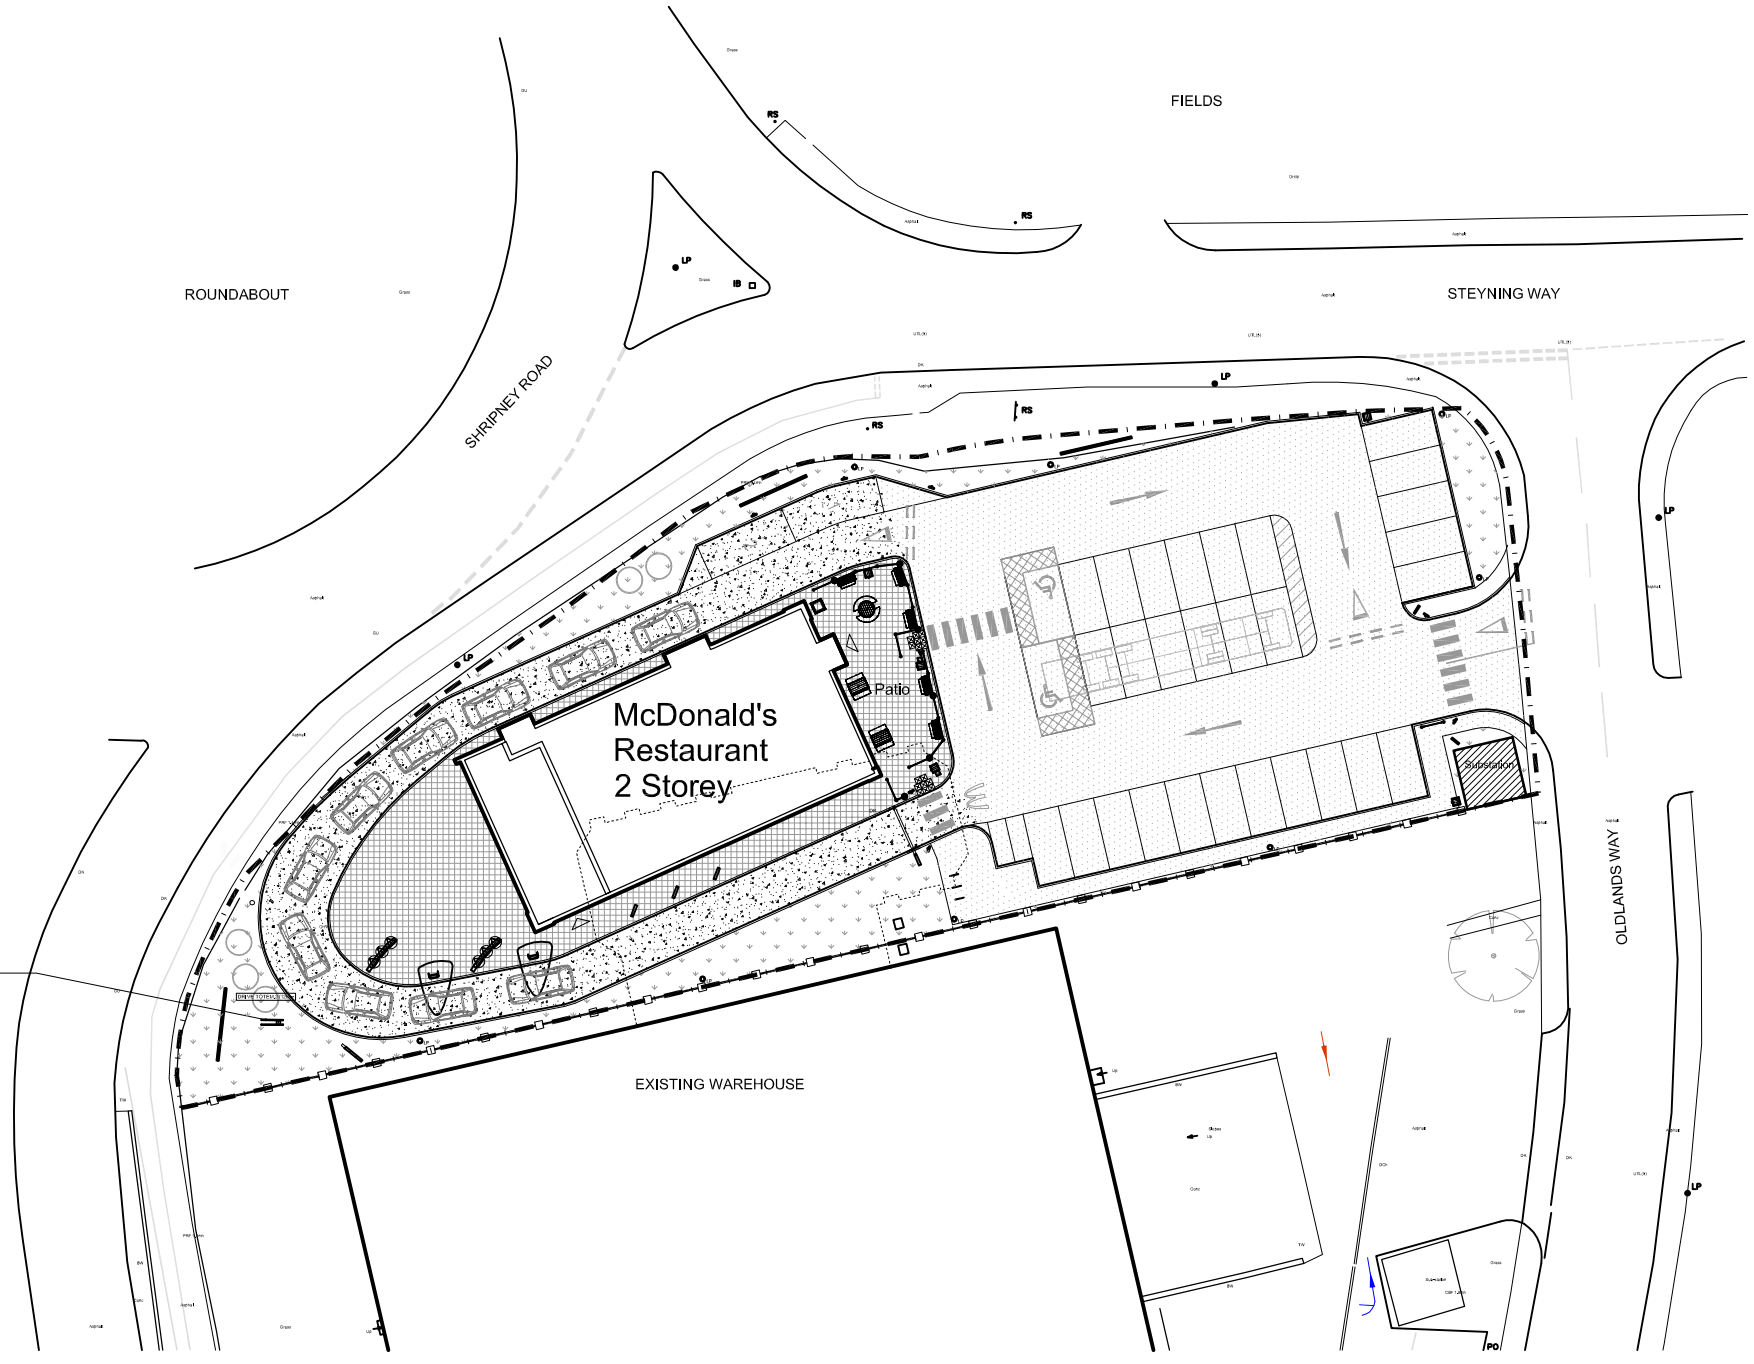

DRIVE TOTEM 2
12000mm Drive totem, mass concrete foundations and ducts by developer

BLOCK PLAN (SIGNAGE APPLICATION 4)

SCALE BAR

0 10 20 50m

SITE SIGNAGE SCHEDULE - ERDDS SIGNAGE								
ADVERT REF	QTY	SIZE (mm)	MATERIALS	COLOUR	HEIGHT (mm) ABOVE GROUND	EXTENT (mm) OF PROJECTION	HEIGHT (mm) OF TEXT	ILLUMINATION
DRIVE TOTEM.2 (12000H)	001	1440W x 350D x 12000H	PPC Aluminium Totem Sign in RAL 6015 and Timber effect, with moulded Yellow acrylic internally illuminated "Golden Arch" to both sides. 'Open 24 Hours' and 'Drive Thru' appendages are internally illuminated.	Khaki, Timber, Yellow & White	12000	N/A	1050	(STATIC - Max. 600cd/m²)

REV.	DATE.	DRAWING REVISIONS.	BY.	CHECKED

GENERAL NOTES:
All works are to be undertaken in accordance with the Building Regulations and the latest British Standards.
All proprietary materials and products are to be used strictly in accordance with the manufacturers recommendations.
All dimensions to be checked on site prior to construction.

PLANNING

PROPOSED DEVELOPMENT AT — **STORE No :–**
Bognor
Shripney Road
-

ON BEHALF OF :–
McDonald's Restaurants Ltd

DRAWING TITLE :–
Block Plan
Signage Application 4

DRAWN BY	CHECKED BY	DRAWING No.	REV No.
BC	JC	4912_0107	-
SCALE @ SIZE: 1:500@A3	DATE: 26.07.12		

AEW Architects
Century Buildings
St. Mary's Parsonage
Manchester M3 2DD
t: +44 (0) 161-214 4370
f: +44 (0) 161-214 4371