





- Notes
1. This drawing is the copyright of Atram Architecture
 2. Do not scale from this drawing except for Local Authority Planning Purposes
 3. All dimensions must be checked on site by the contractor prior to commencement of the works



Rev.	Revision Note	By	Date
-			

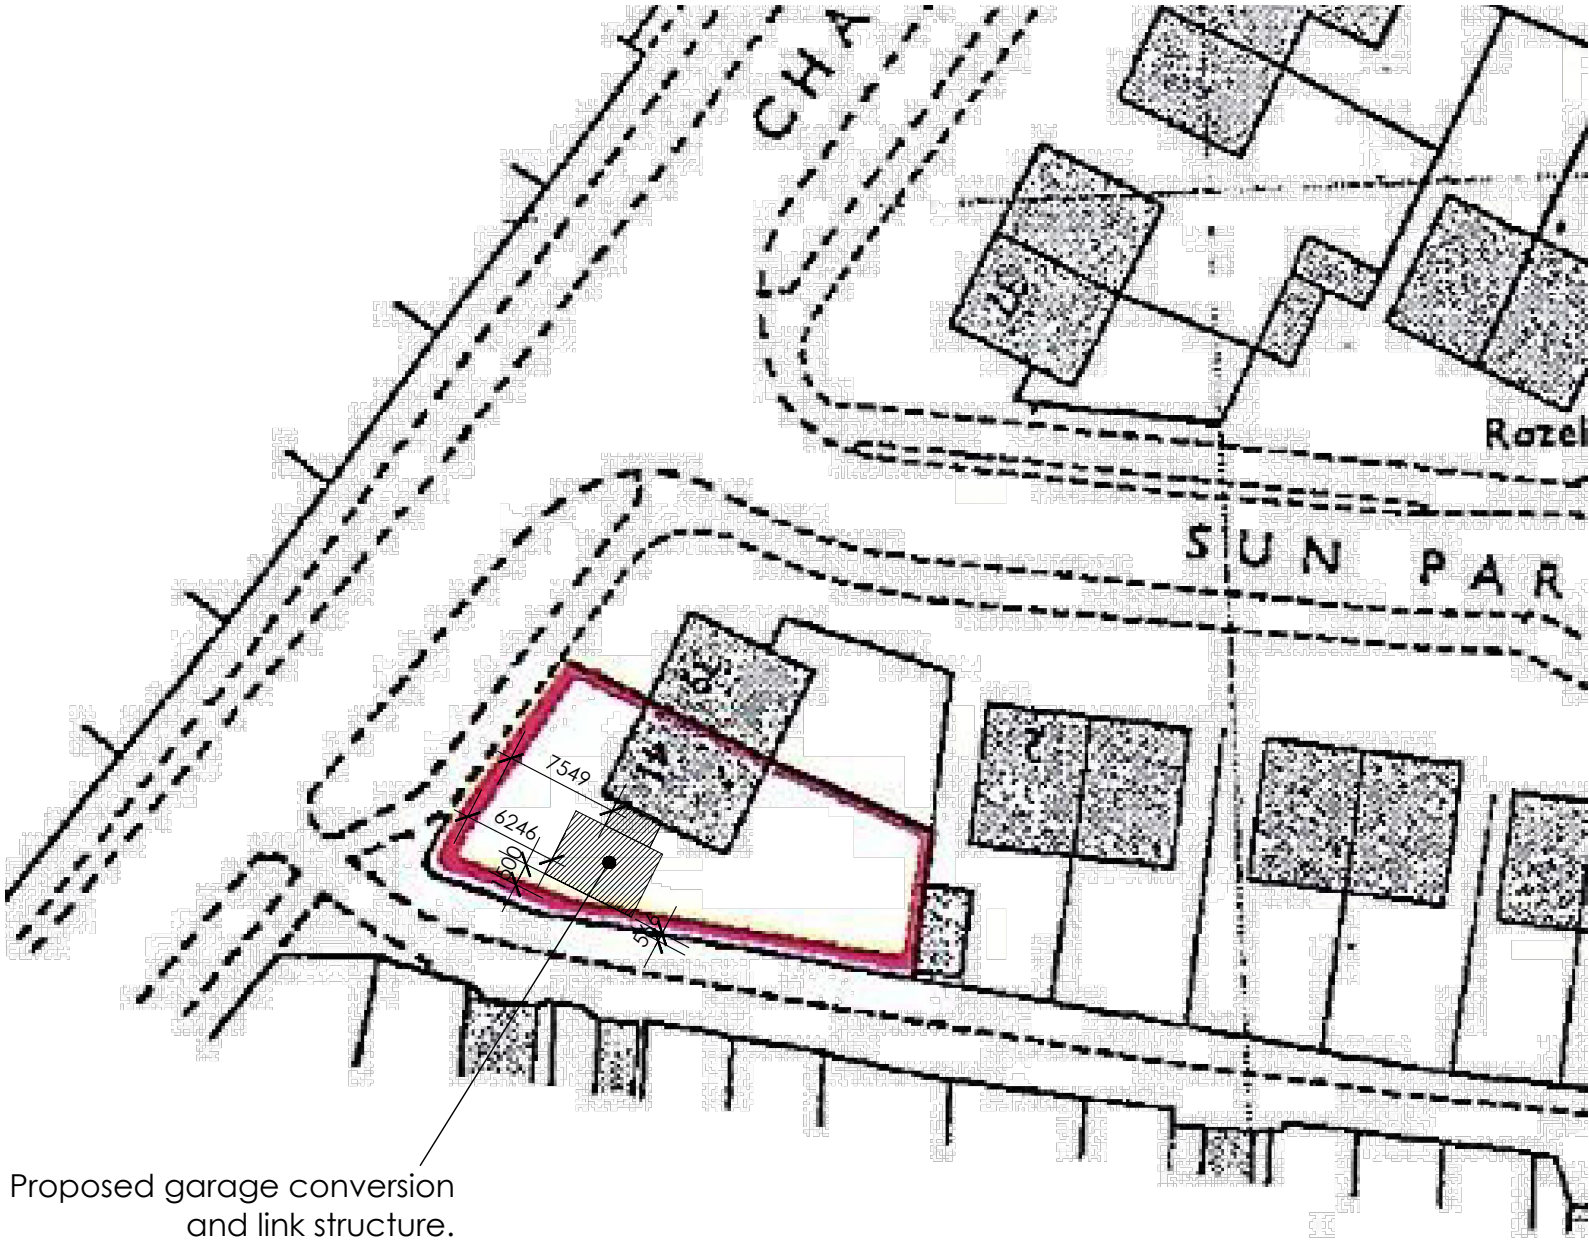


Proposed garage conversion
and link structure.

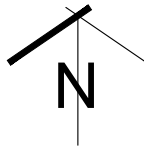

SCALE BAR 1:500

ATRAM ARCHITECTURE

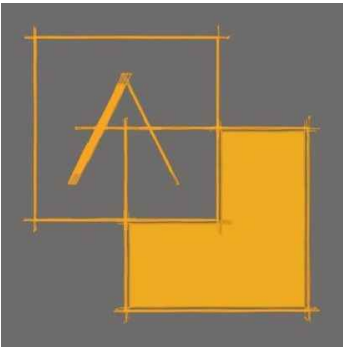

24 Kyoto Court | Bognor Regis | West Sussex | PO21 2UL
t. 01243 820303
m. 07834 175378
e. joe@atramarchitecture.co.uk
w. www.atramarchitecture.co.uk

CIAT Registered Practice - No F4642

Client **Mr & Mrs Cresswell**

Job title **41 Chalcraft Lane
Garage Conversion
and New Link Structure**

Drawing title
Block Plan

Drawn	Date	Checked	Date	Scale at A3
JNG	14.11.18	JNG	14.11.18	1:500

Job N°. **18.013** Drawing N°. **004** Rev.

Status

FOR PLANNING

