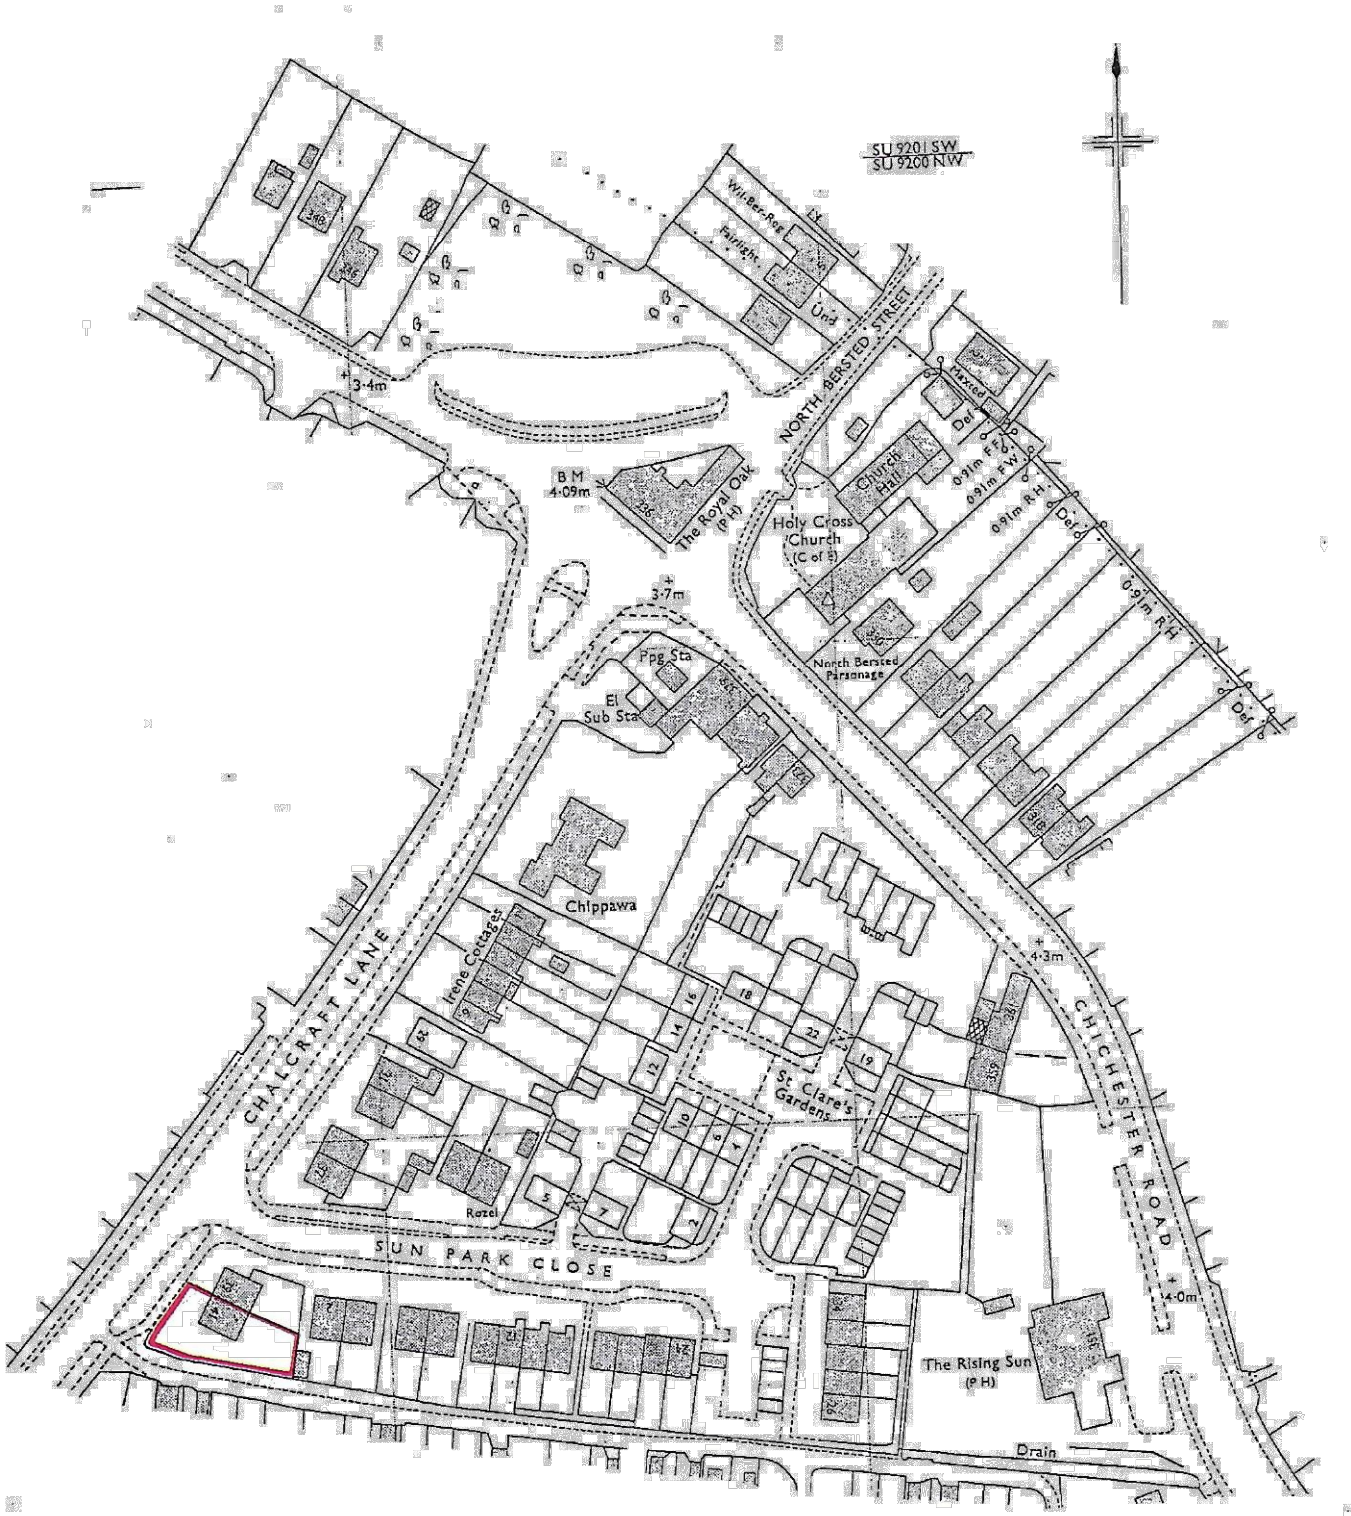


SCALE BAR 1:1250

ATRAM
ARCHITECTURE

24 Kyoto Court | Bognor Regis | West Sussex | PO21 2UL

t. 01243 820303

m. 07834 175378

e. joe@atramarchitecture.co.uk

w. www.atramarchitecture.co.uk

CIAT Registered Practice - No F4642

Client

Mr & Mrs Cresswell

Job title

41 Chalcraft Lane
Garage Conversion
and New Link Structure

Drawing title

Site Location Plan

Drawn	Date	Checked	Date	Scale at A3	
JNG	14.11.18	JNG	14.11.18	1:1250	

Job N°	Drawing N°	Rev.	
18.013	001	A	

Status

FOR PLANNING