




No.	Date	Description of revision

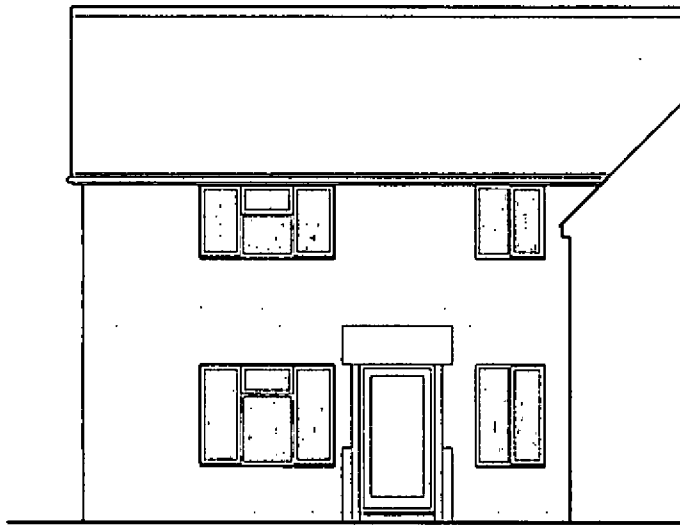


Existing East (front) Elevation
Scale 1:100 at A4

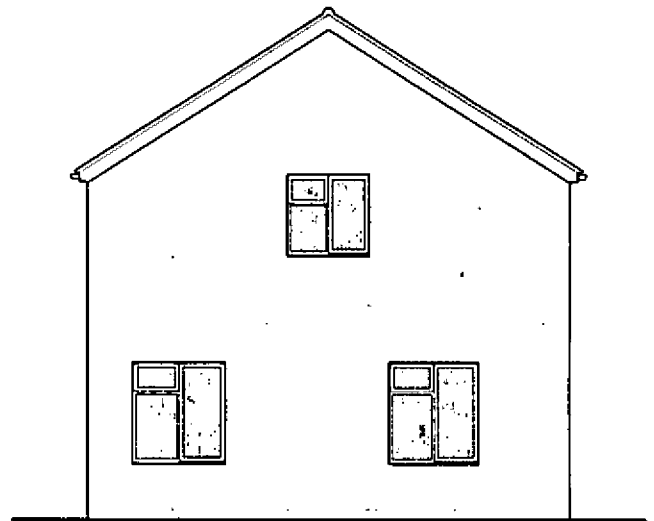


Existing South (side) Elevation
Scale 1:100 at A4

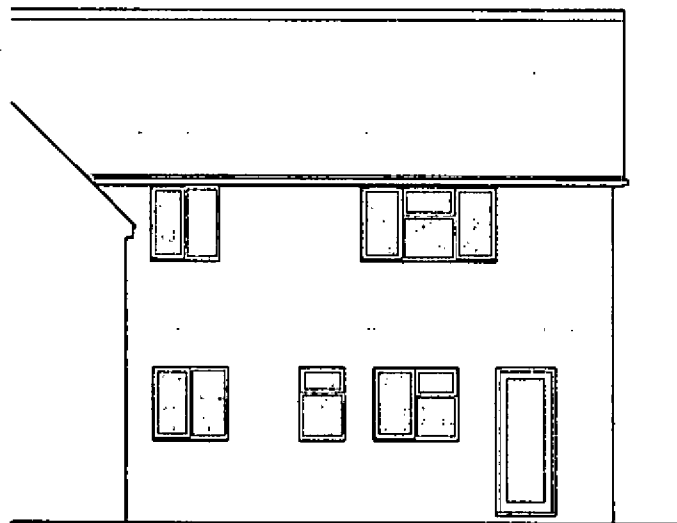

Existing West (rear) Elevation
Scale 1:100 at A4

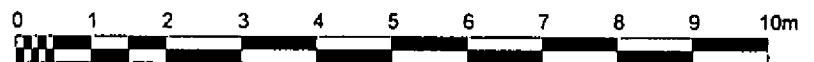

Line Scale 1:100

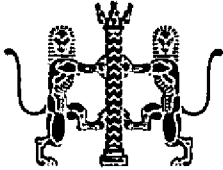 Colin & Gavin Humphrey Chartered Architects Priory Barn, Wilmington, Polegate, E.Sussex, BN26 5SL T: 01323 870764 E: gavin_humphrey@yahoo.com	Client:	Mr Perry	Drawing number:	16-136-03
	Drawing:	Existing Elevations	Revision:	
	Project:	Side extension at The Holdings Annexe, Shripney Road, Shripney, Bersted, PO22 9NW	Scale:	1:100 at A4
			Date:	21/08/2018
			Drawn:	GH
The Contractor is responsible for checking all dimensions on site before work commences, and for preparation of any shop drawings and report any discrepancies, errors or omissions to the Architect immediately. This drawing must be read in conjunction with other relevant drawings, specifications and details. Do not scale from drawing. The design and drawing is the Architect's Copyright and shall not be reproduced nor used in whole or in part without the Architect's written permission.				