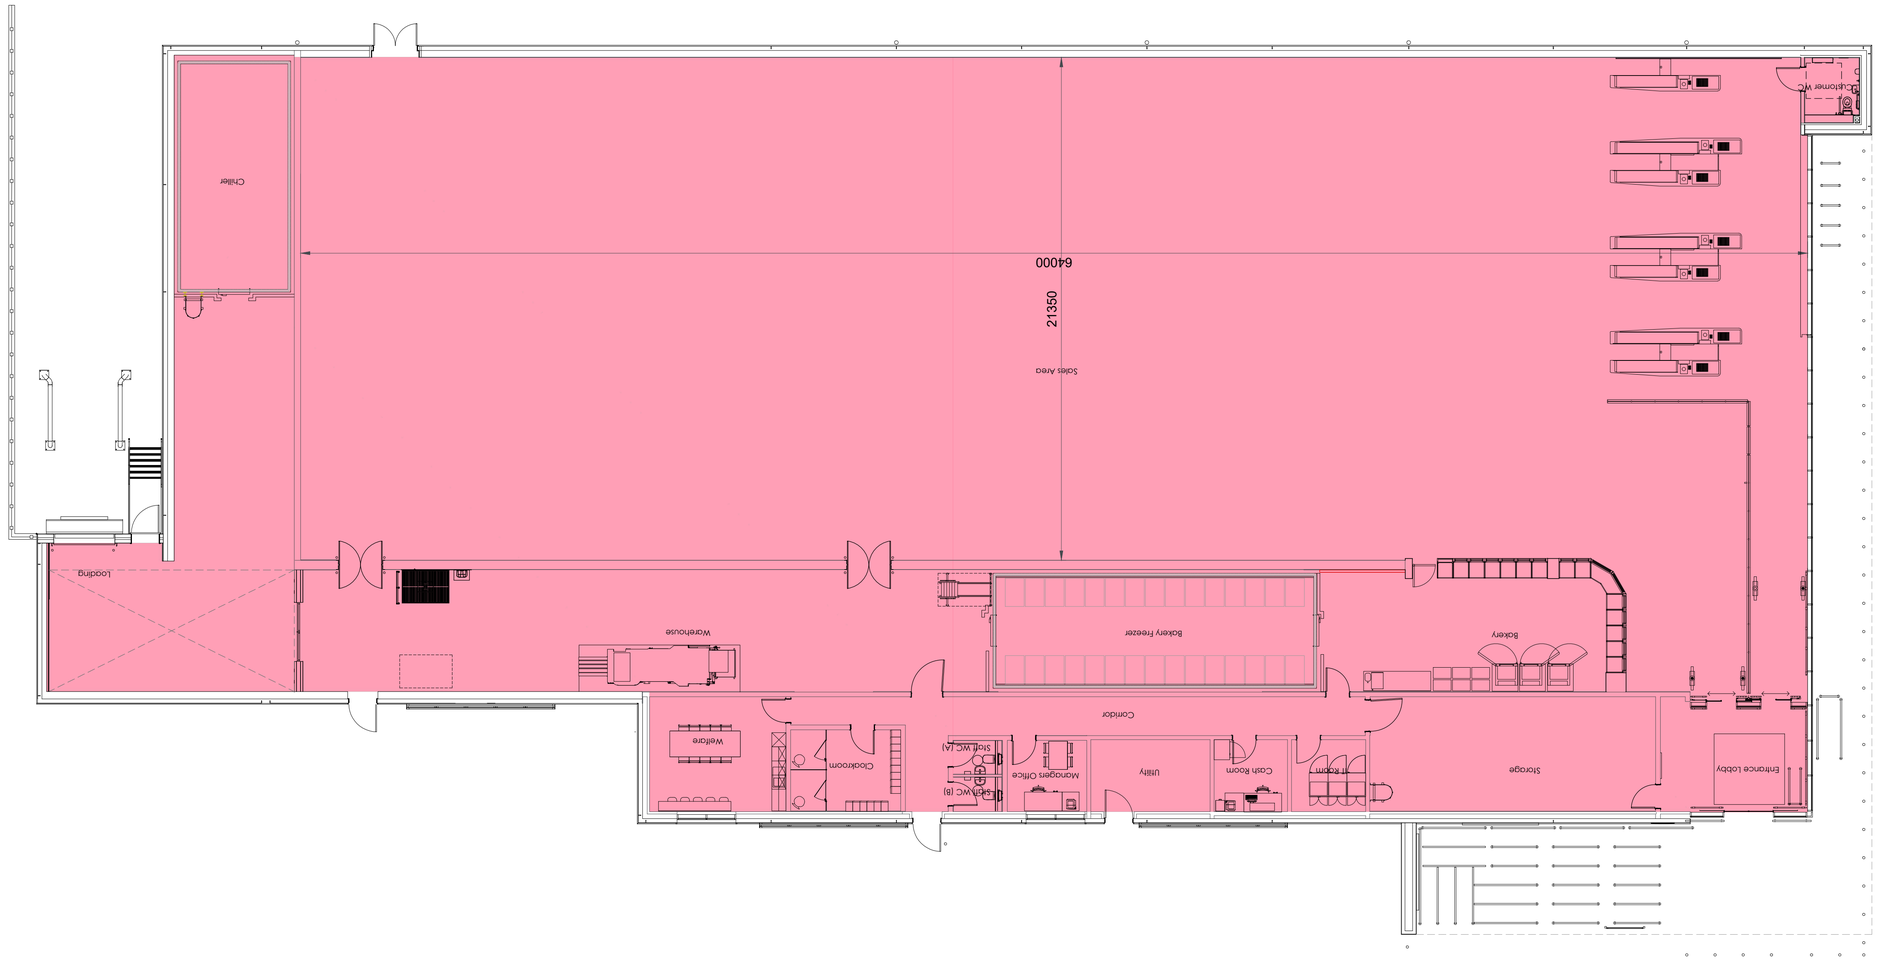

SCHEDULE	
Sales Area	1410 m²
Warehouse gia inc freezer/chiller	398 m²
Ancillary gia inc all welfare & bakery	304 m²
Internal walls	47 m²
GIA	2159 m²
GEA	2265 m²
Total Site Area Red (Approximate)	10740 m²
Total Site Area Blue (Approximate)	11476 m²
Standard Parking Spaces 2.5*5.0M	126. spaces
Disabled Parking Spaces	10. spaces
P&C Parking Spaces	11. spaces
EVC Parking Spaces	2. spaces
Total Parking Spaces	149. spaces
Motor cycle Spaces	8. spaces

0 5m 10m

SCALE 1:100 @ A1

RIBA Chartered Practice CIAT REGISTERED PRACTICE RICS

IMPORTANT INFORMATION
Dimensions to be confirmed on site prior to start of works and ODAS to be informed of discrepancies immediately. No dimensions to be scaled from this drawing.
All materials and works are to be carried out in accordance with current British Standards, Planning Approval, current Building Regulations and Codes of Practice.
Party Wall Act - Notices under the Party Wall Act are to be served by the property owner or appointed third party by property owner.
Health and Safety - CDM 2015 Regulations apply to all construction works to be carried out and apply to designers, contractors and the client. As such all parties have duties under these regulations.

Notes

Revisions

Rev	Date	Description	Revised By	Checked By

Client:
LIDL GREAT BRITAIN LTD.
FOXES PARK, BROWNHILL WAY,
SOUTHAMPTON, SO16 QAW

Project Name:
BOGNOR REGIS
OLDLANDS FARM

Drawing Title:
PROPOSED BUILDING PLAN

Project No: 18179
Drawing No: AD 111
Drawn By: LMC
Checked By: -
Date: JULY 2019
Scale @ A1: 1:100

Drawing Status: PLANNING

ONE DESIGN
ARCHITECTURAL SERVICES
One Design Architectural Services Ltd
Unit 1 Merchants Quay,
Phase II, Ashley Lane, Shipley,
West Yorkshire, BD17 7DB
Tel: 01274 591188
www.onedesignarchs.com
mail@onedesignarchs.com
Registered in England & Wales No: 8355643

ARUN DISTRICT COUNCIL BE/136/19/PL