


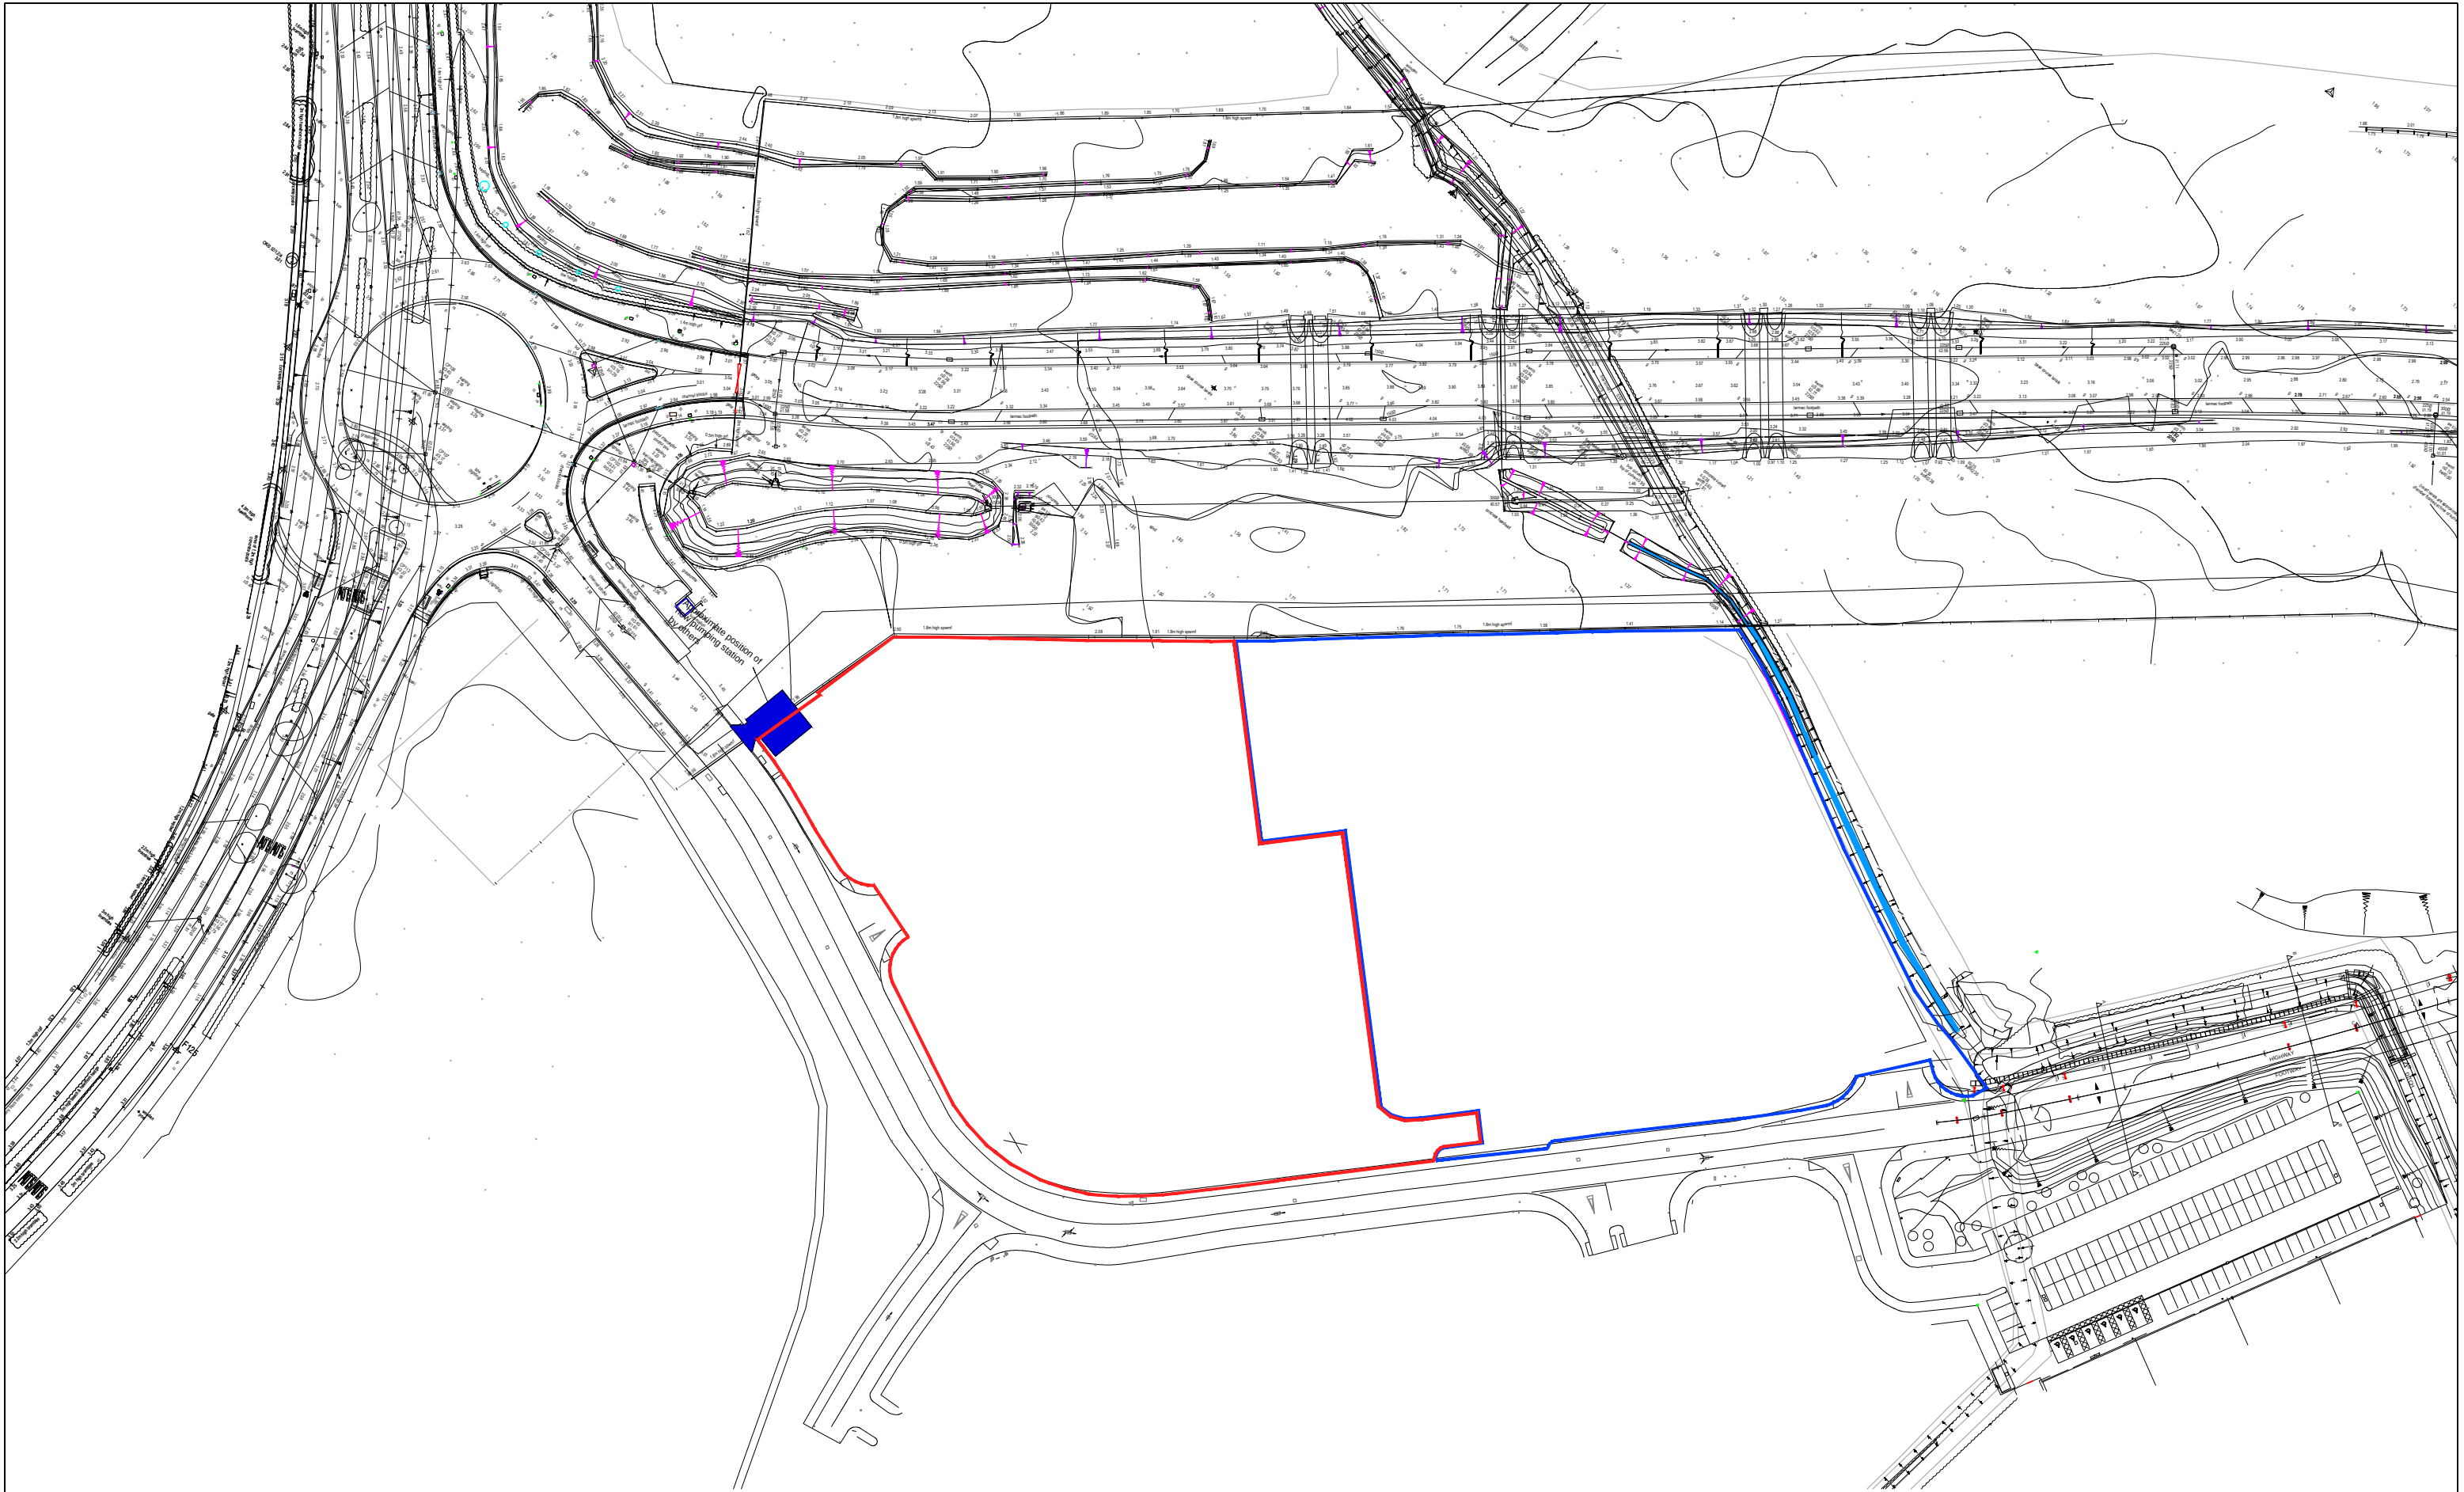



RIBA
Chartered Practice



CIAT
REGISTERED PRACTICE



RICS

IMPORTANT INFORMATION
Dimensions to be confirmed on site prior to start of works and ODAS to be informed of discrepancies immediately. No dimensions to be scaled from this drawing.
All materials and works are to be carried out in accordance with current British Standards, Planning Approval, current Building Regulations and Codes of Practice.
Party Wall Act - Notices under the Party Wall Act are to be served by the property owner or appointed third party by property owner.
ARUN DISTRICT COUNCIL 10/2019/0011 applies to all construction works to be carried out and apply to designers, contractors and the Client. As such all parties have duties under these regulations.

Notes



Revisions		Revised By	Checked By
Rev	Date	Description	
B	23.10.19	UPDATED AS PER CLIENT REQUEST	EB
A	23.10.19	UPDATED IN LINE WITH LEGAL DRAWINGS	EB

Client:
LIDL GREAT BRITAIN LTD.
FOXES PARK, BROWN HILL,
SOUTHAMPTON, SO16 QAW
Project Name:
BOGNOR REGIS
OLDLANDS FARM
Drawing Title:
LOCATION PLAN
Drawing Status: PLANNING

Project No: 18179
Drawing No: AD 100_REV B
Drawn By: LMC
Checked By: -
Date: JULY 2019
Scale @ A3: 1:1250



ONE DESIGN
ARCHITECTURAL SERVICES

One Design Architectural Services Ltd
Unit 1 Merchants Quay,
Phase II, Ashley Lane, Shipley,
West Yorkshire, BD17 7DB
Tel: 01274 591188
www.onedesignarchs.com
mail@onedesignarchs.com
Registered in England & Wales No: 8355643