


APPENDIX A

Development Framework Plan



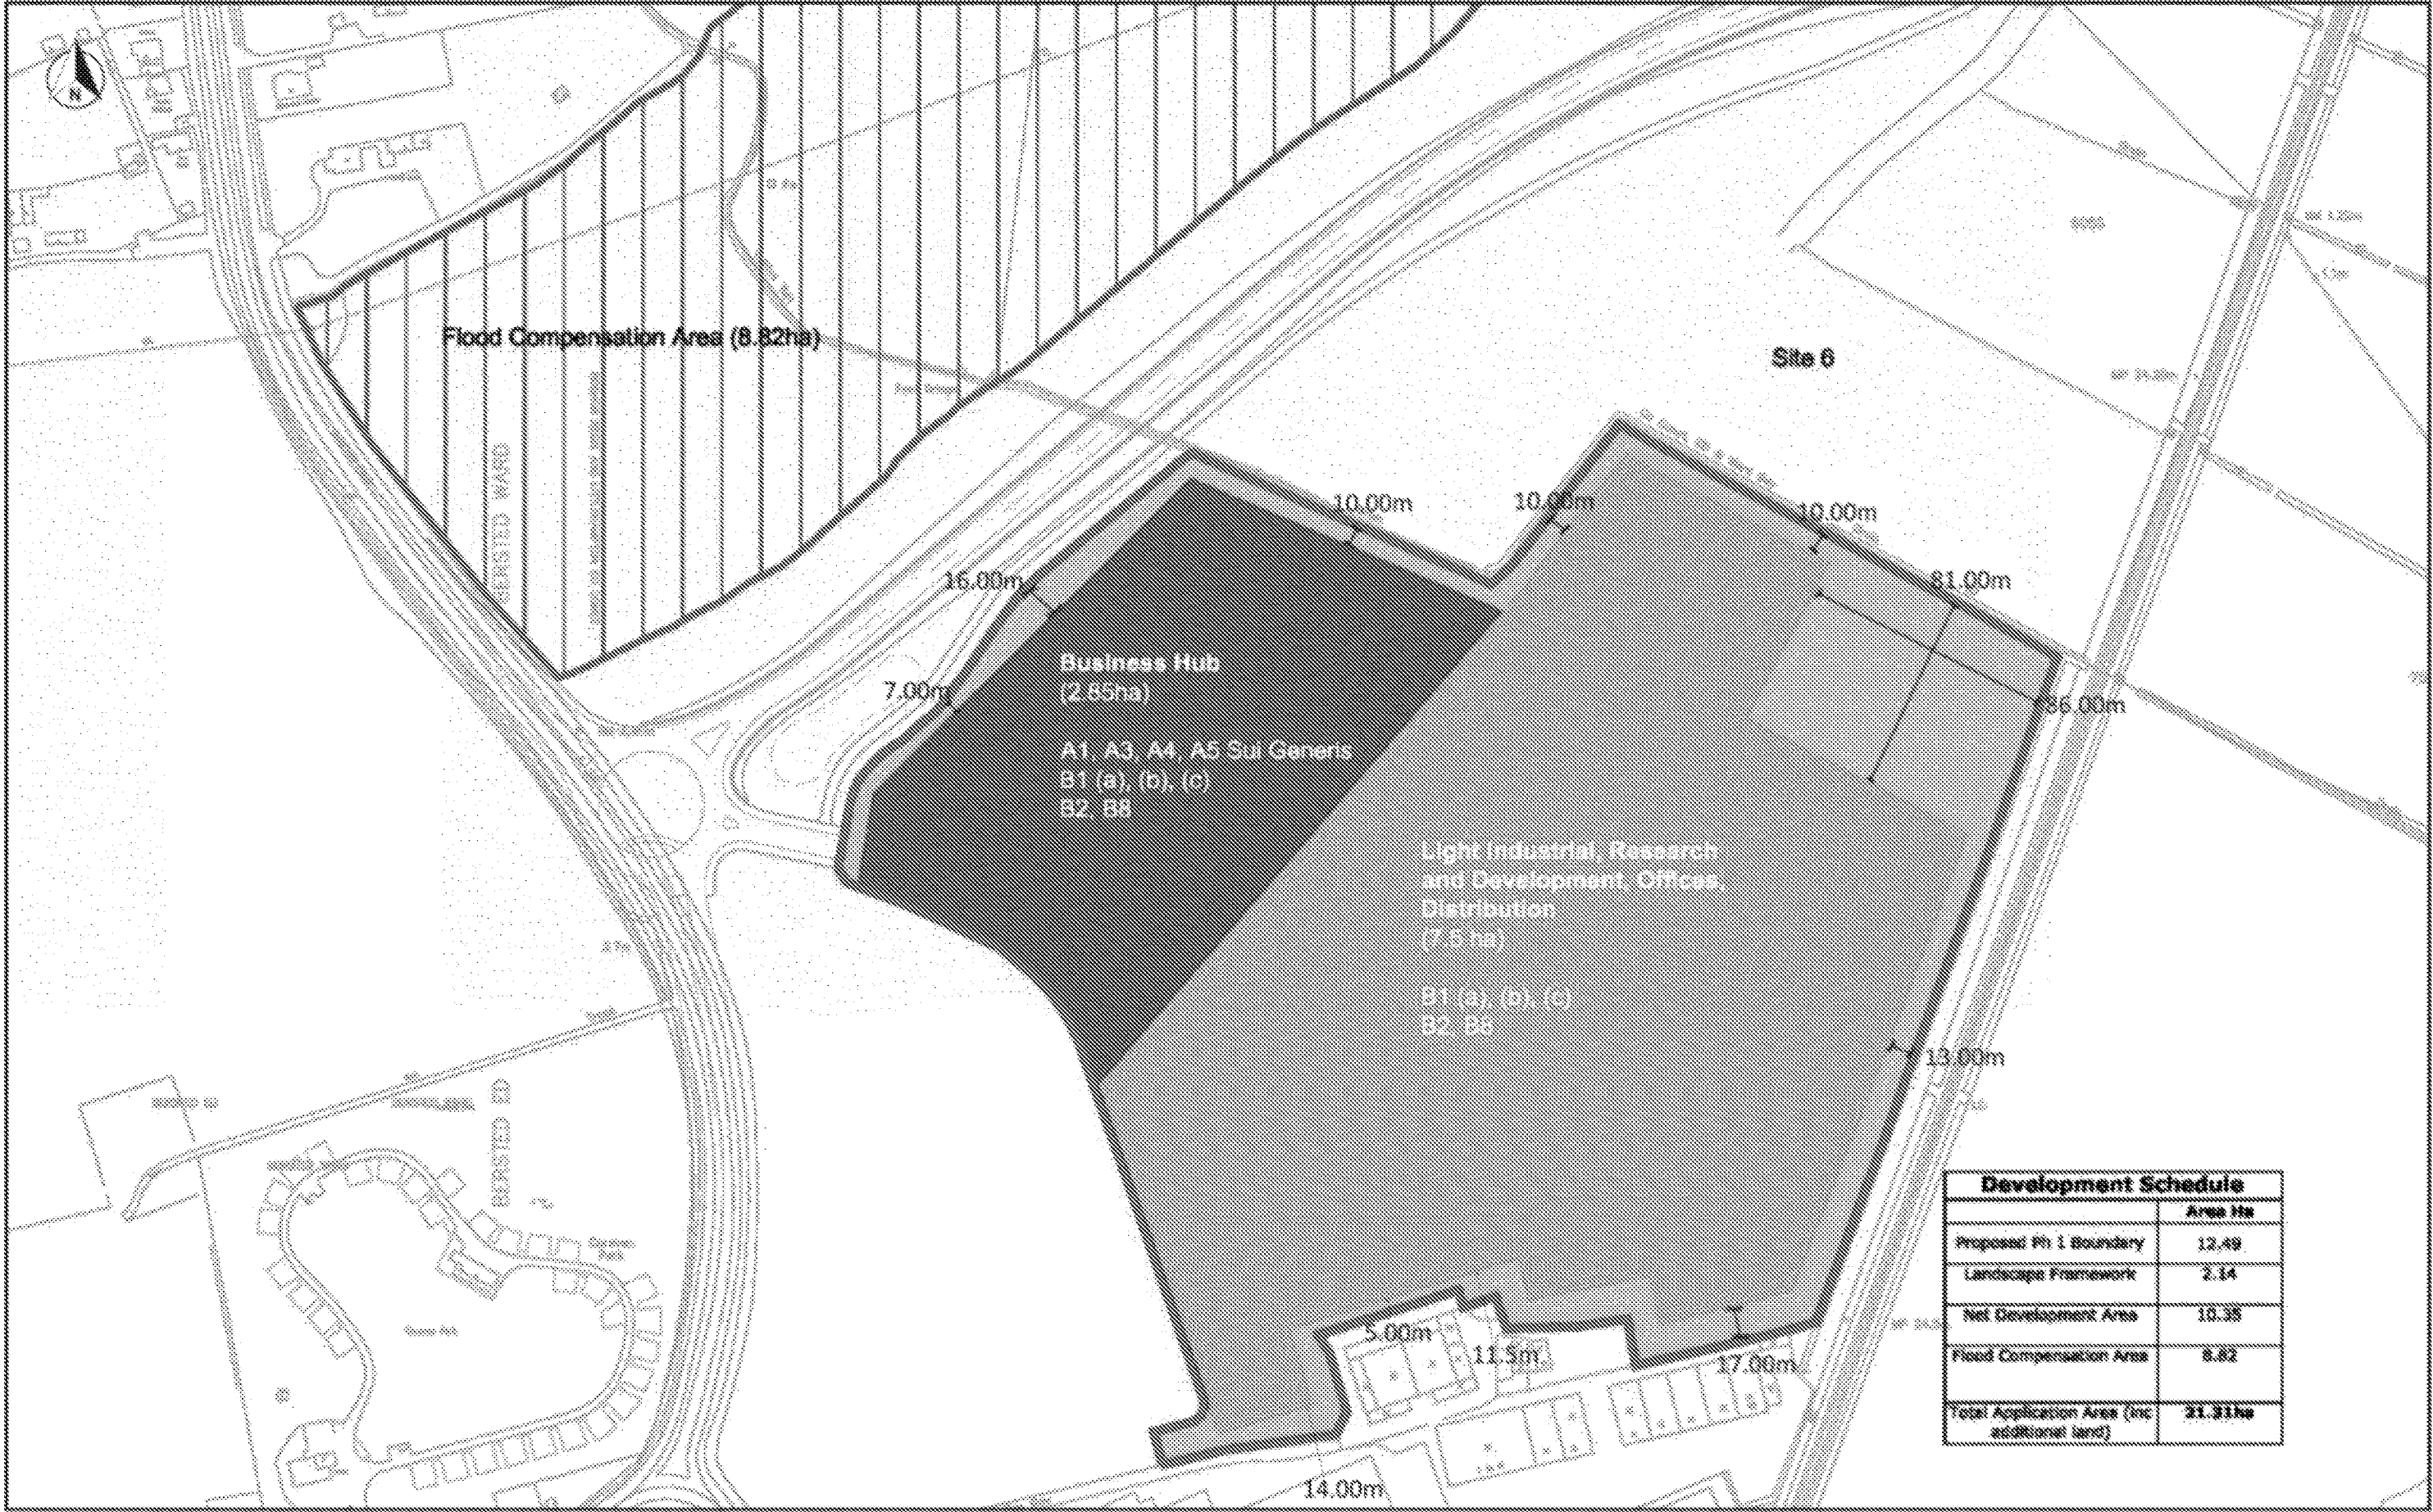

Development Schedule	
	Area Ha
Proposed Ph 1 Boundary	12.49
Landscape Framework	2.14
Net Development Area	10.35
Flood Compensation Area	8.82
Total Application Area (inc additional land)	21.91ha

LEGEND

Planning Application Drawing

On behalf of



HANSBURY

Produced by:

Unit 1, Fern House,
Bath Road, Stroud,
Gloucestershire GL8 3LJ

01452 80280
enquiries@hansbury.co.uk
www.hansbury.co.uk


PROJECT:
**Oldlands Farm,
SOGAOR REGIS**

DRAWING TITLE:
Development Framework Plan

DATE: July 2013

SCALE: 1:2,500 @ A3

DRAWING REFERENCE: SL/A/1526/00003

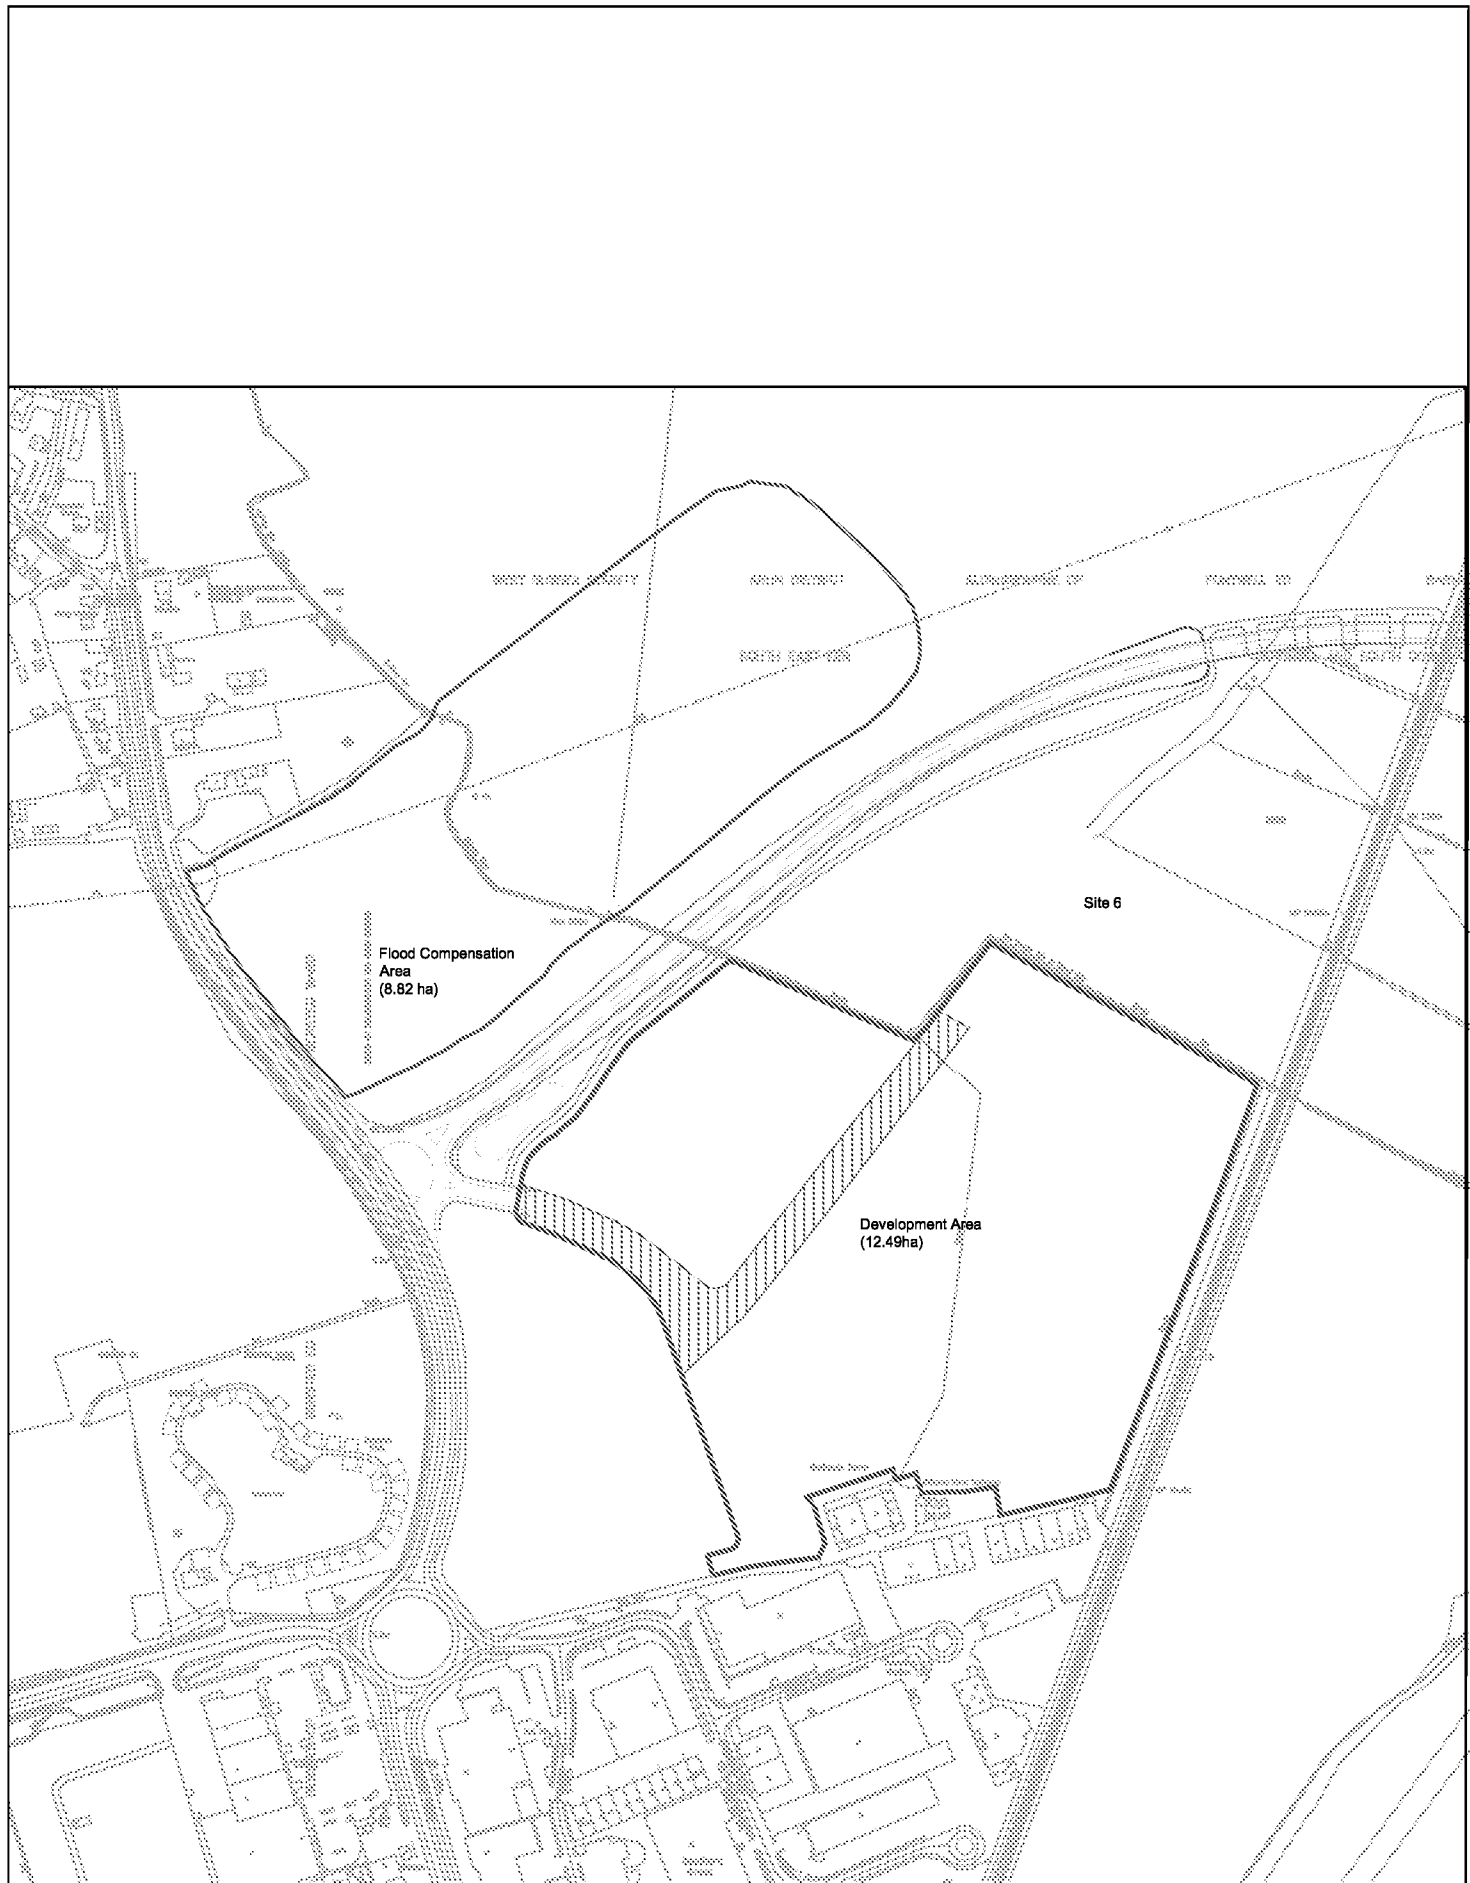

Outline Application Boundary

Full Application Boundary

REV	DATE	DESCRIPTION	BY
01	01/01/09	01. DESIGN	04. PRODUCTION INFORMATION
02	02/01/09	02. PLANNING	05. CONSTRUCTION
03	03/01/09	03. TENDER	06. AS BUILT
DRAWING STATUS:			
01. PRELIMINARY			
02. FOR COMMENT			
03. FOR APPROVAL			
OTHER:			
03			

PROJECT:

OLDLANDS FARM

DRAWING TITLE:

Hybrid Application Boundary



Suite 1, Fern House
Bell Road, Stroud
Gloucestershire,
GL8 3TJ
T: 01453 780360
E: info@dl-a.co.uk
W: www.dl-a.co.uk



GLoucestershire
Council

DATE: Jan 2013

JOB NO.: 1598

DWG NO.: 1598-L-002.01

SCALE: 1:5000 @ A4

DRAWN BY:

REV: A