


KEY


Levels 2.00m Total Area 79,400m ²	Levels 1.50m Total Area 64,400m ²
Levels 1.90m Total Area 76,750m ²	Levels 1.40m Total Area 61,000m ²
Levels 1.80m Total Area 73,650m ²	Levels 1.30m Total Area 48,500m ²
Levels 1.70m Total Area 70,500m ²	Levels 1.20m Total Area 40,250m ²
Levels 1.60m Total Area 67,150m ²	Levels 1.10m Total Area 22,050m ²
	Levels 1.00m Total Area 3,300m ²

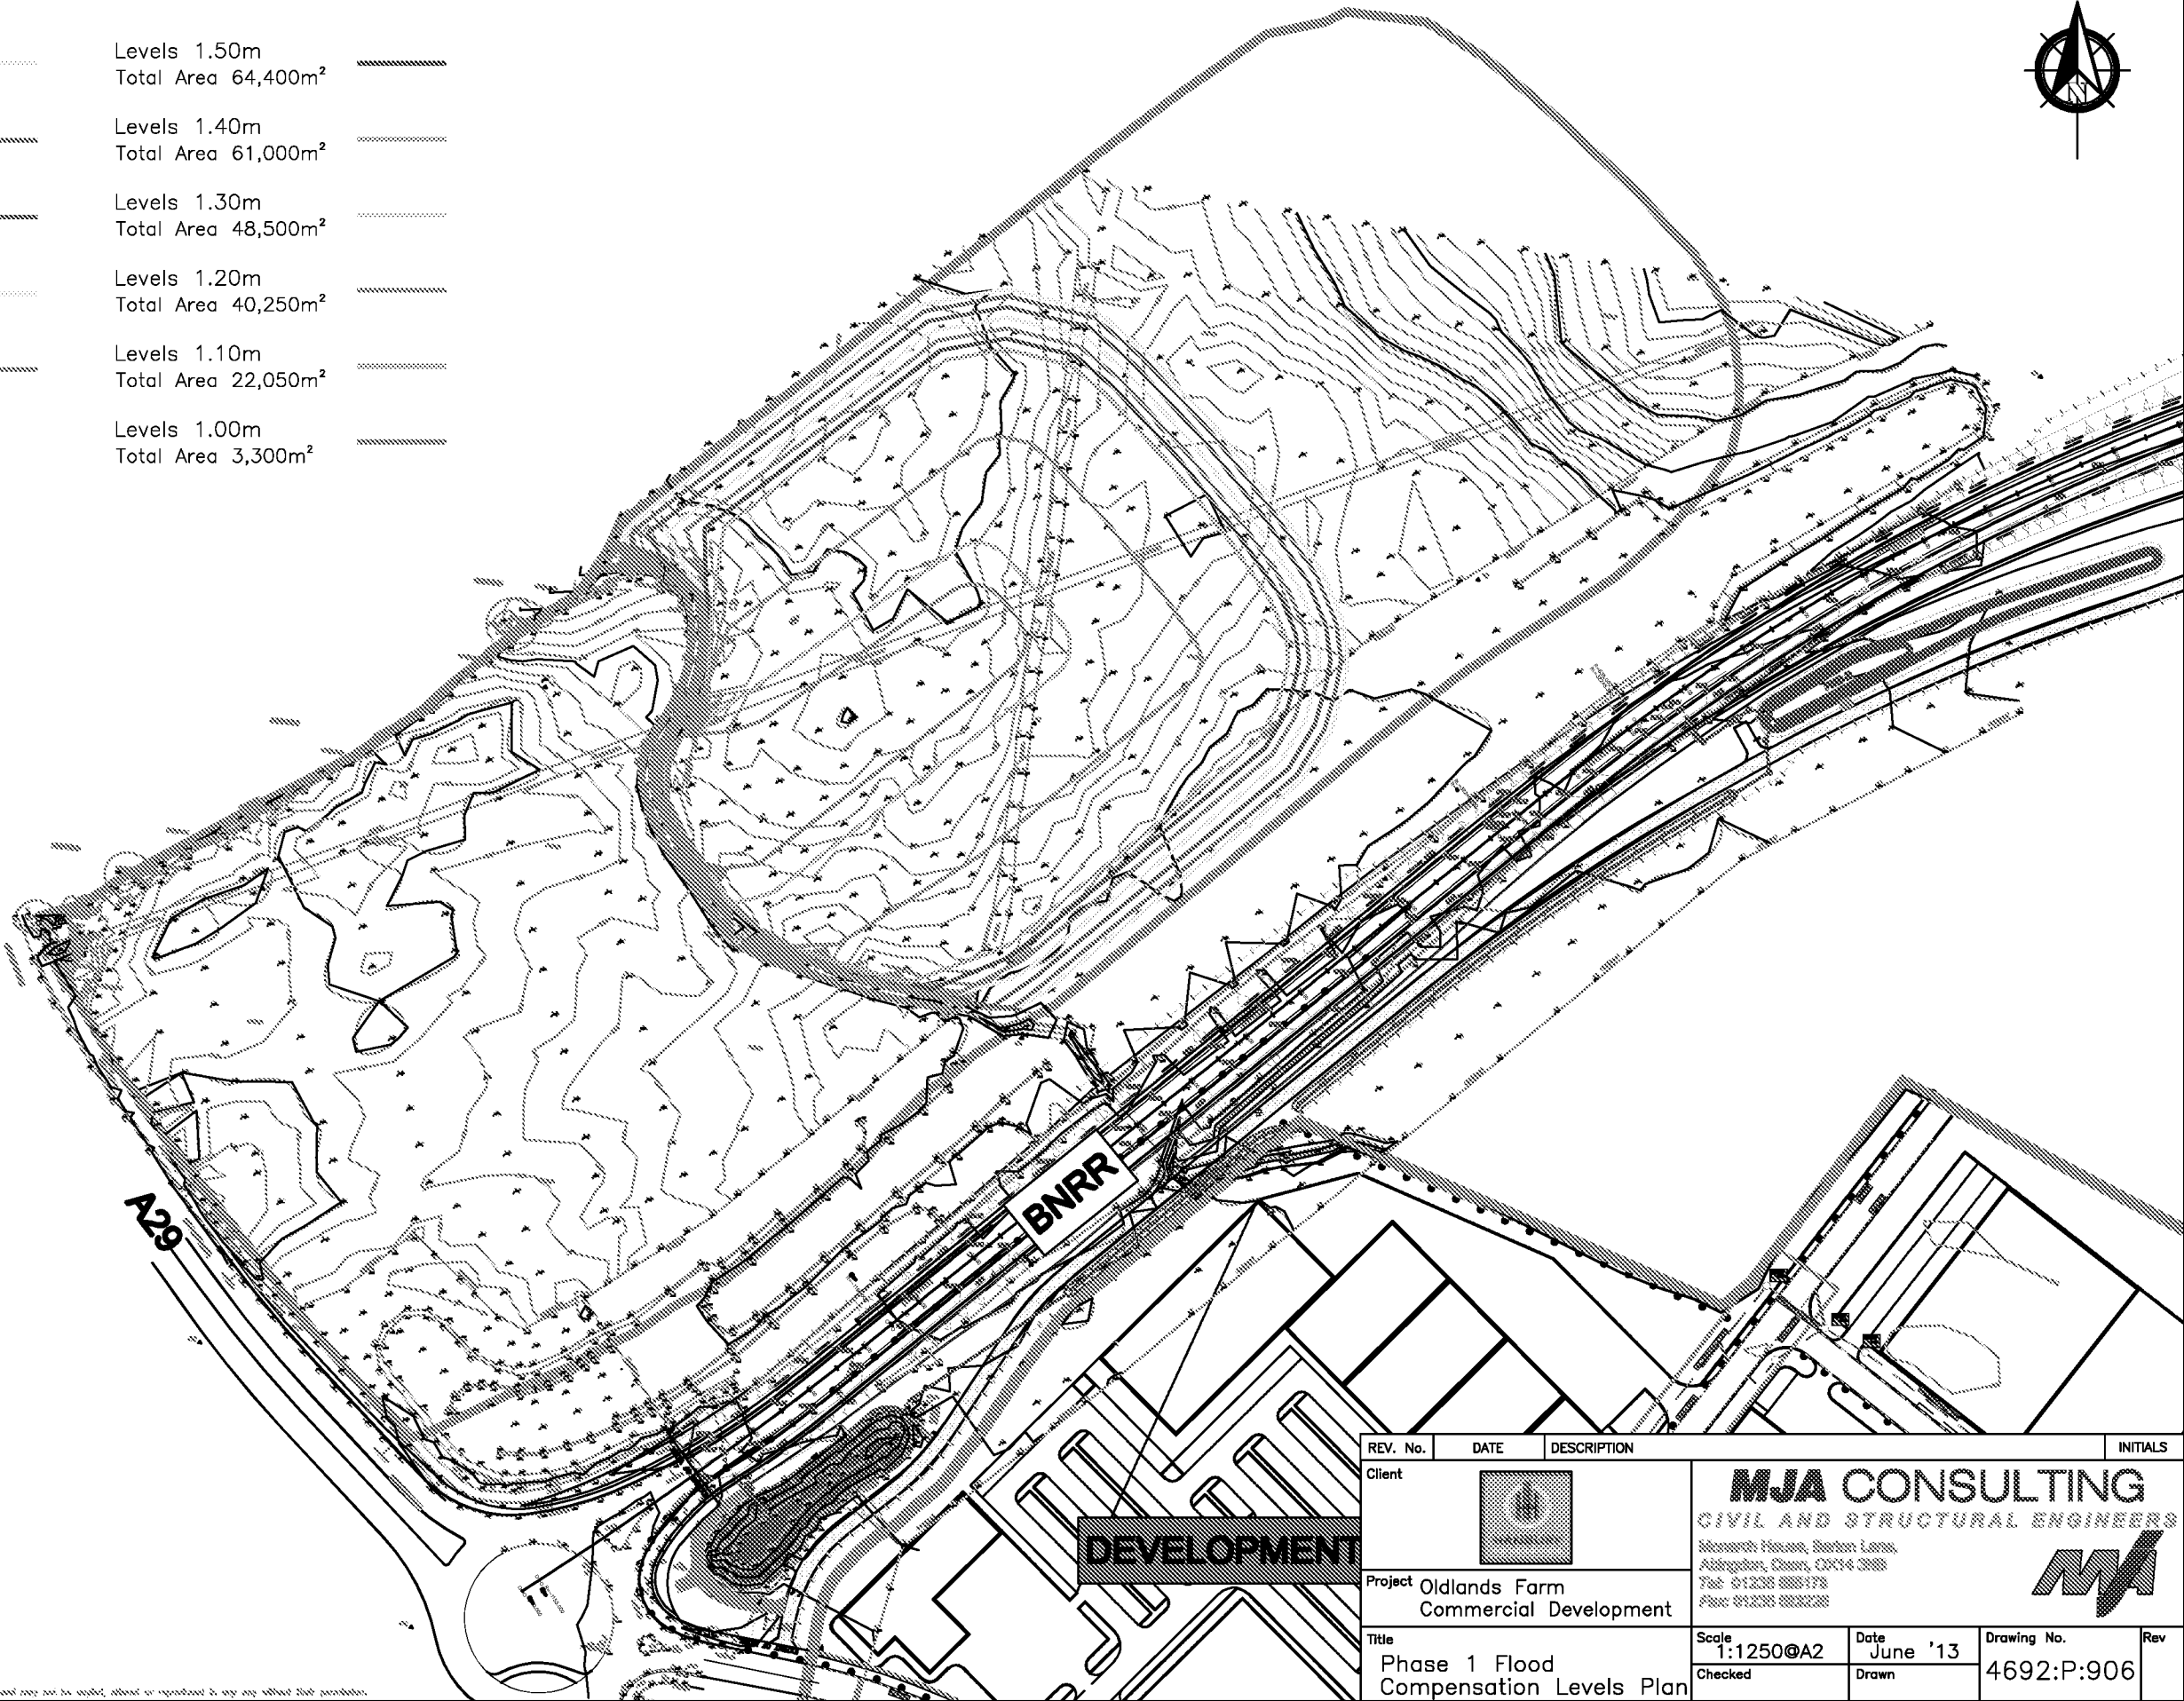

DEVELOPMENT

REV. No.	DATE	DESCRIPTION	INITIALS
Client		MJA CONSULTING CIVIL AND STRUCTURAL ENGINEERS Stoneworth House, Barton Lane, Aldington, Chesh., CP14 3BB Tel: 01238 888478 Fax: 01238 888288	
Project	Oldlands Farm Commercial Development	Scale 1:1250@A2	Date June '13
Title	Phase 1 Flood Compensation Levels Plan	Checked	Drawn
		Drawing No. 4692:P:906	Rev

© 100% drawing to the copyright of MJA Consulting Engineers Limited and may not be copied, altered or reproduced in any way without their permission.

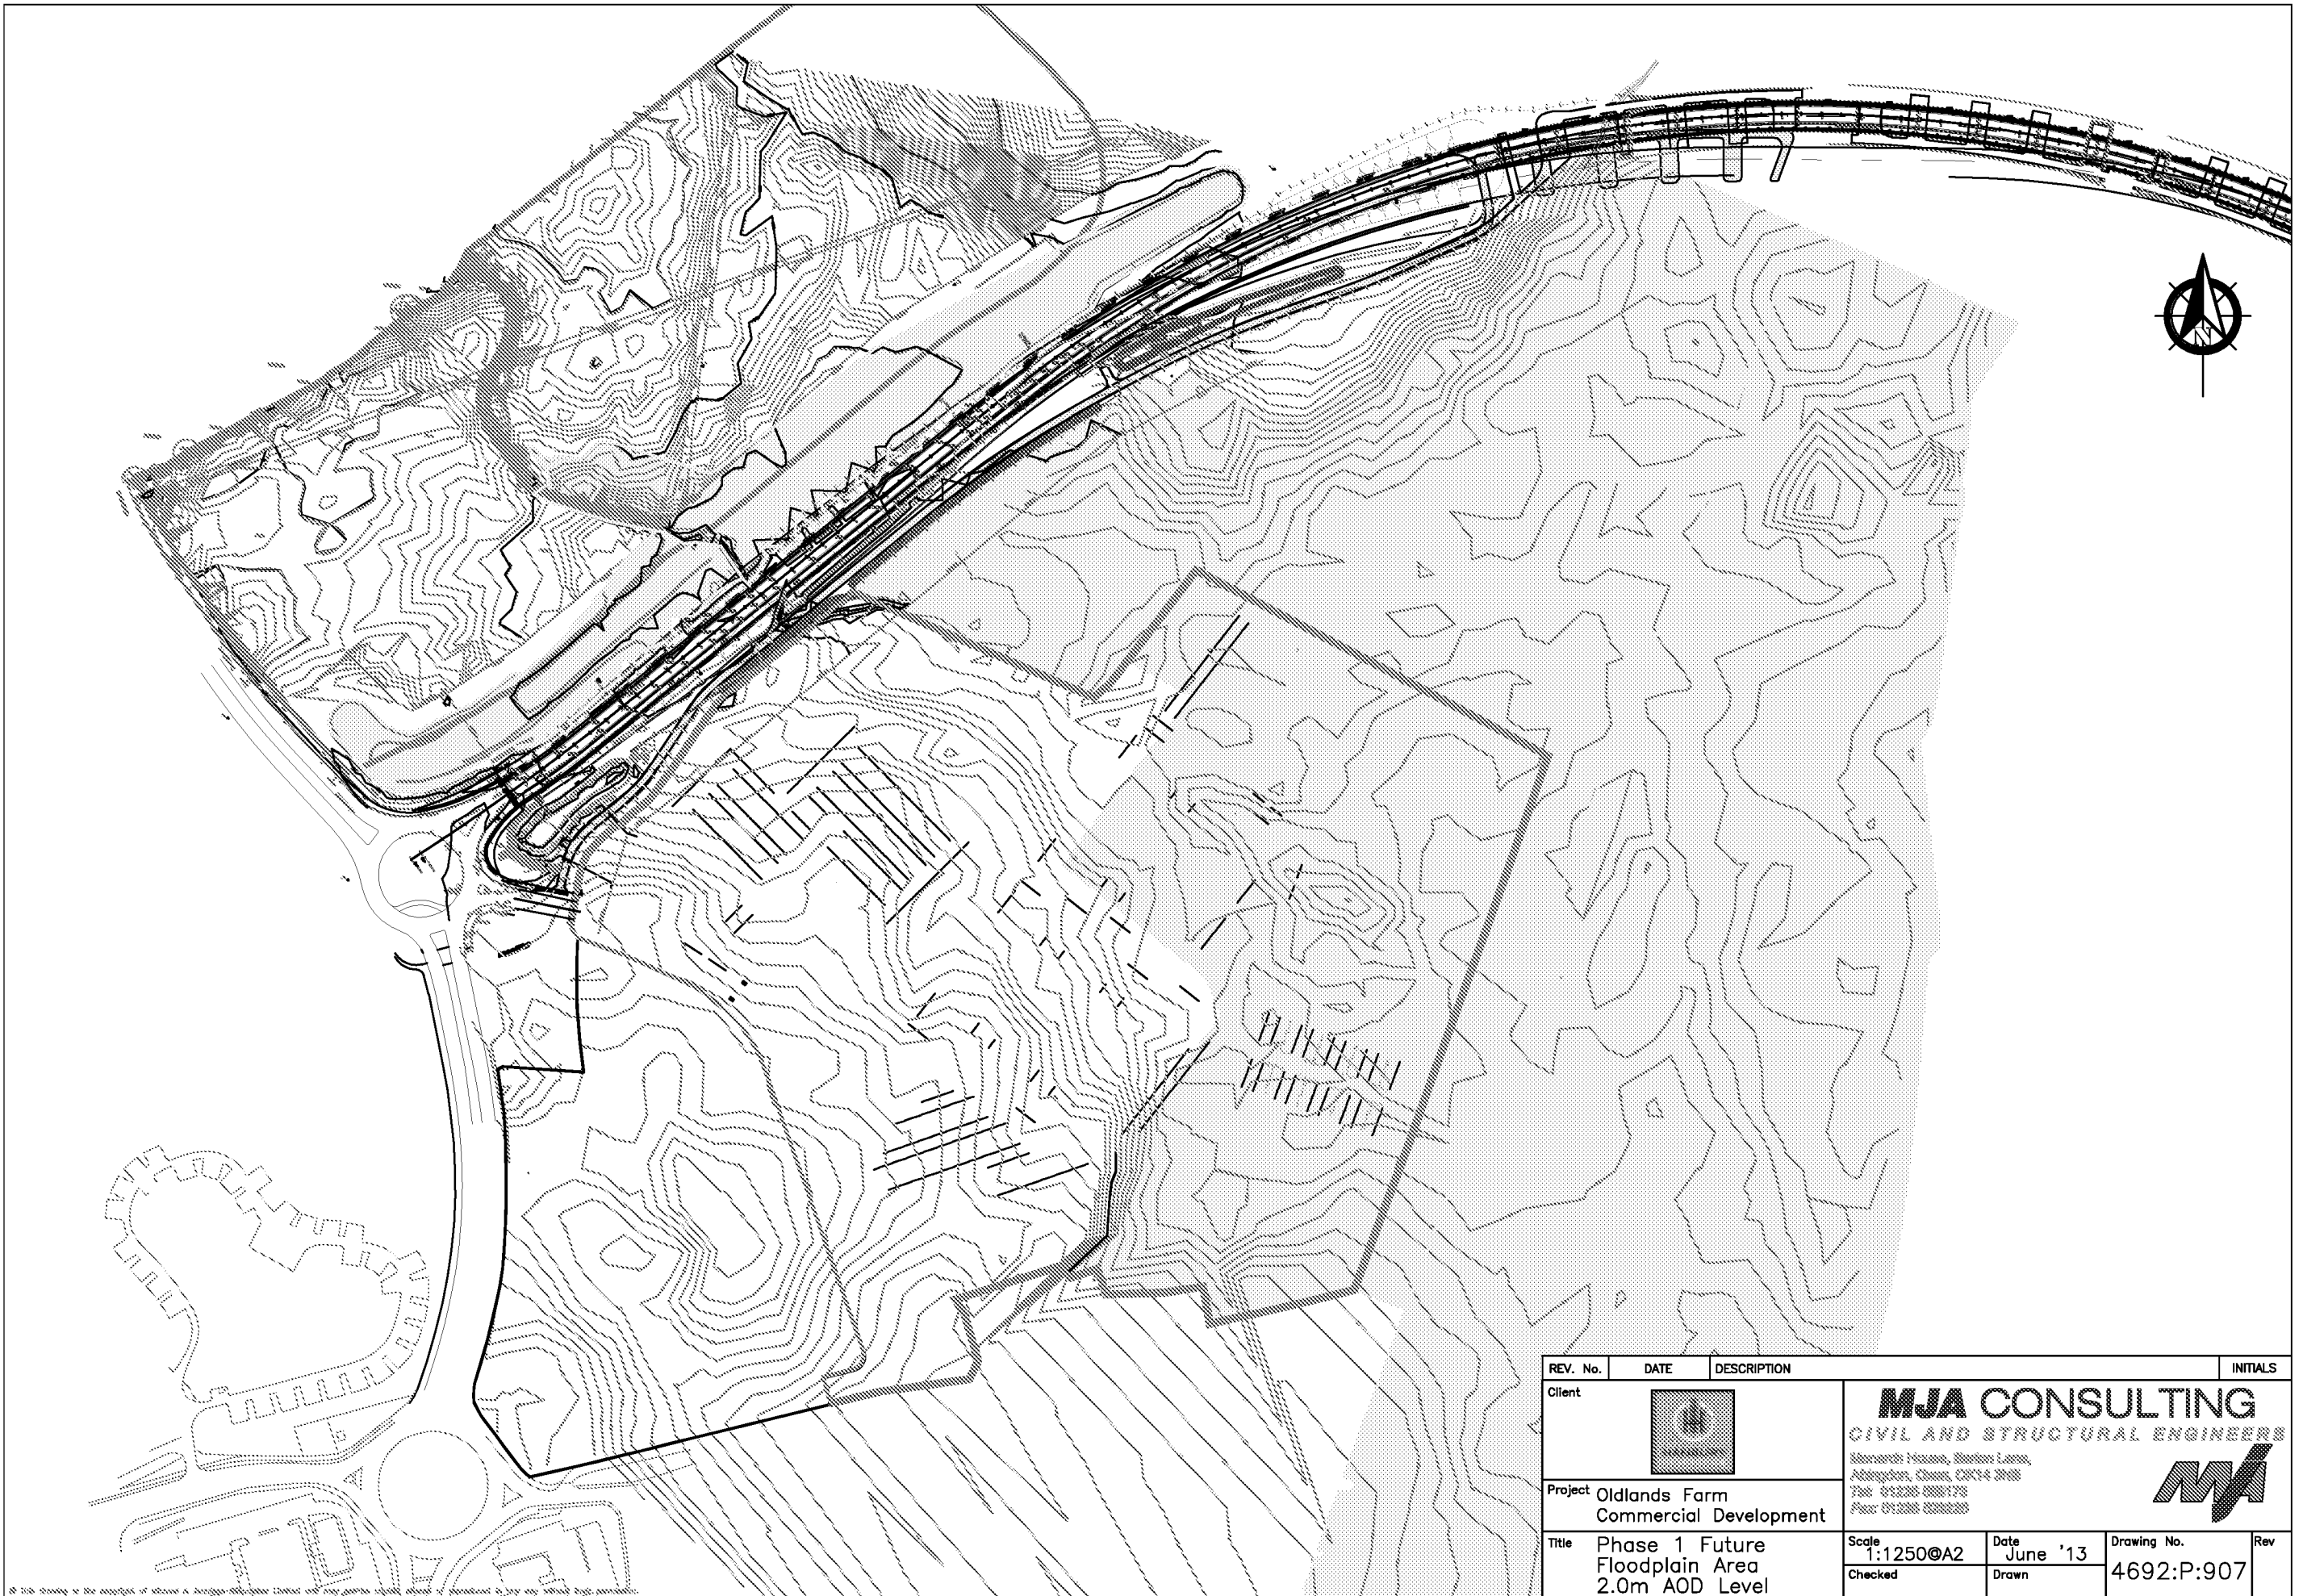

REV. No.	DATE	DESCRIPTION	INITIALS
Client		 MJA CONSULTING CIVIL AND STRUCTURAL ENGINEERS Stewards House, Barton Lane, Abingdon, Oxon, OX14 3JG Tel: 01235 888175 Fax: 01235 330200 	
Project Oldlands Farm Commercial Development			
Title Phase 1 Future Floodplain Area 2.0m AOD Level		Scale 1:1250@A2	Date June '13
		Checked	Drawn
			Drawing No. 4692:P:907
			Rev

MJA CONSULTING

Civil & Structural Engineers

Monarch House • Abingdon Science Park

Barton Lane • Abingdon • Oxon • OX14 3NB

Tel: (01235) 555173 • www.mjaconsulting.co.uk

www.mjaconsulting.co.uk