

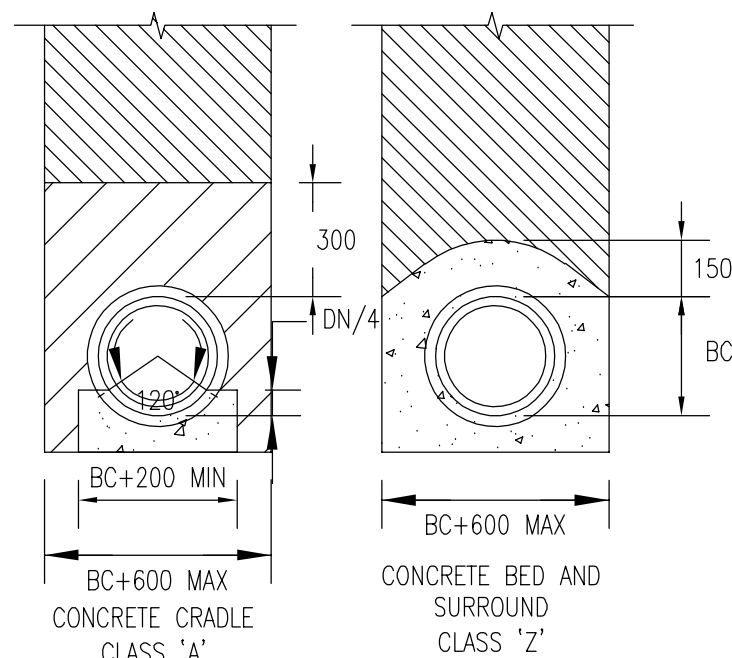
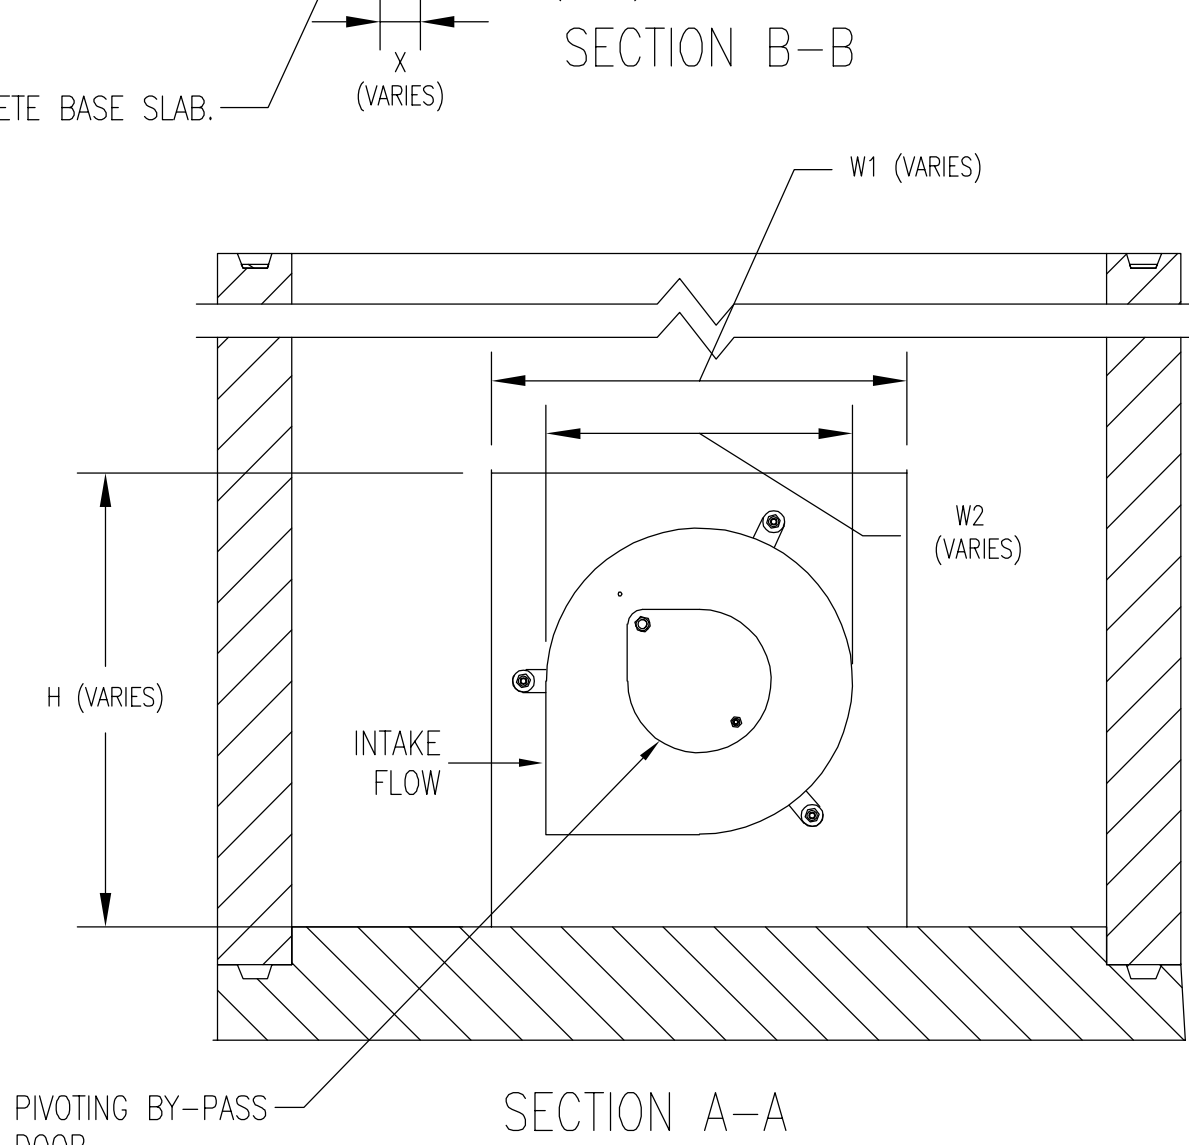
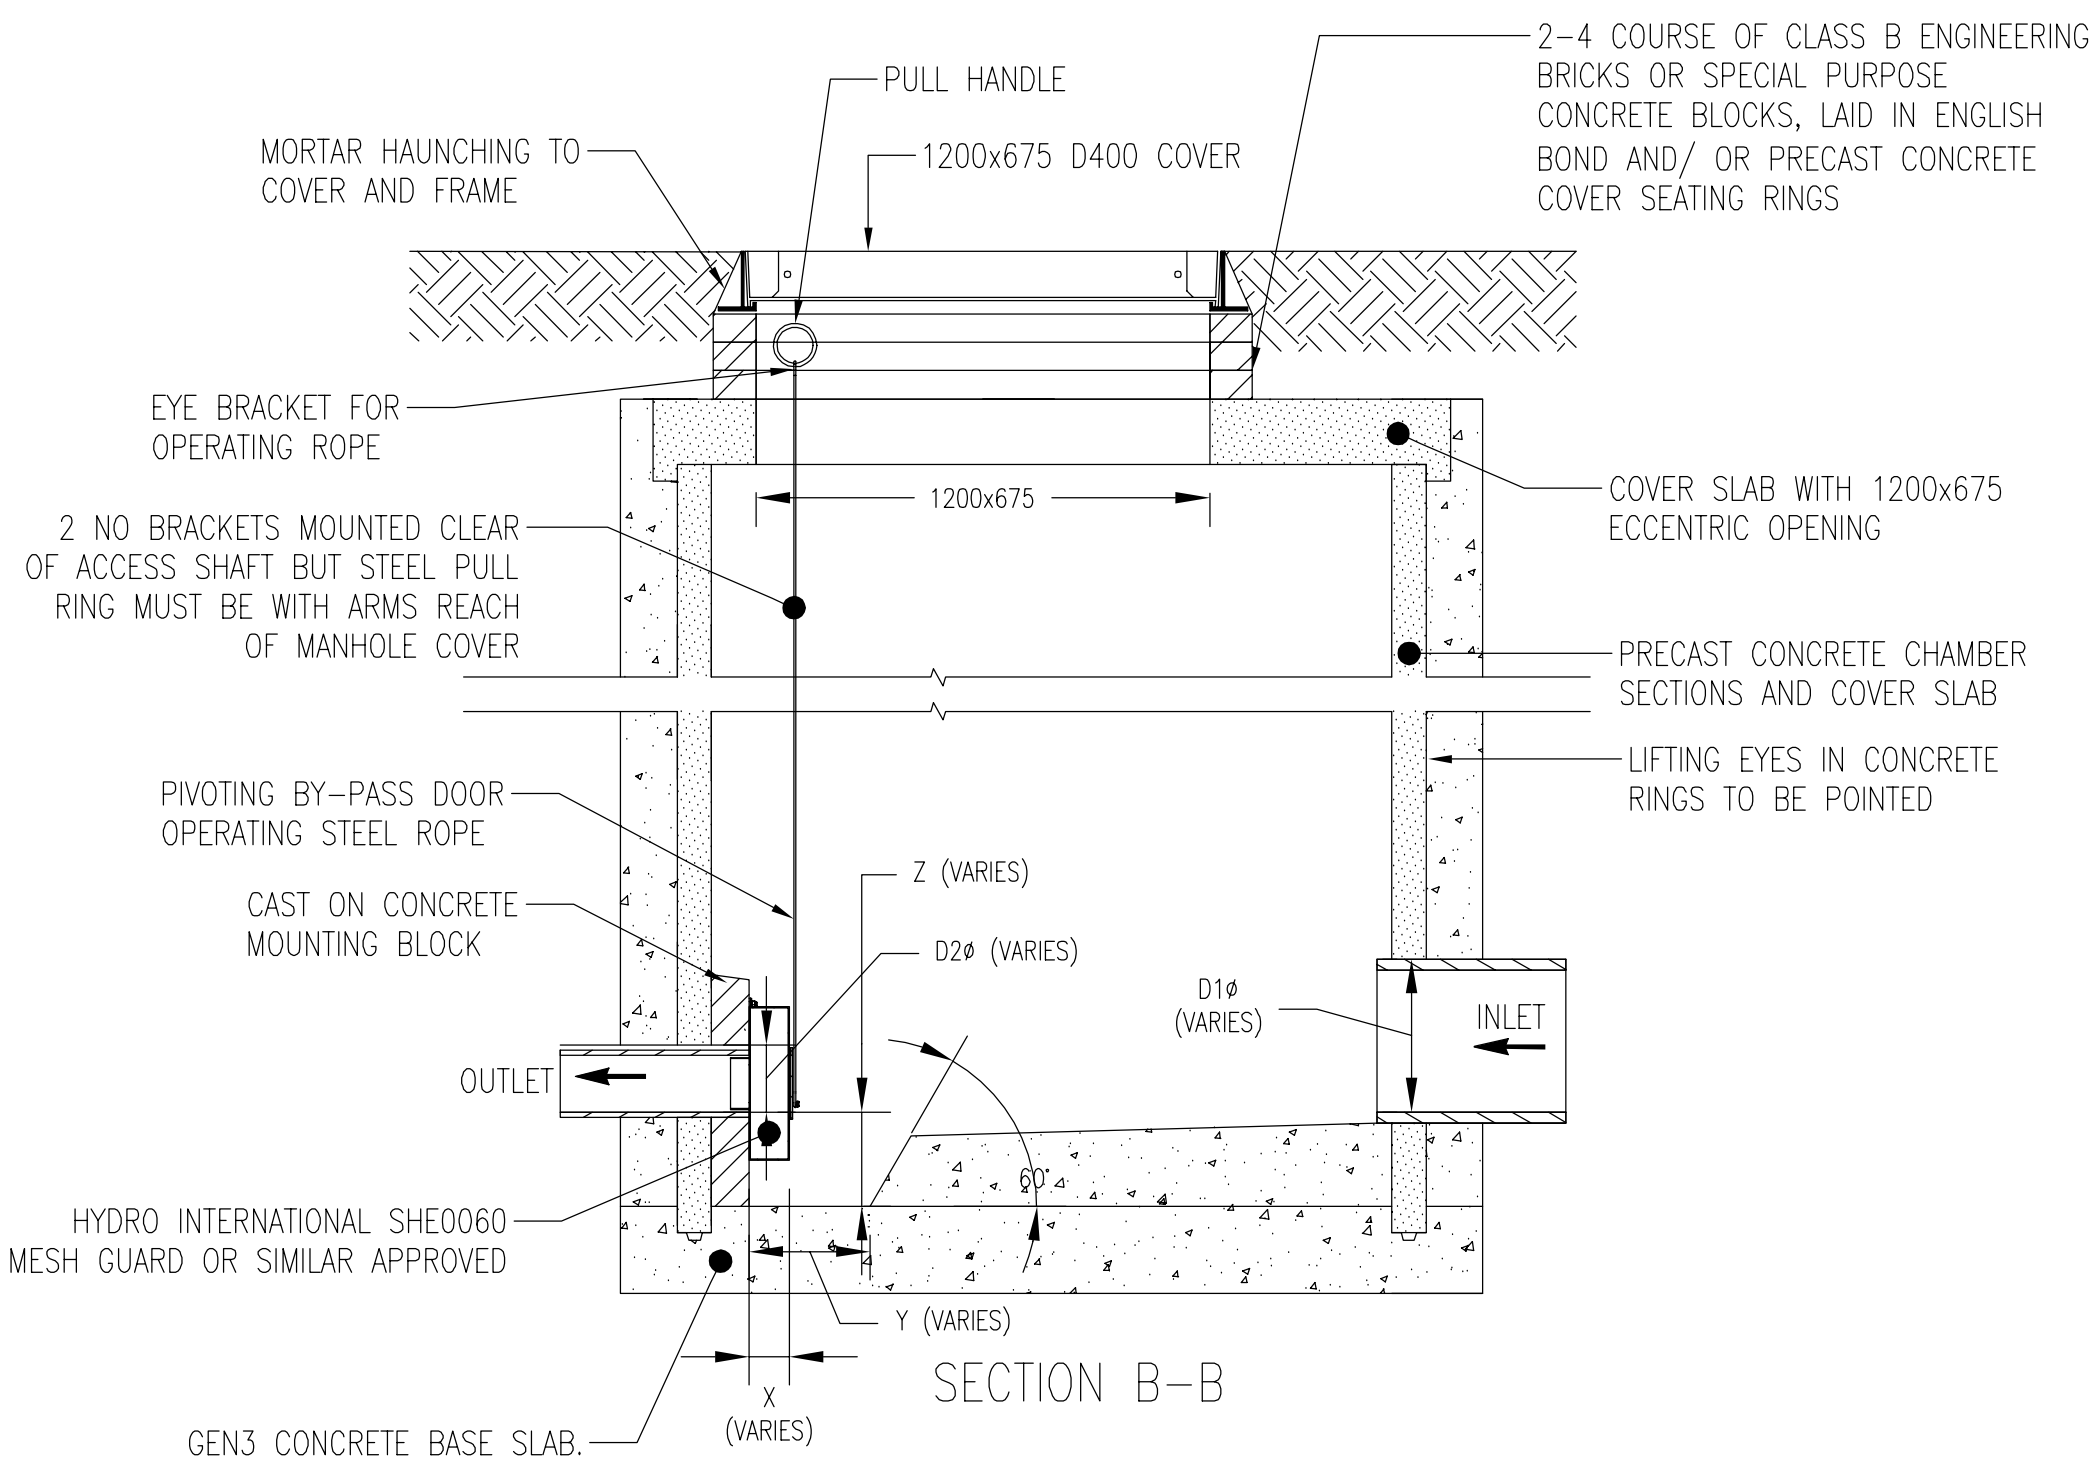


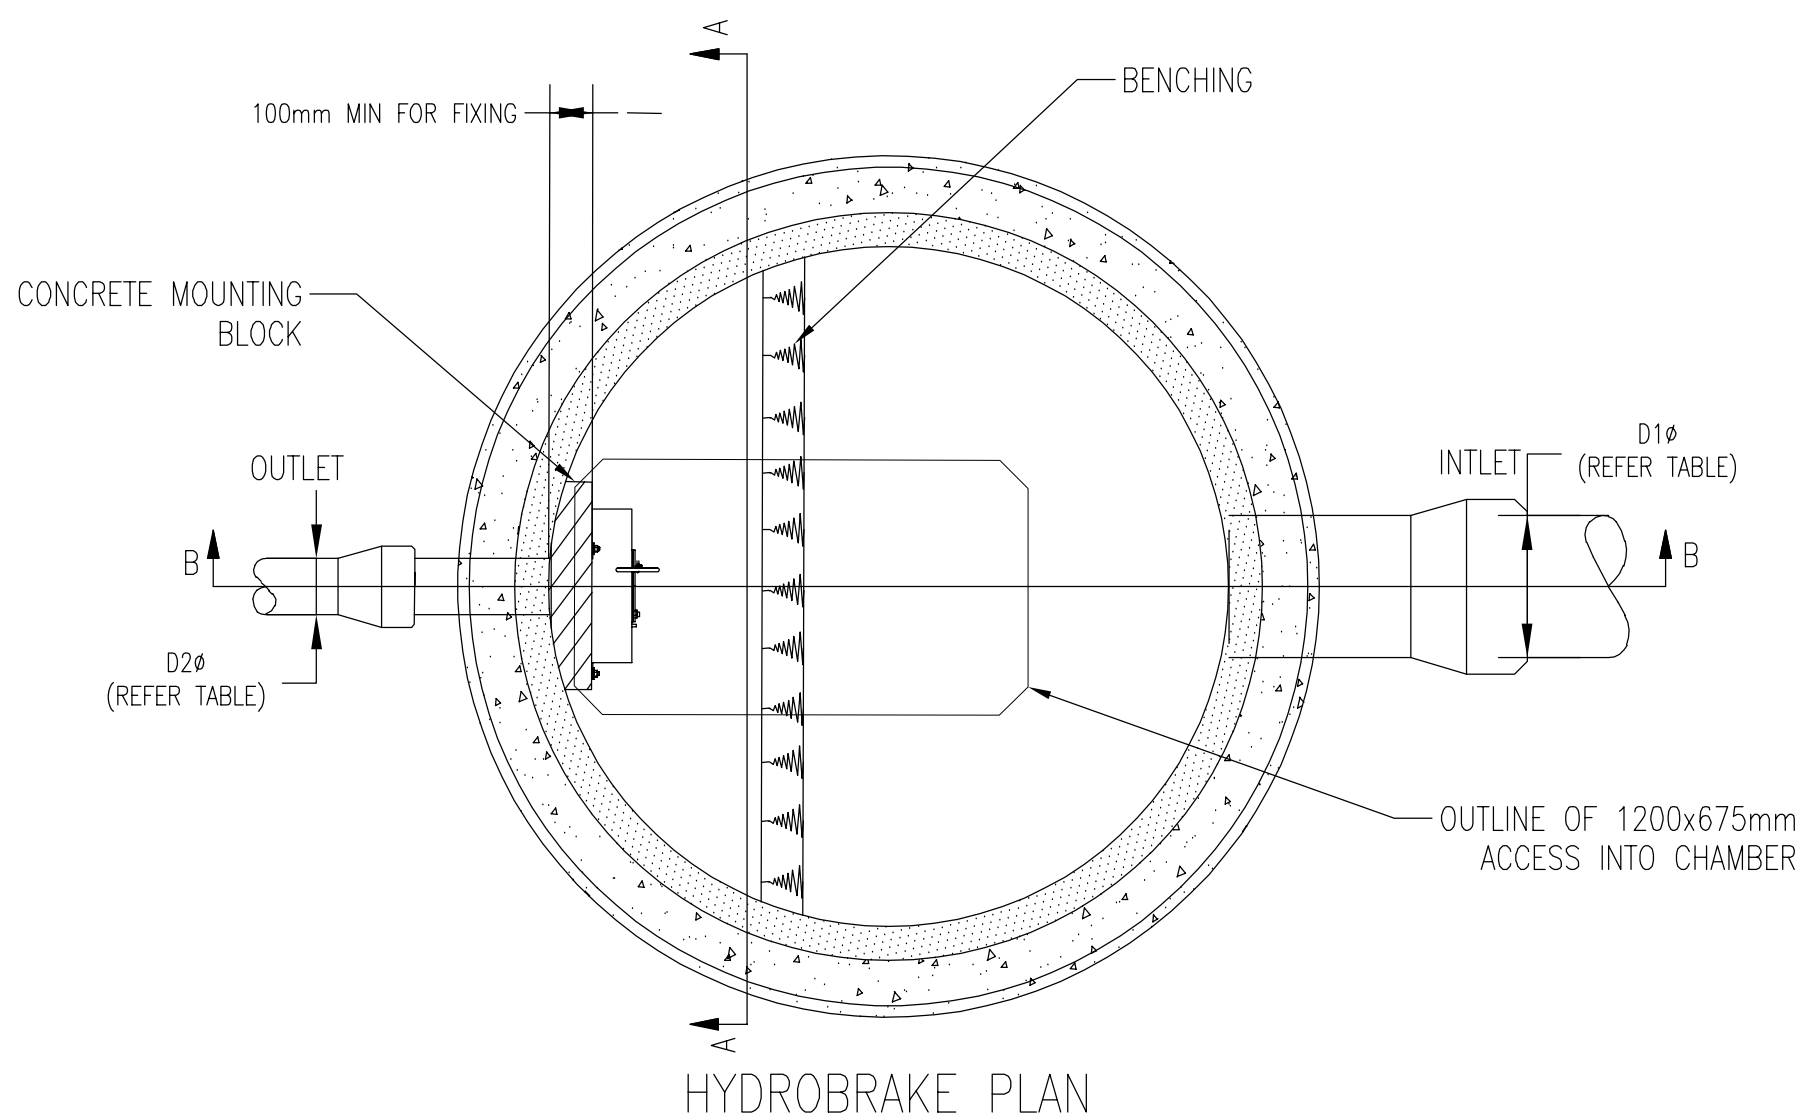

| OUTFALL NO. | UNIT REFERENCE             | INVERT LEVEL(m) | PIPE IN DIAMETER(mm) | PIPE OUT DIAMETER(mm) |
|-------------|----------------------------|-----------------|----------------------|-----------------------|
| TANK 1      | MD-SHE-0047-1100-1200-1100 | 2.670           | 300                  | 300                   |
| TANK 4      | MD-SHE-0052-1100-0800-1100 | 2.800           | 300                  | 300                   |
| BASIN 1     | MD-SHE-0060-1600-0950-1600 | 3.478           | 150                  | 150                   |

|     |            |     |                                       |     |     |
|-----|------------|-----|---------------------------------------|-----|-----|
| C03 | 19/10/2020 | SB  | TABLE ADDED                           | HF  | ET  |
| C02 | 01/09/2020 | BCA | KEY UPDATED FOLLOWING CLIENT COMMENTS | HF  | ET  |
| C01 | 31/08/2020 | BCA | ISSUED FOR CONSTRUCTION               | HF  | ET  |
| P01 | 17/01/2020 | BT  | FIRST ISSUE                           | MM  | ET  |
| REV | DATE       | BY  | DESCRIPTION                           | CHK | APP |

DRAWING STATUS: A - FIT FOR CONSTRUCTION

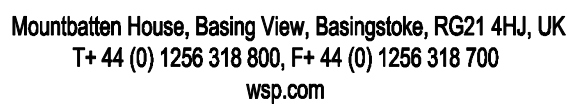

CLIENT: **BELLWAY HOMES LTD**

ARCHITECT: **OSP ARCHITECTURE**

SITE/PROJECT:

NEW BARN LANE, NORTH BERSTED

TITLE:

DRAINAGE STANDARD DETAILS  
SHEET 3 OF 3

|             |           |            |
|-------------|-----------|------------|
| SCALE @ A1: | CHECKED:  | APPROVED:  |
| NTS         | MM        | RT         |
| PROJECT NO: | DESIGNED: | DRAWN:     |
| 70061643    | YG        | BT         |
|             |           | DATE:      |
|             |           | January 20 |

|                            |      |
|----------------------------|------|
| DRAWING No:                | REV: |
| 1643-WSP-XXX-NBL-DR-C-0510 | C03  |