

WHY TREE PROTECTION IS NEEDED

- 1) **Soil compaction kills roots**- caused by plant movement and storage of materials within protected areas.
- 2) **Trenching severs roots**- many small roots grow within the top 600mm of soil. Even the removal of the top 200mm can cause damage.
- 3) **Soil pollution kills roots**- Dripping fuel storage or cement washings can contaminate the soil resulting in root death.
- 4) **Raising & lowering levels kills roots**- the soil used to increase levels can compact the underlying soil (see point 1). Lowering levels will remove roots causing damage to the tree.
- 5) **Bark and branch damage**- bark removal and branch damage can allow disease and fungi into the tree.

The impact of any of the above can take years to show- trees can have huge reserves of food and water.

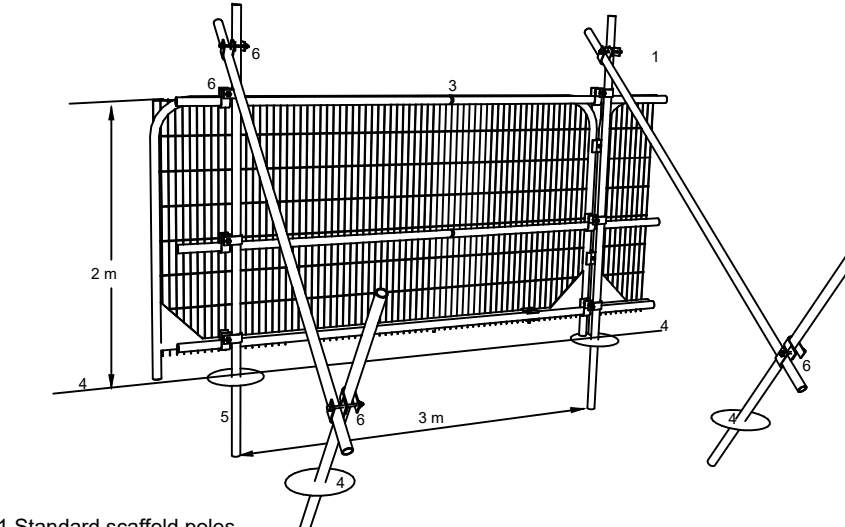
 **CONSTRUCTION EXCLUSION ZONE**

Root protection areas (RPA) of retained trees within which all construction activity is restricted.

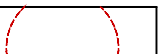
All trees that are being retained on site must be protected by barriers and/or ground protection before any materials or machinery are brought onto the site, and before any demolition, development or stripping of soil commences. Where all activity can be excluded from the RPA, vertical barriers must be erected to create a construction exclusion zone. Where, due to site constraints, construction activity cannot be fully or permanently excluded in this manner from all or part of a tree's RPA, appropriate ground protection can be installed.

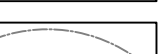
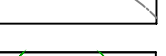
 **DEFAULT POSITION FOR THE TREE PROTECTION BARRIERS.**

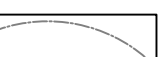
BSS837:2012 Figure 2- barrier specification



1 Standard scaffold poles
2 Heavy gauge 2m tall galvanized tube and weld mesh infill panels
3 Panels secured to uprights and cross-members with wire ties
4 Ground level
5 Uprights driven into the ground until secure (minimum depth 0.6m)
6 Standard scaffold clamps
Examples of alternative barrier designs can be found in the method statement. Should an alternative design be more viable and appropriate, it must be agreed with the project arboriculturist before its implementation.

 **TREE TO BE REMOVED**

 **A CATEGORY TREE**
 **B CATEGORY TREE**
 **C CATEGORY TREE**
 **U CATEGORY TREE**

 **ROOT PROTECTION AREA (RPA) FOR RETAINED TREES**

 **CANOPY OF RETAINED TREES**



NOTE:
FOR PLANNING PURPOSES ONLY
DO NOT SCALE FROM DRAWING

0 5 10 15 20 25m

Rev	Date	Details	Drawn
A	05.02.2020	Revised layout	RA



HEAD OFFICE
Rodbourne Rail Business Centre, Grange Lane,
Malmesbury, SN16 0ES
Tel: 01666 825646

Courtyard House, Mill Lane, Godalming, GU7 1EY
Tel: 01483 425714

Suite 6, Crescent House, Yonge Close, Eastleigh, SO50 9XJ
Tel: 02382 026300

9 Brownlow Road, Cambridge, CB4 3NG
Tel: 07825 868554

Copyright of ACD. All rights described in Chapter IV of the Copyright, Designs and Patents Act 1988 have been generally asserted. 2015. Copyright of this plan remains with ACD until all fees have been paid in full.

scheme: Dryan Way, New Barn Lane
North Bersted
client: Bellway Homes Wessex
drawing: Tree Protection Plan
date: 01.08.2019
scale: 1:500@A1
dwg no: BELL22532-01A
drawn: RA checked: TRG