
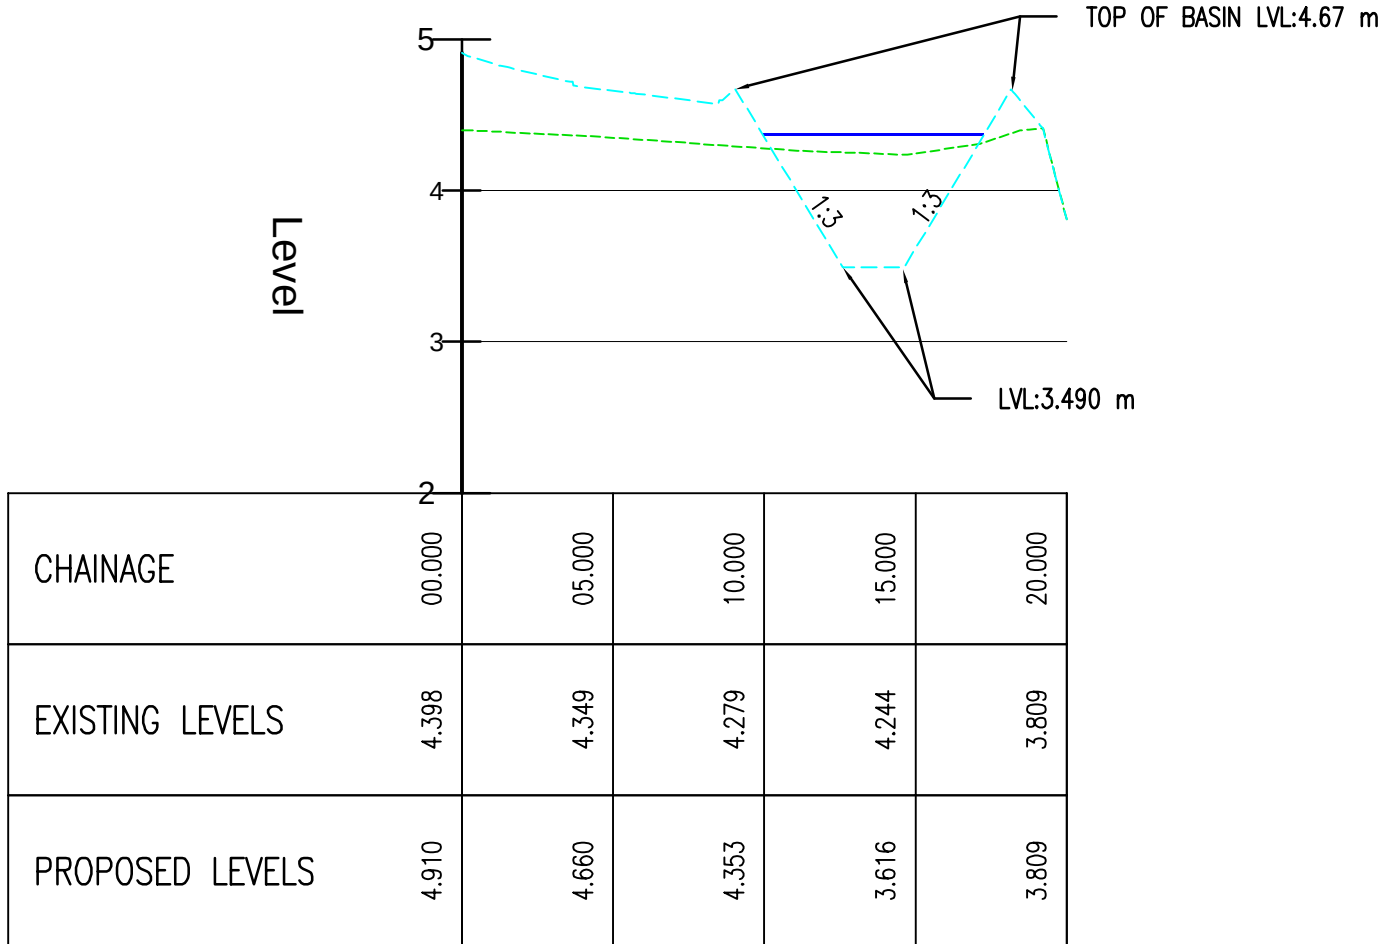



SECTIONS PLAN LOCATION
SCALE: 1:250

SECTION A – LONGSECTION
SCALE: H 1:250,V 1:50. DATUM: 2.000

SECTION C – LONGSECTION
SCALE: H 1:250,V 1:50. DATUM: 2.000

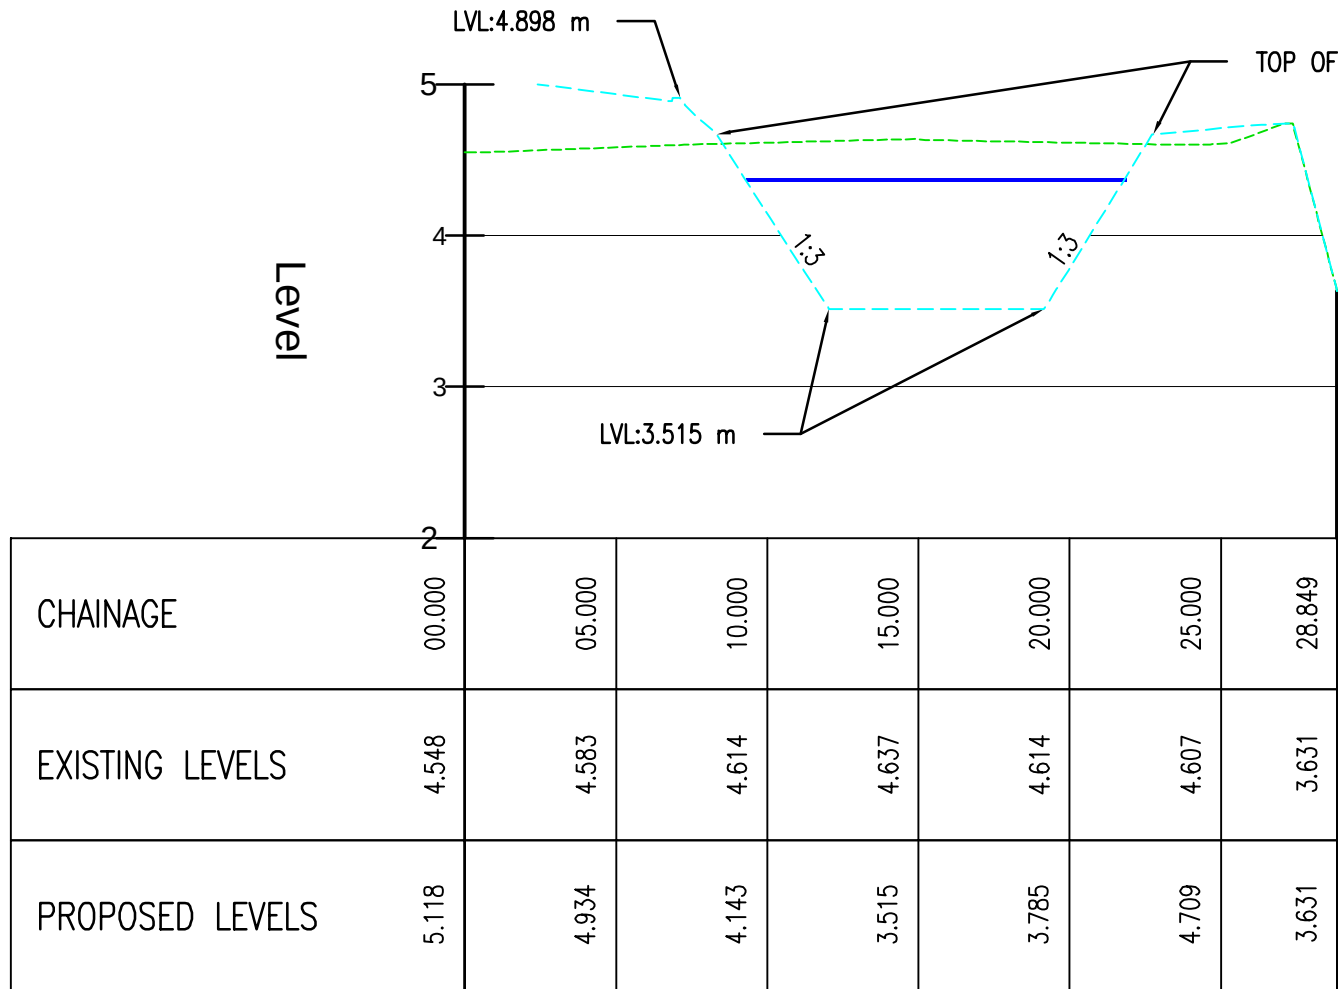

SECTION B – LONGSECTION
SCALE: H 1:250,V 1:50. DATUM: 2.000

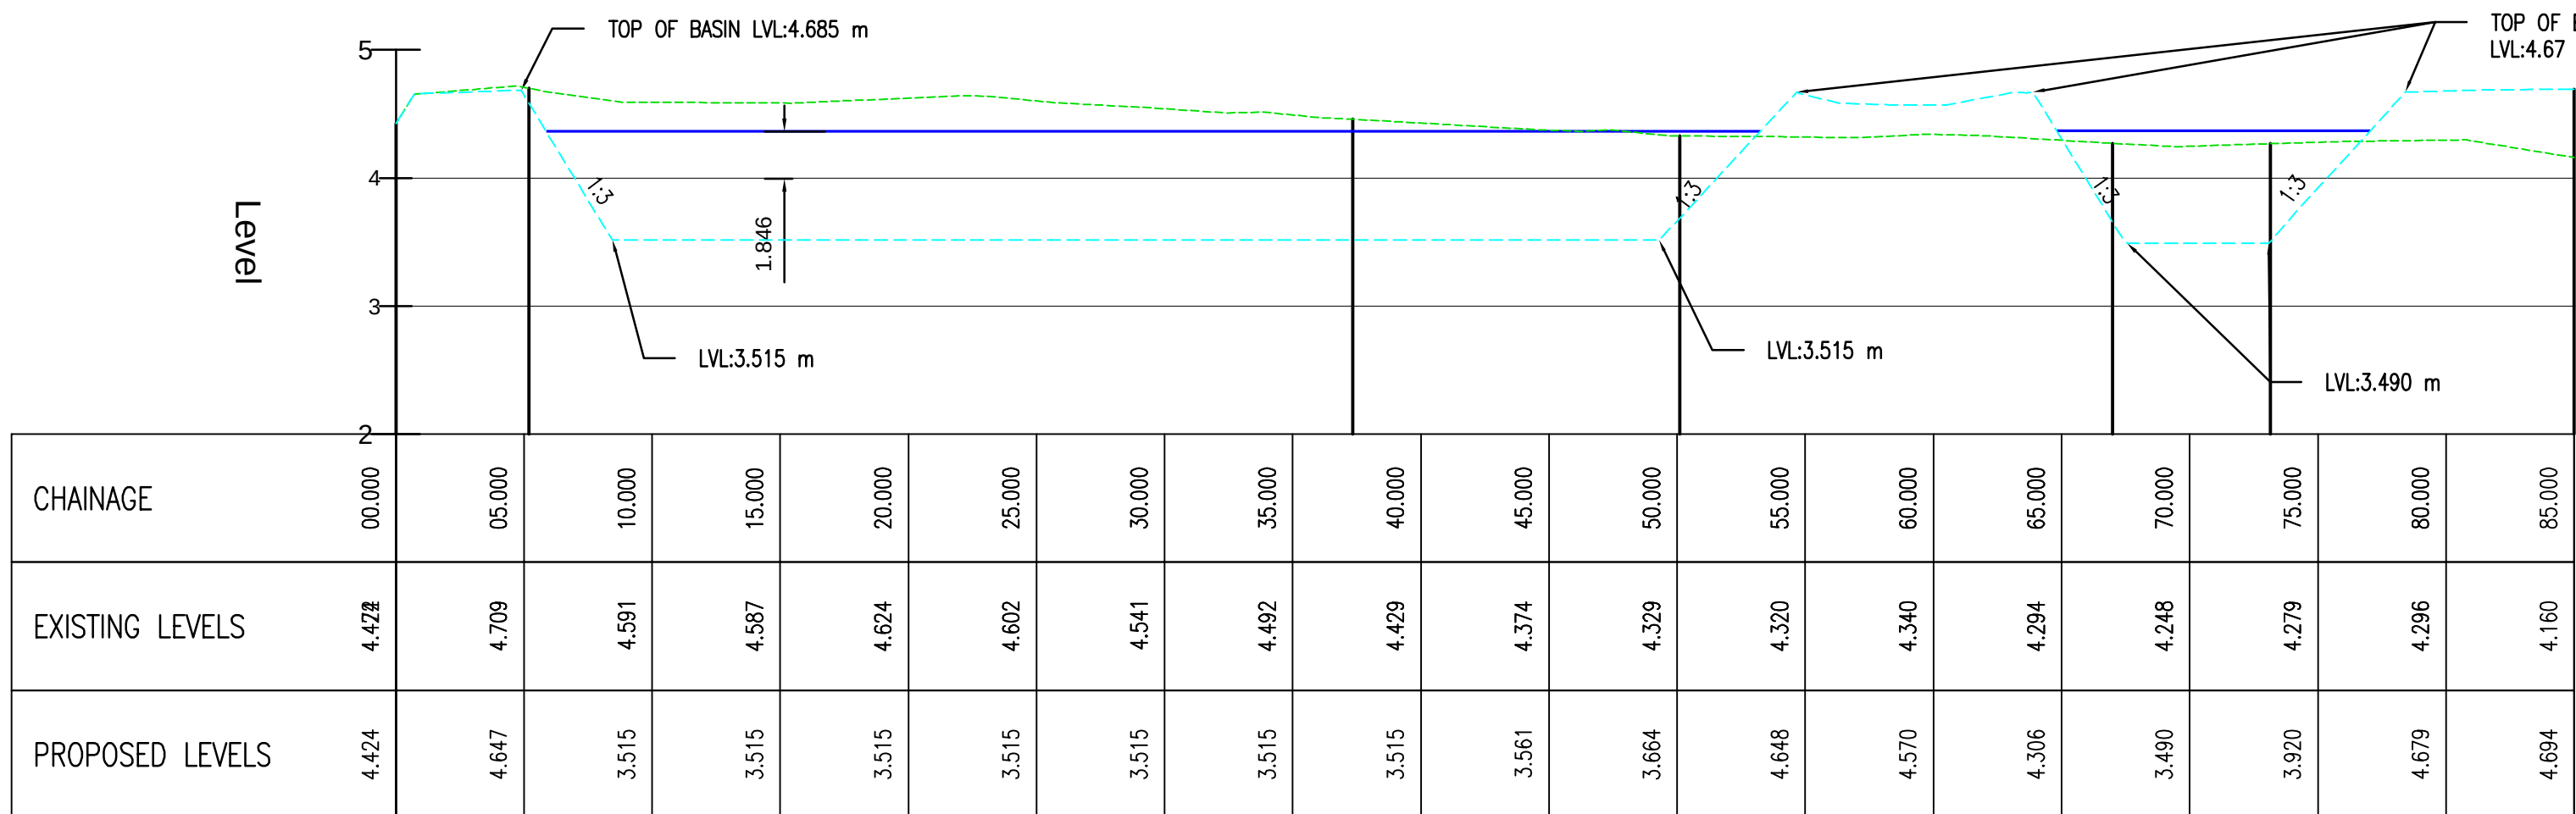

DO NOT SCALE

NOTES:

1. ALL DIMENSIONS ARE IN METRES UNLESS OTHERWISE STATED.
2. REFER TO WSP 500 SERIES DRAWINGS FOR ADDITIONAL INFORMATION.
3. REFER TO 1643-WSP-XXX-NBL-DR-C-0512 FOR GEOCELLULAR BASIN DETAILS.
4. PROPOSED TOP OF BASIN IS 4.670mAOD

KEY

- EXISTING GROUND
- PROPOSED GROUND
- WATER LEVEL - 1 IN 100 + 40%CC
- LVL: 4.366m

P05	16/11/2020	SB	BASIN LEVELS ADDED	HT	RT
P04	29/10/2020	HT	BASIN LEVELS ADDED	HT	RT
P03	26/10/2020	HT	SECTIONS DRAFTING UPDATED	HT	RT
P02	19/10/2020	MLE	SECTION C ADDED	HT	RT
P01	05/10/2020	SB	FIRST ISSUE	HT	RT
REV	DATE	BY	DESCRIPTION	CHK	APP

DRAWING STATUS: S2 - FOR INFORMATION



Mountbatten House, Basing View, Basingstoke, RG21 4HJ, UK
T+ 44 (0) 1256 318 800, F+ 44 (0) 1256 318 700
wsp.com

CLIENT:		BELLWAY HOMES LTD			
ARCHITECT:		OSP ARCHITECTURE			
SITE/PROJECT:		NEW BARN LANE, NORTH BERSTED			
TITLE:		BASINS SECTIONS			
SCALE @ A1:		CHECKED:		APPROVED:	
1:250		RT		RT	
PROJECT NO:		DESIGNED:	DRAWN:	DATE:	
70061643		SB	SB	September 20	
DRAWING No:				REV:	
1643-WSP-XXX-NBL-DR-C-0518				P05	
© WSP UK Ltd					