

GENERAL NOTES

This scheme is subject to Town Planning and all other necessary consents given and approved by the relevant authorities. The drawings are to be checked on site, only appropriate and subject to site survey. No dimensions are to be checked on site. The drawing is to be read in conjunction with the following documents and specifications or variations are to be notified to the architects. All queries relating to design of foundations, floor slabs and any structural elements are to be referred to the structural engineering consultant for resolution. All feasibility studies are subject to full site investigation and design. The workmanship of all relevant trades and building operations shall comply with the current standards of British Standards (BS) 8000:1989 parts 1-15 inclusive.

All design and construction is to be in accordance with the Building Design and Management Regulations 2007.

PLANNING

Standard moulded letter fronts and backs internally illuminated via LEDs mounted building or background. Illumination levels approximately 73 Candelas per square meter.


Sainsbury's

First Sign attached to building on South East elevation facing railway line.
Second Sign site above the entrance lobby below the canopy of the building on North East elevation.


First Sky Sign sits on the roof of the building on North East elevation.
Second Sky Sign sits on the roof of the building on South West elevation.
Third Sky Sign sits on the roof of the building on North West elevation.

Proposed Building Signage

Description	"S" Height	Overall Height	Span
1,500mm	1,500mm	1,850mm	9,984mm
1,900mm	1,900mm	2,345mm	12,646mm

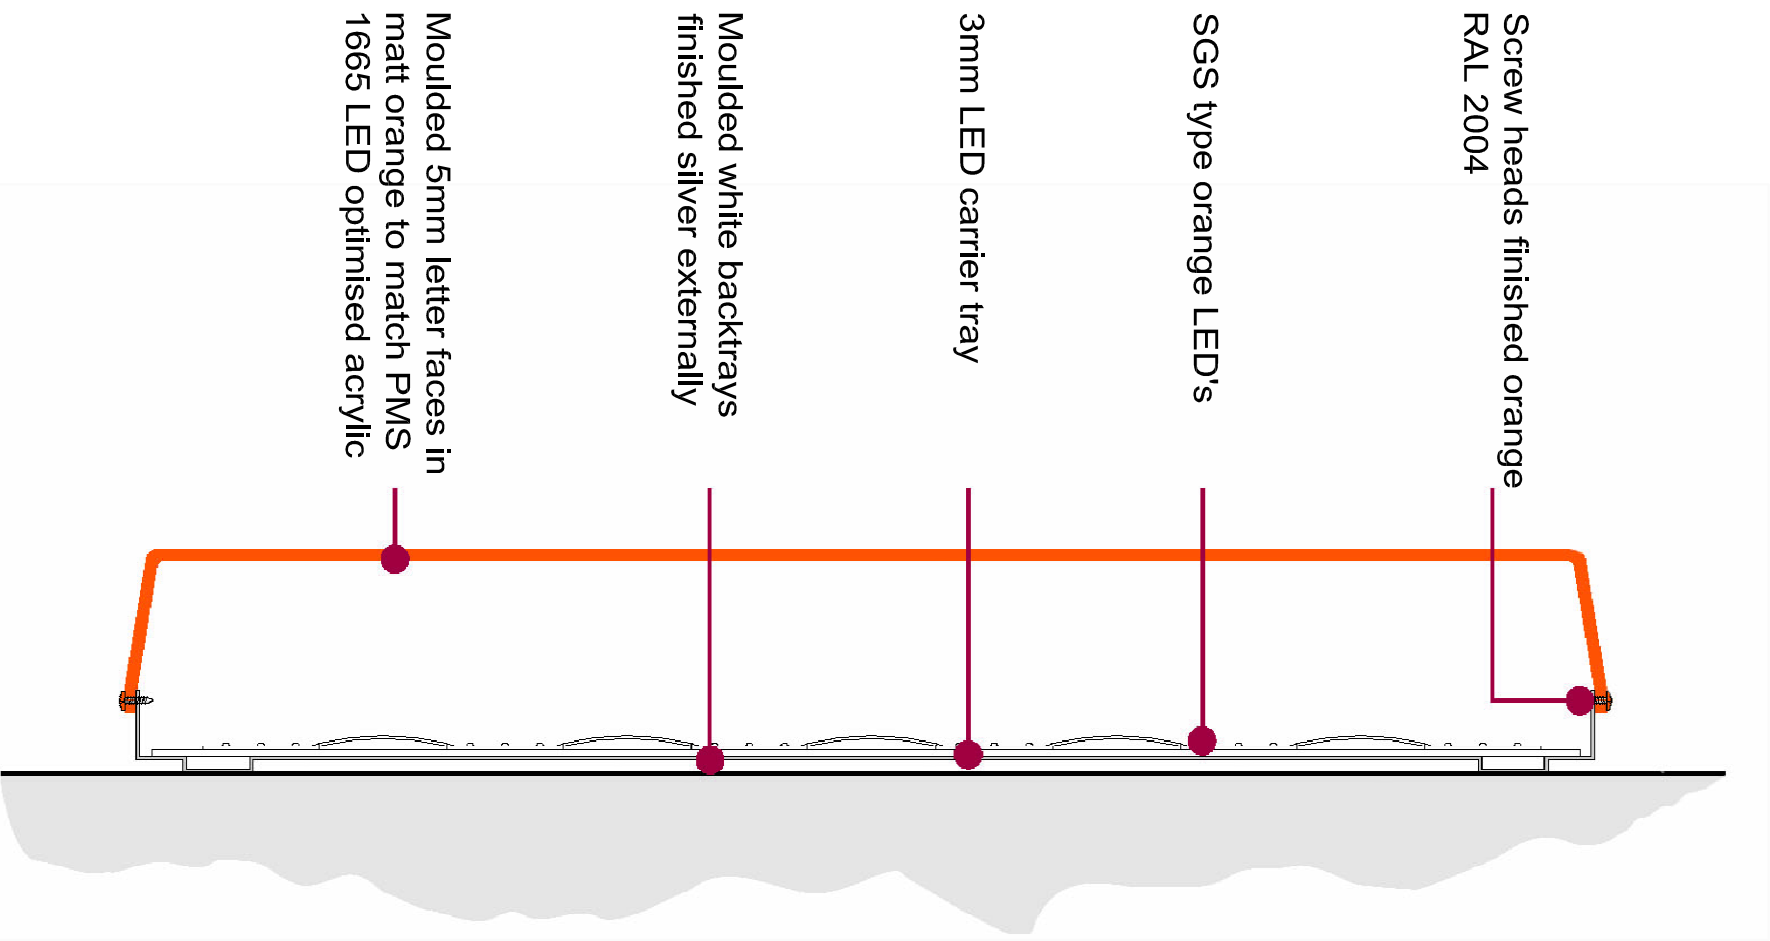

Proposed Building Signage Details
NTS

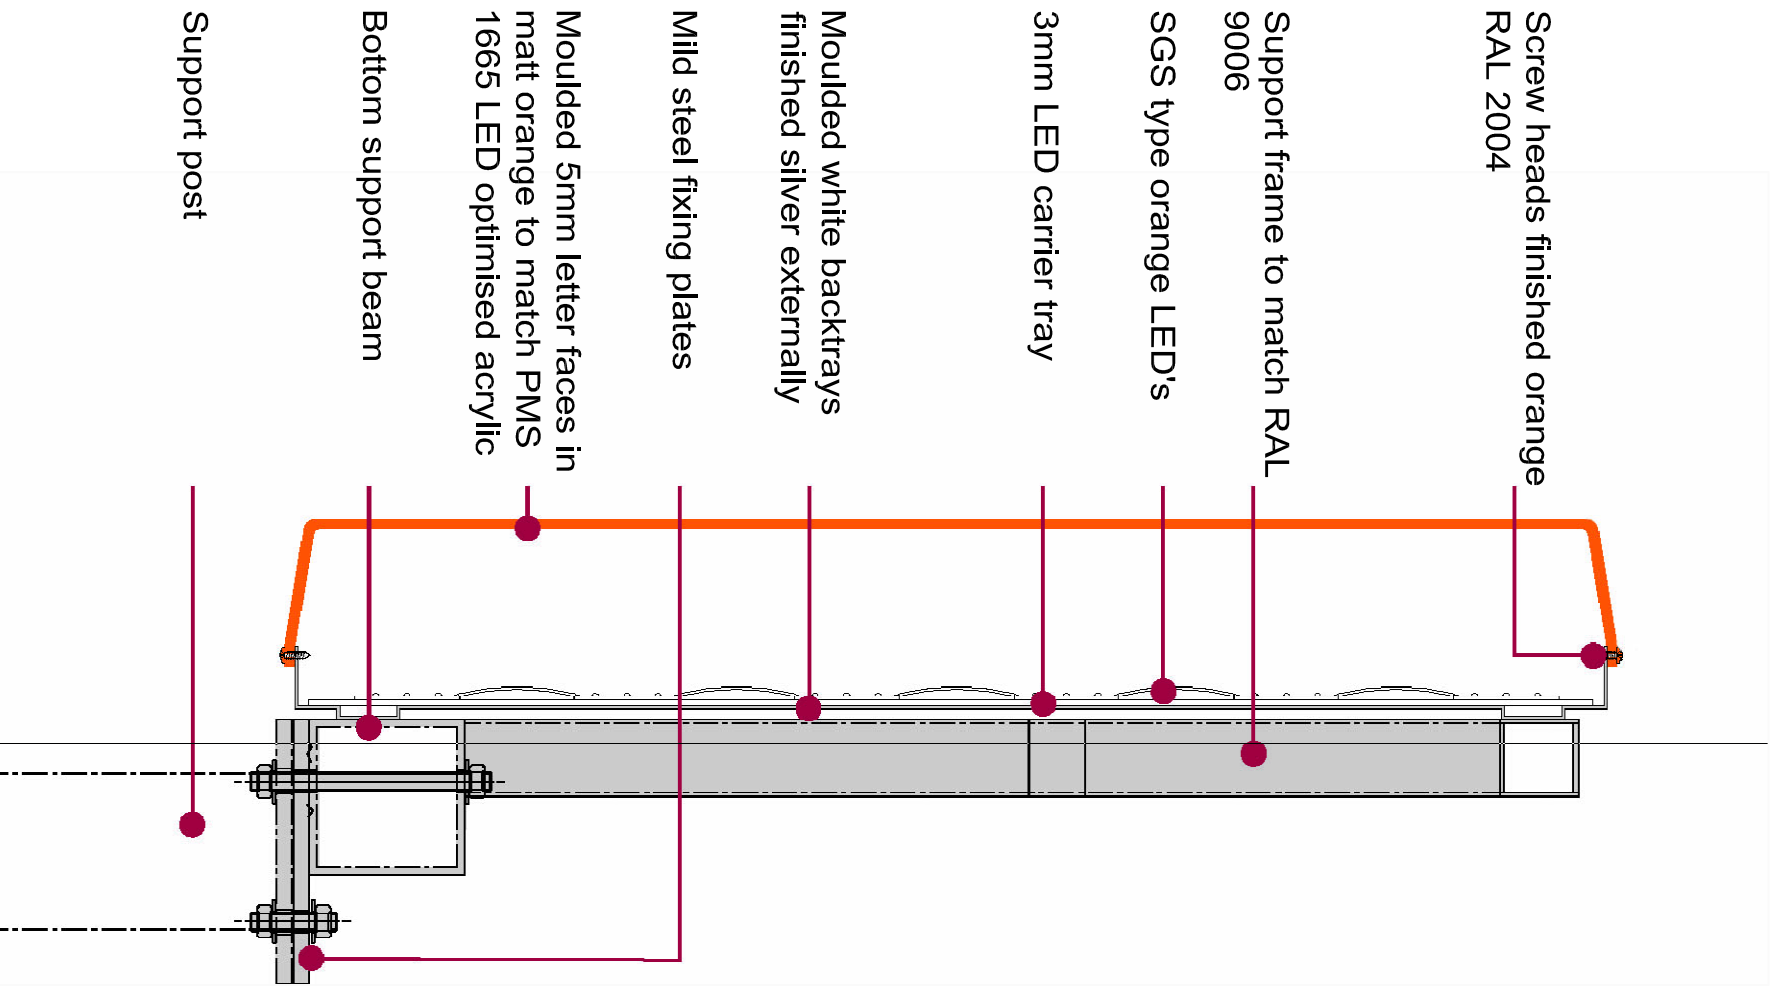

Proposed Sky Sign Details
NTS

PLANNING		
REV	DATE	BY

CLIENT

Sainsbury's

PROJECT

Shripney Road,
Bognor Regis,
PO22 9GH

DRAWING

Building Sky
Signage Details



CHQ Partnership Ltd
100, St. James
Bullock, Herefordshire S27 8BE
Telephone: 01432 355110
Email: design@chq-architects.co.uk
www.chq-architects.co.uk

DATE	06.06.12	DRAWN	LC
SCALE	1:200 @ A1	CHECKED	

CHQ.12.6691-PL15