



GENERAL NOTES

This scheme is subject to Town Planning and all other necessary consents given are only approximate and subject to site survey. All dimensions are to be checked on site. This drawing is to be read in conjunction with drawings/consents and/or specifications or variations are to be notified to the architects. All queries relating to design of foundations, floor slabs and any structural elements are to be referred to the structural engineering consultant for resolution. All feasibility studies are subject to full site investigation of all relevant trades and building operations shall comply with the requirements of all applicable standards (BS) 8000:1989 parts 1-15 inclusive.


All design and construction is to be in accordance with the Building Regulations and Management Regulations 2007

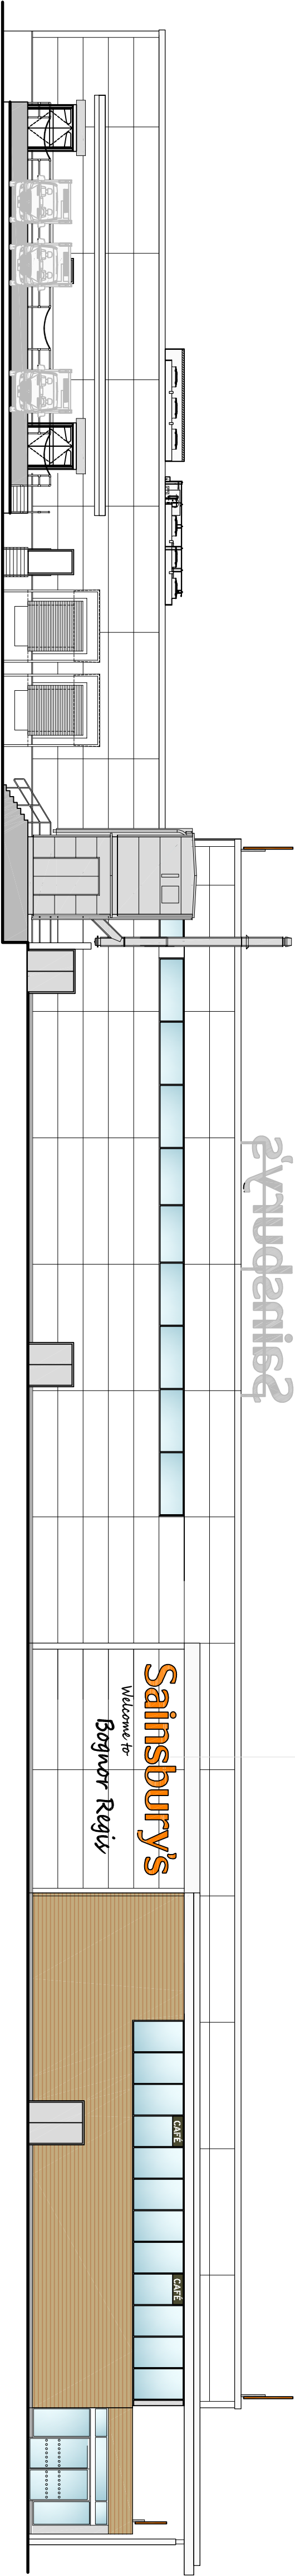


Proposed South East Elevation
1:200 @ A1

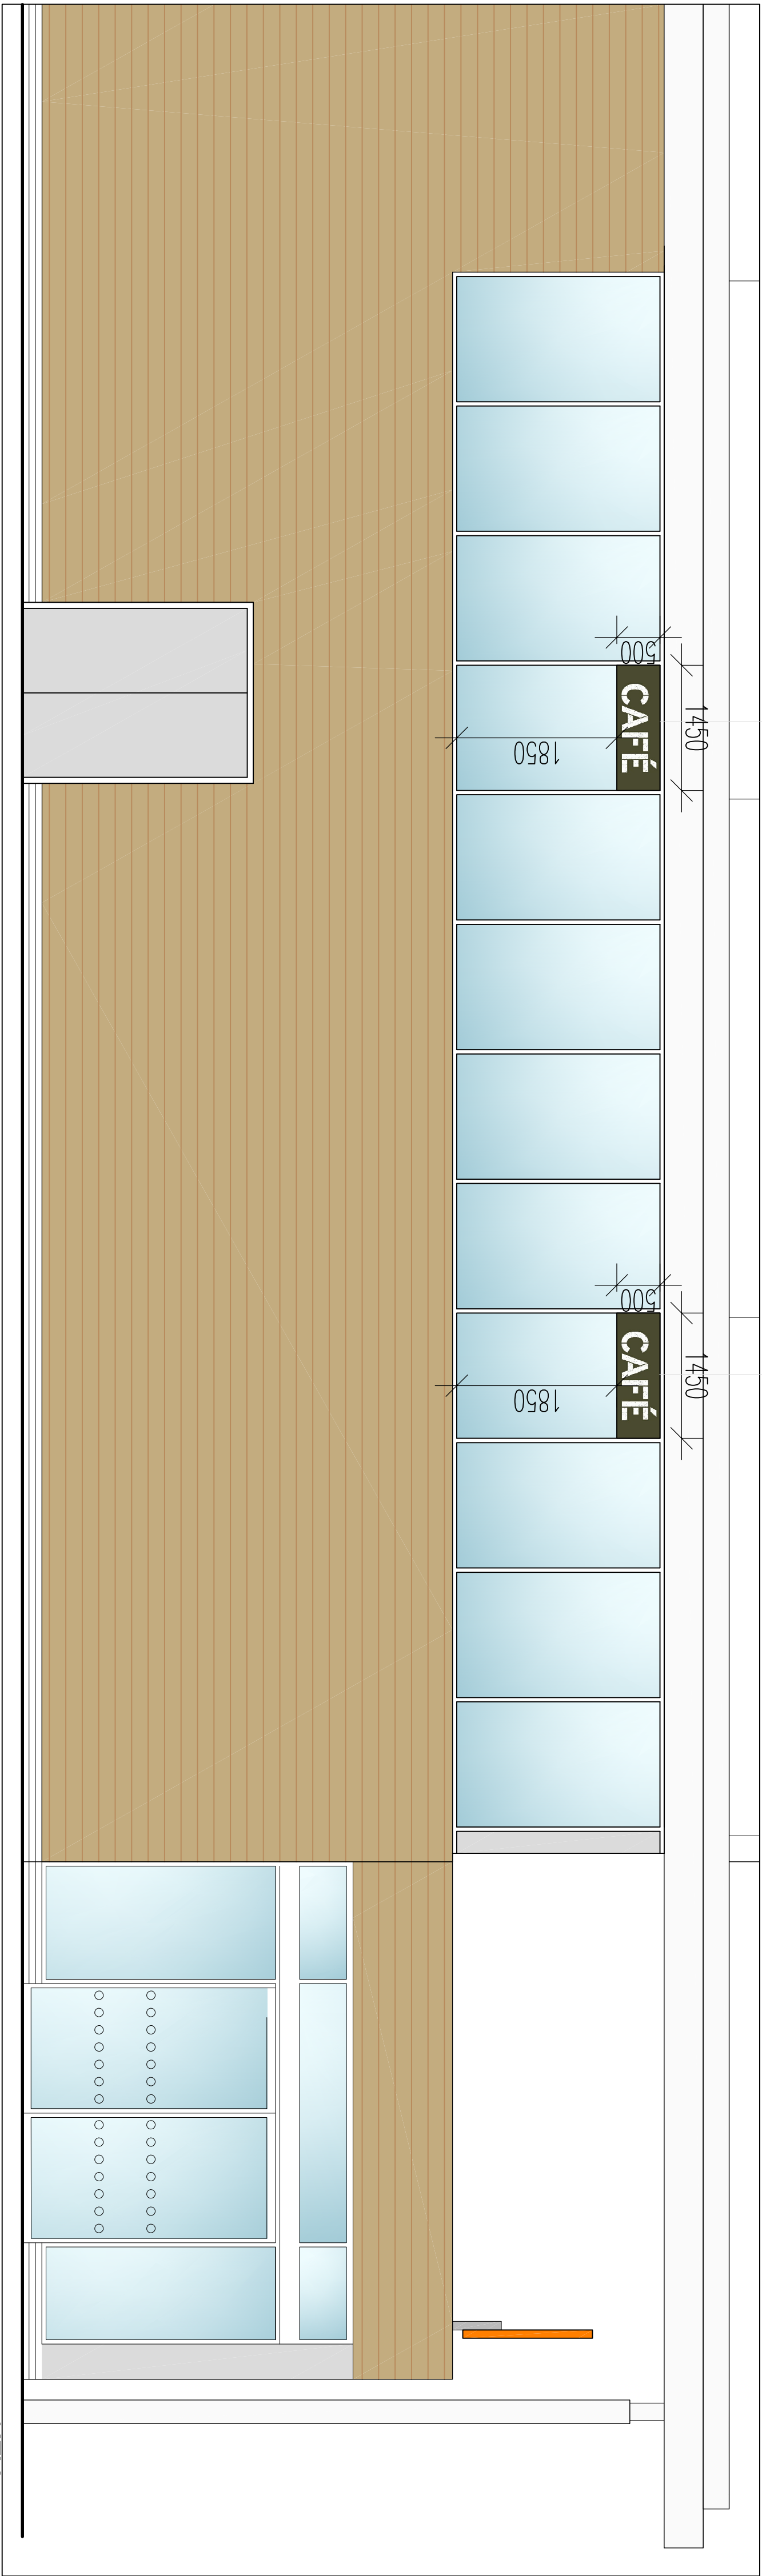

Proposed South East Elevation Detail
1:50 @ A1

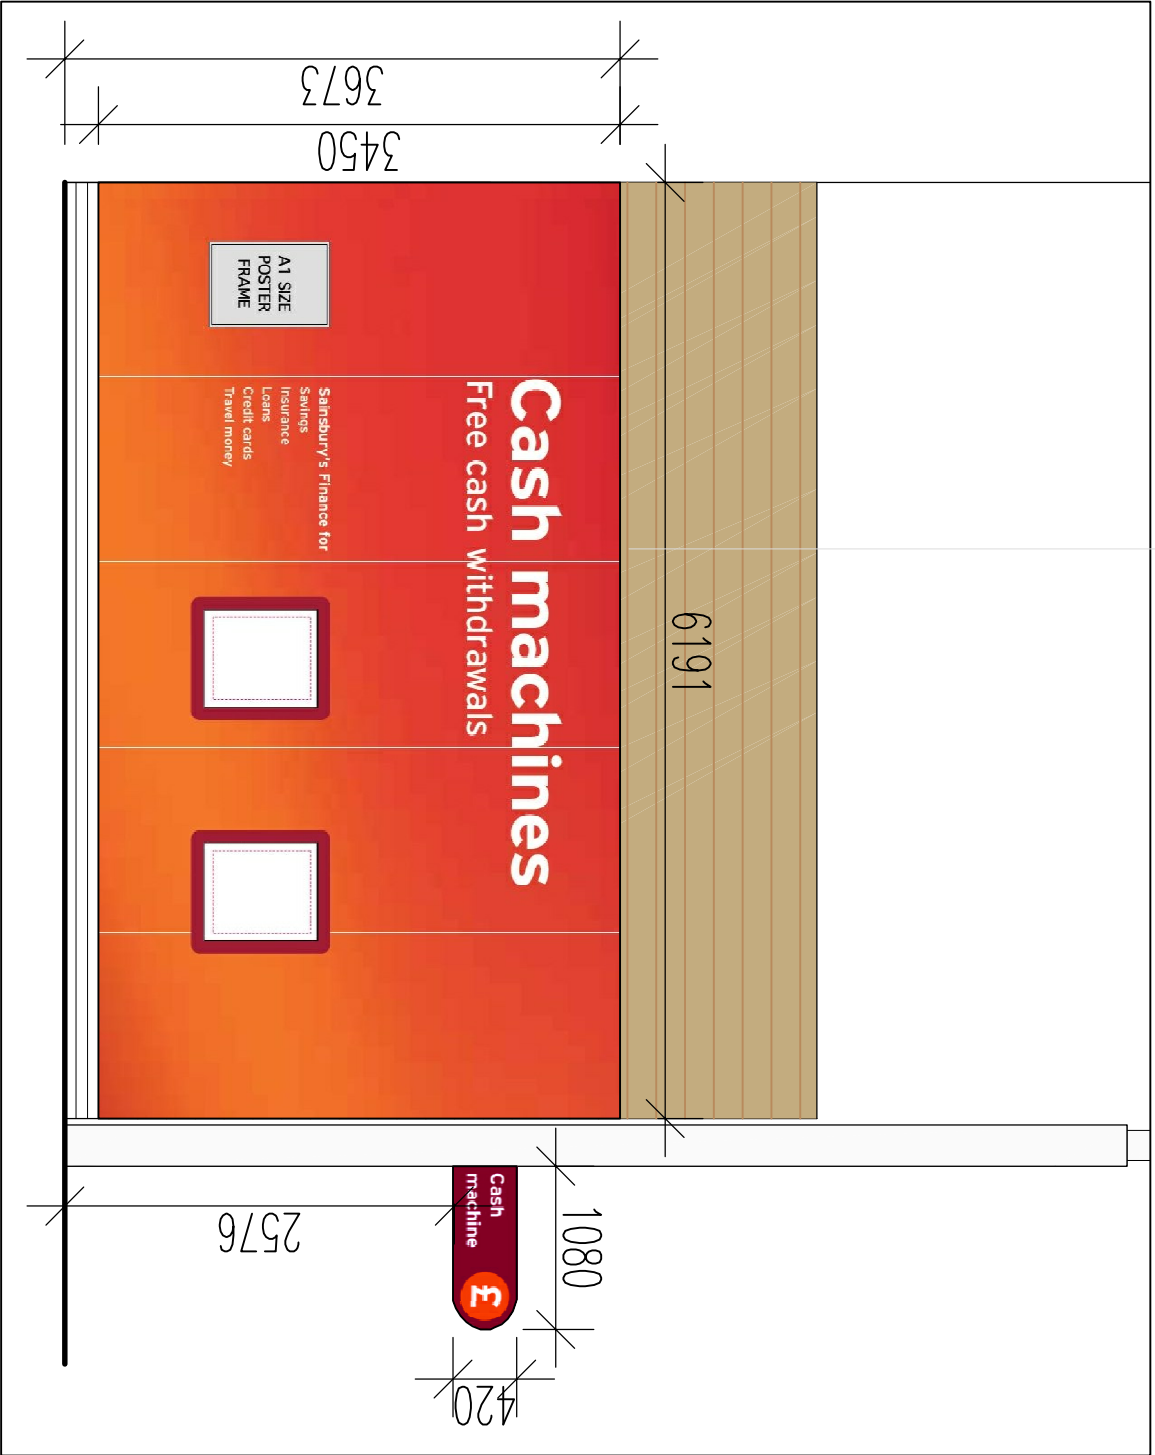


Proposed South East Elevation ATM
1:50 @ A1

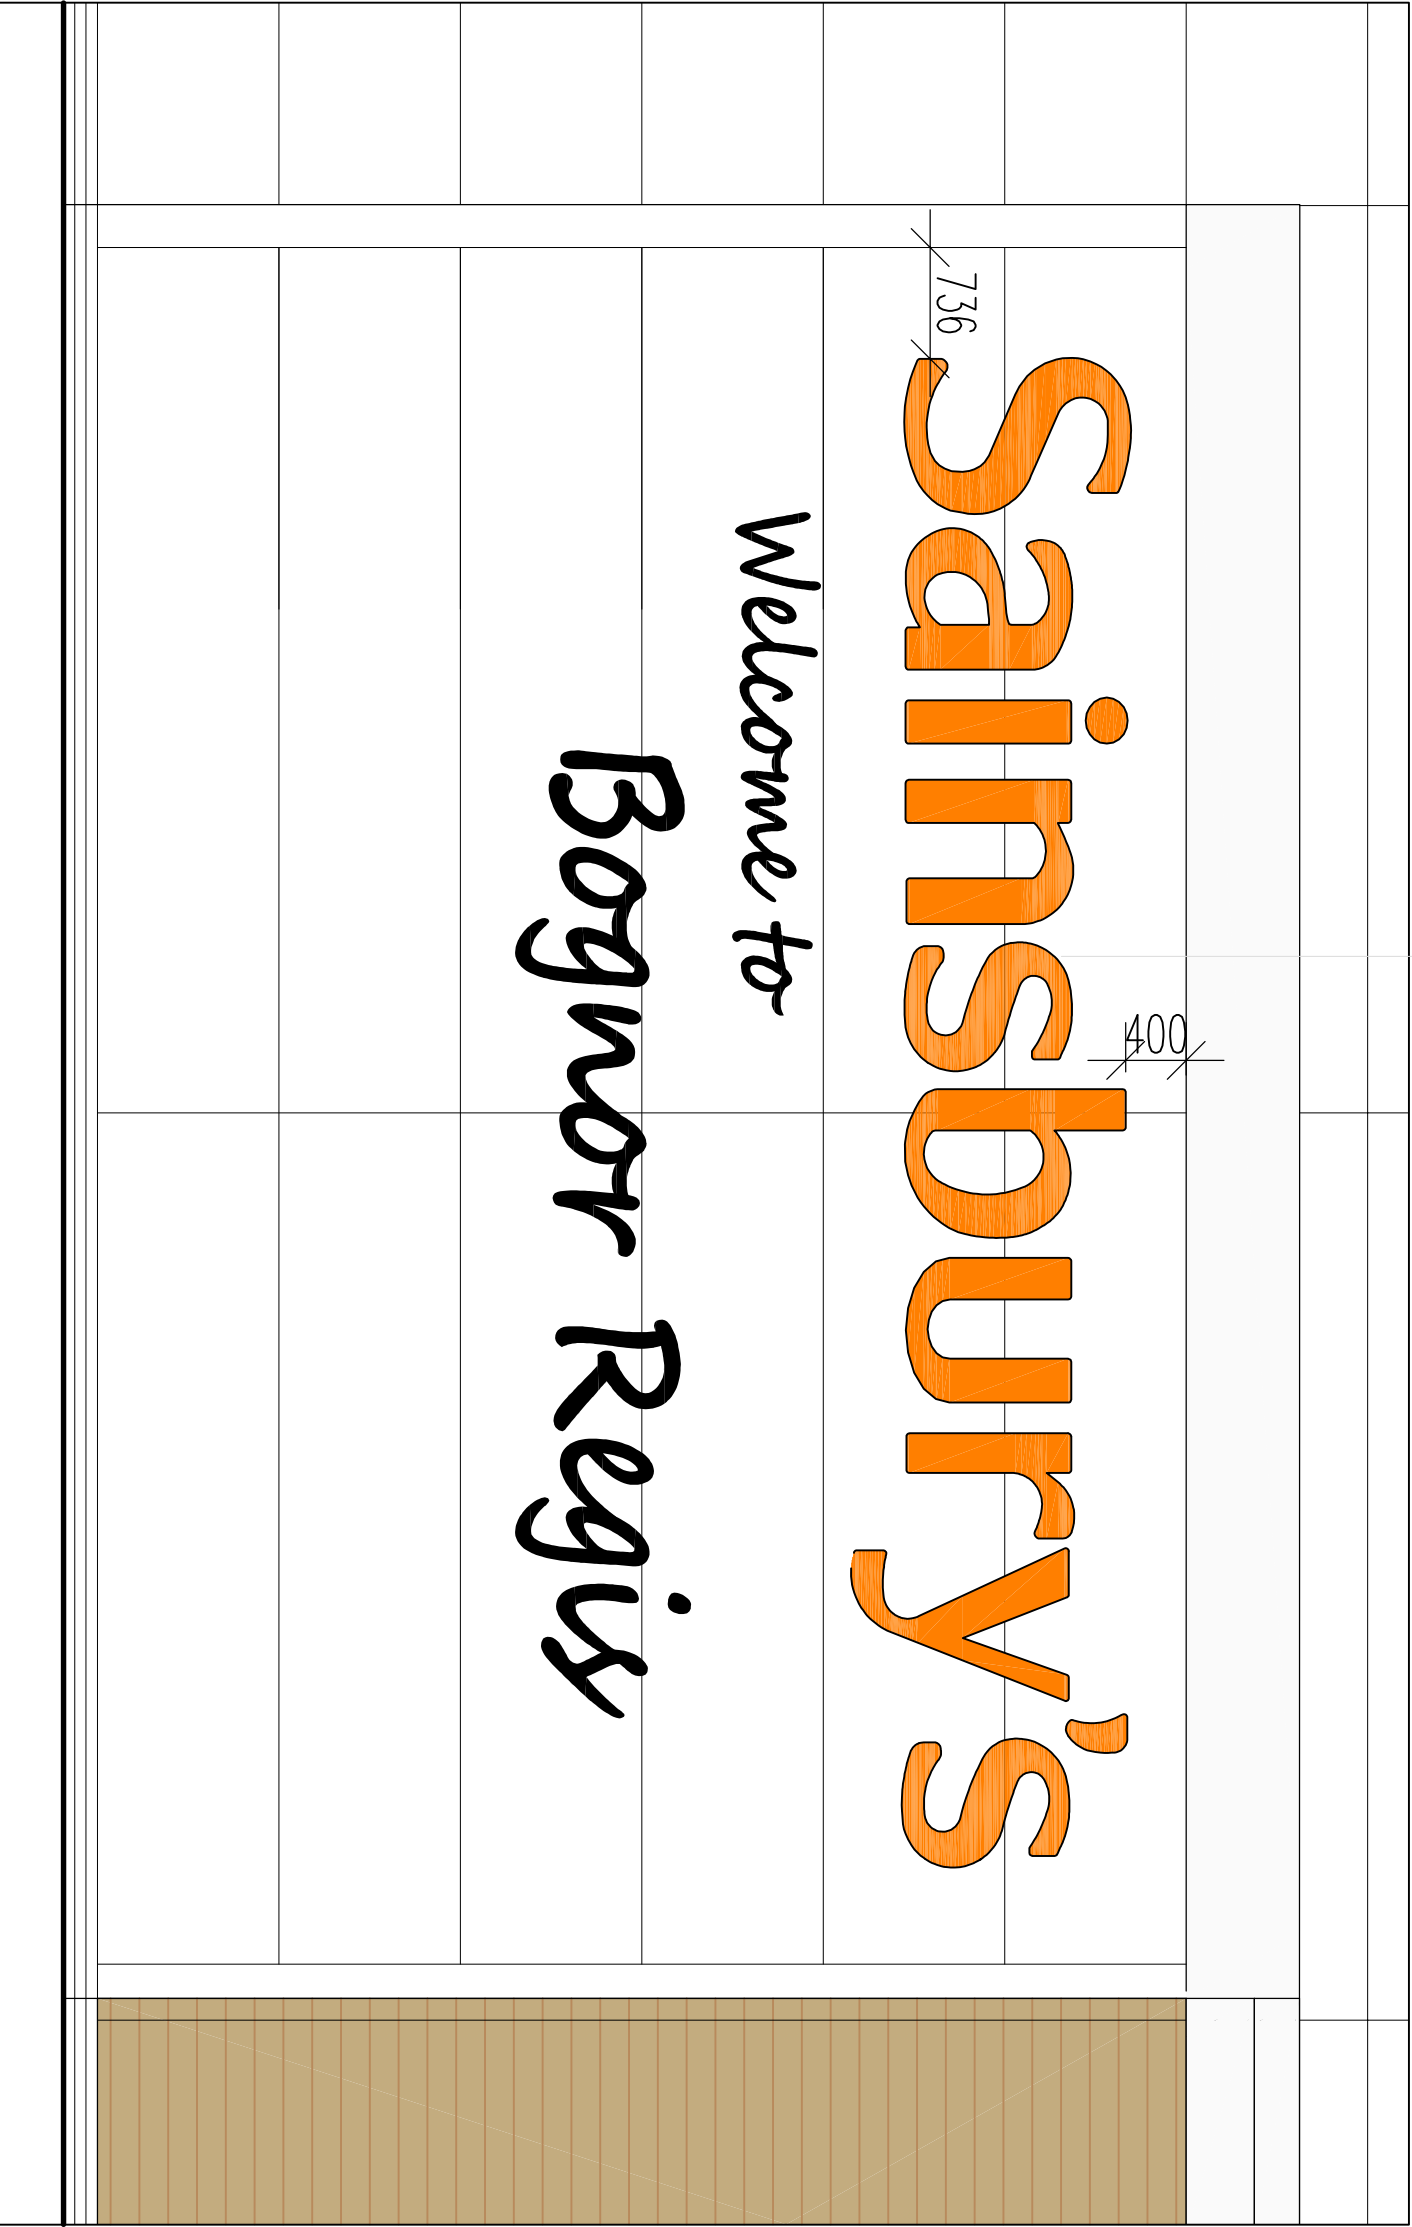

Proposed South East Elevation Detail
1:50 @ A1

- KEY
- WELCOME WALL BRANDING
 - SAINSBURY'S SIGN
 - ATM BRANDING
 - CAFE BRANDING

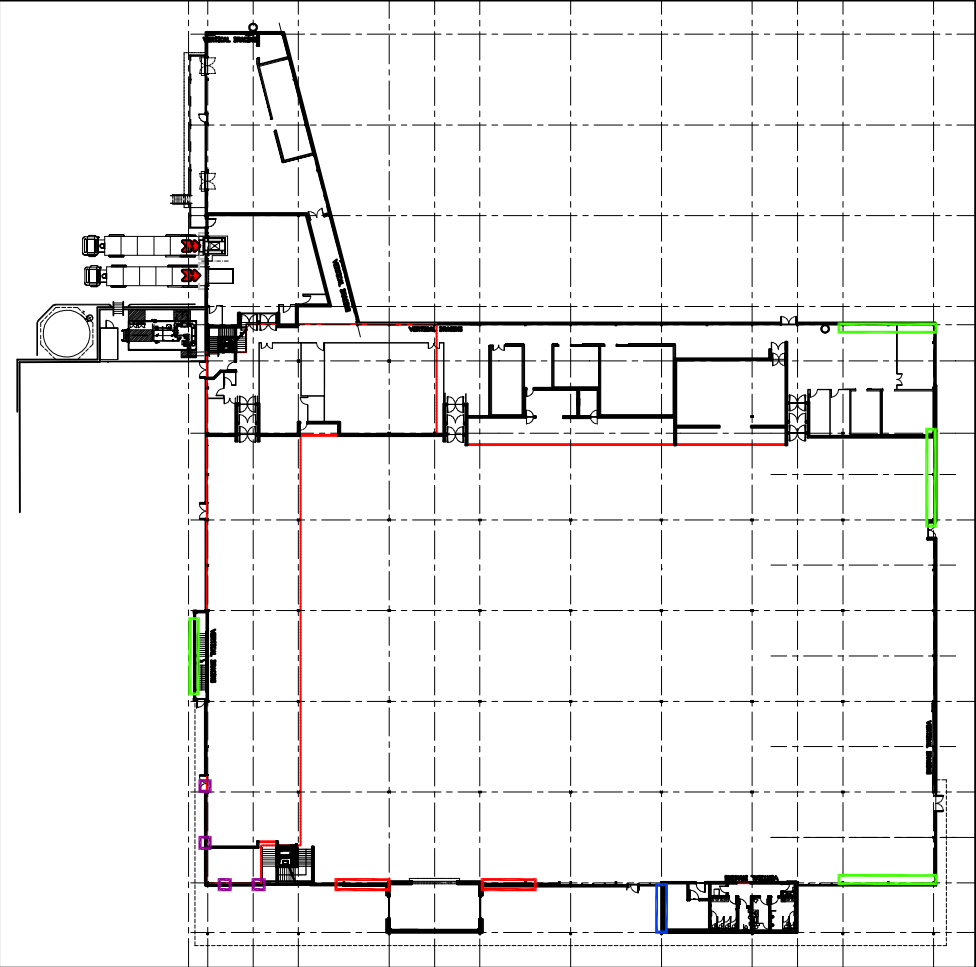

Key Plan
1:1000 @ A1

PLANNING			
REV	DATE	BR	
CLIENT			

Shirpiney Road,
Bognor Regis,
PO22 9GH

Proposed Welcome
Wall & Vinyl Details 2

CHQ PARTNERSHIP
Architects • Building Surveyors

CHQ Partnership Ltd, 11, St James
Bullock, Herefordshire HR37 8BE
Telephone: 01432 366110
Email: design@chq-architects.co.uk
www.chq-architects.co.uk

DATE	06.06.12	DRAWN	LC
SCALE	AS SHOWN @ A1	CHECKED	

CHQ.12.9691-PL17