



GENERAL NOTES


This scheme is subject to Town Planning and all other necessary consents given are only approximate and subject to site survey. All dimensions are to be checked on site. This drawing is to be read in conjunction with drawings/consents and/or discrepancies or variations are to be notified to the architects. All queries relating to design of foundations, floor slabs and any structural elements are to be notified to the structural engineering consultant for resolution. All feasibility studies are subject to full site investigation and design. The workmanship of all relevant trades and building operations shall comply with the requirements of the Building Regulations (BS) 8000:1989 parts 1-15 inclusive. All design and construction is to be in accordance with the Building Regulations 2007.

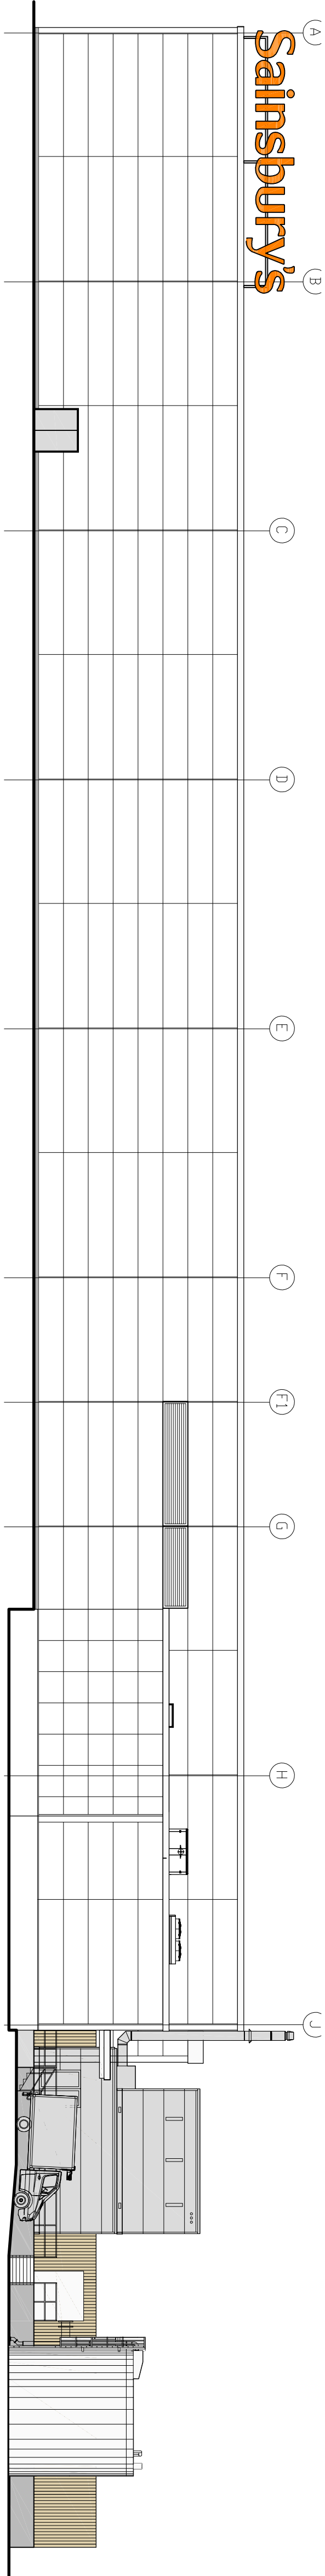


Proposed South West Elevation
1:200 @ A1

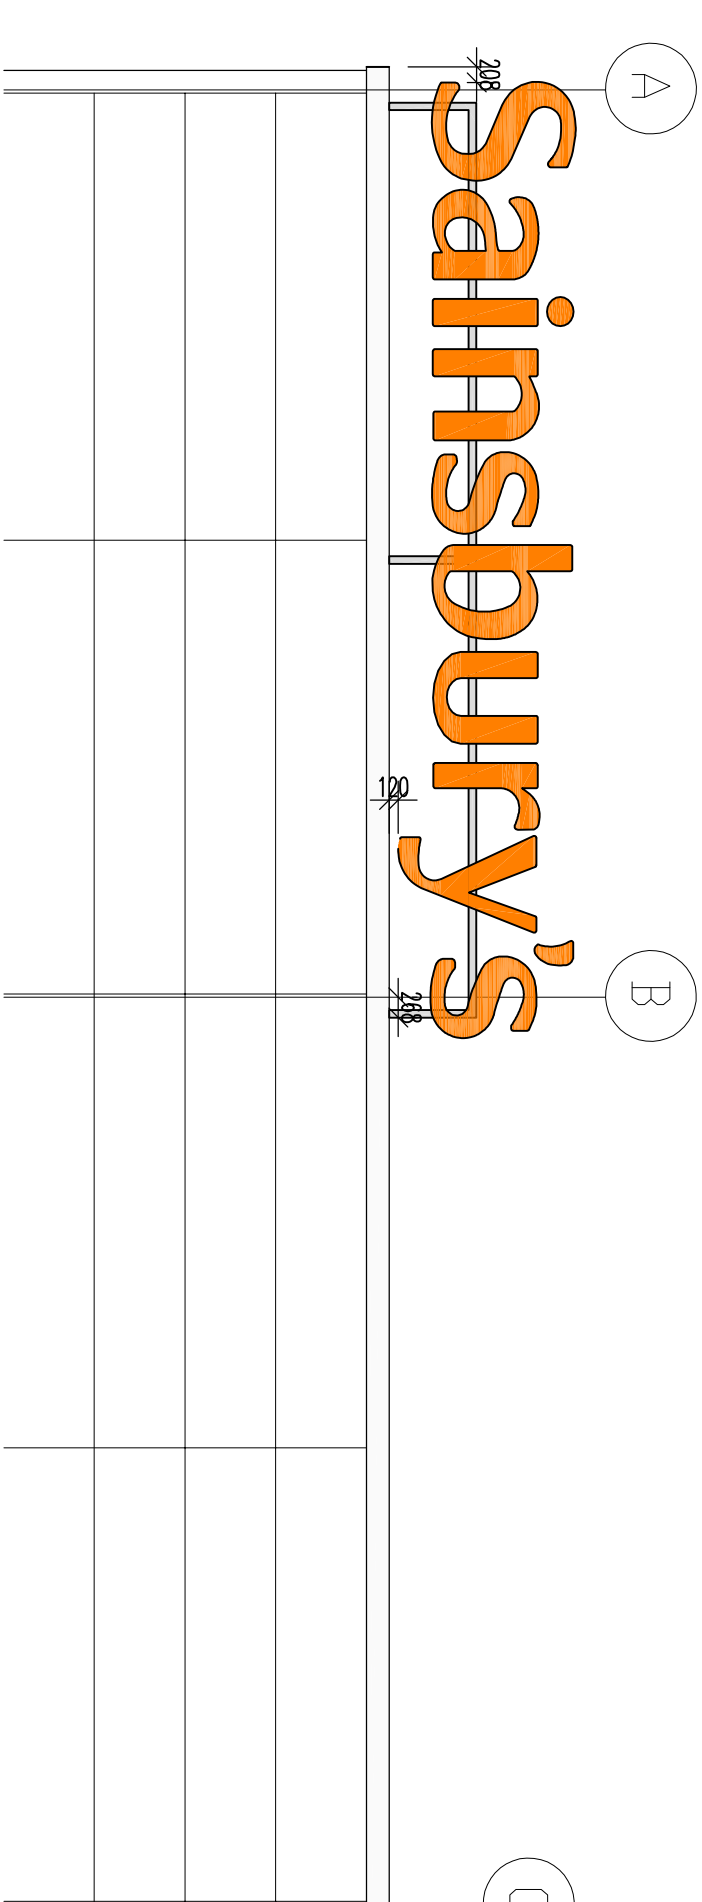

Proposed South West Elevation Detail
1:200 @ A1


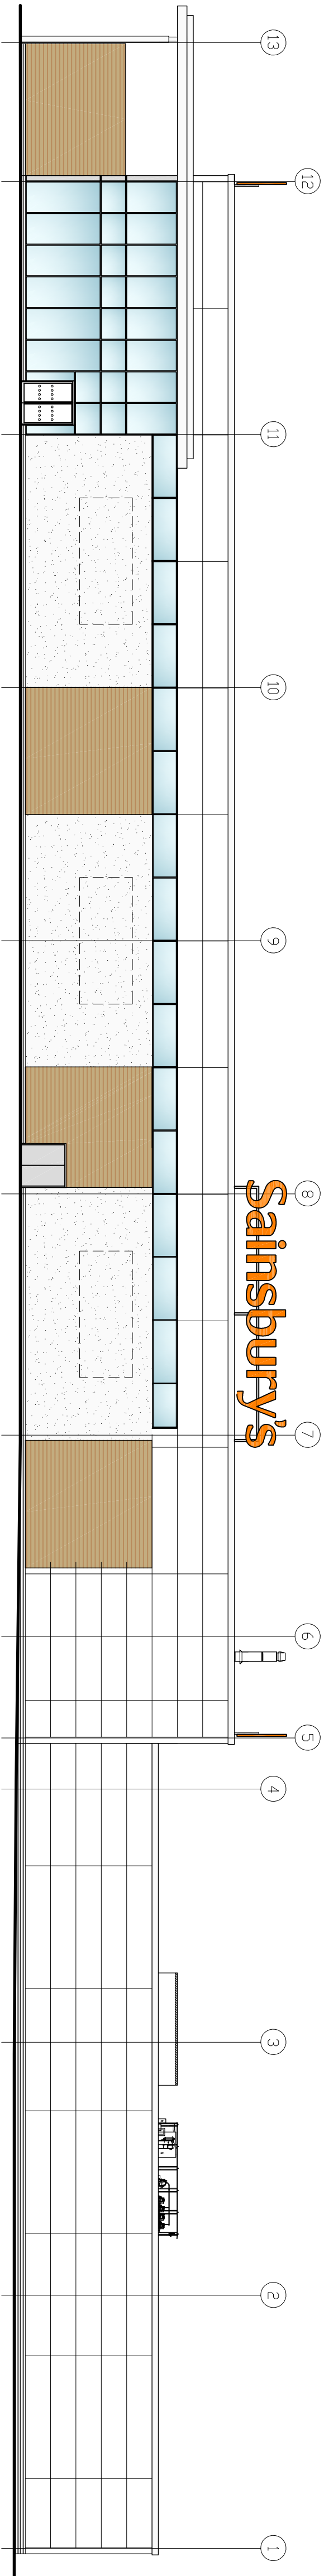


Proposed North West Elevation
1:200 @ A1

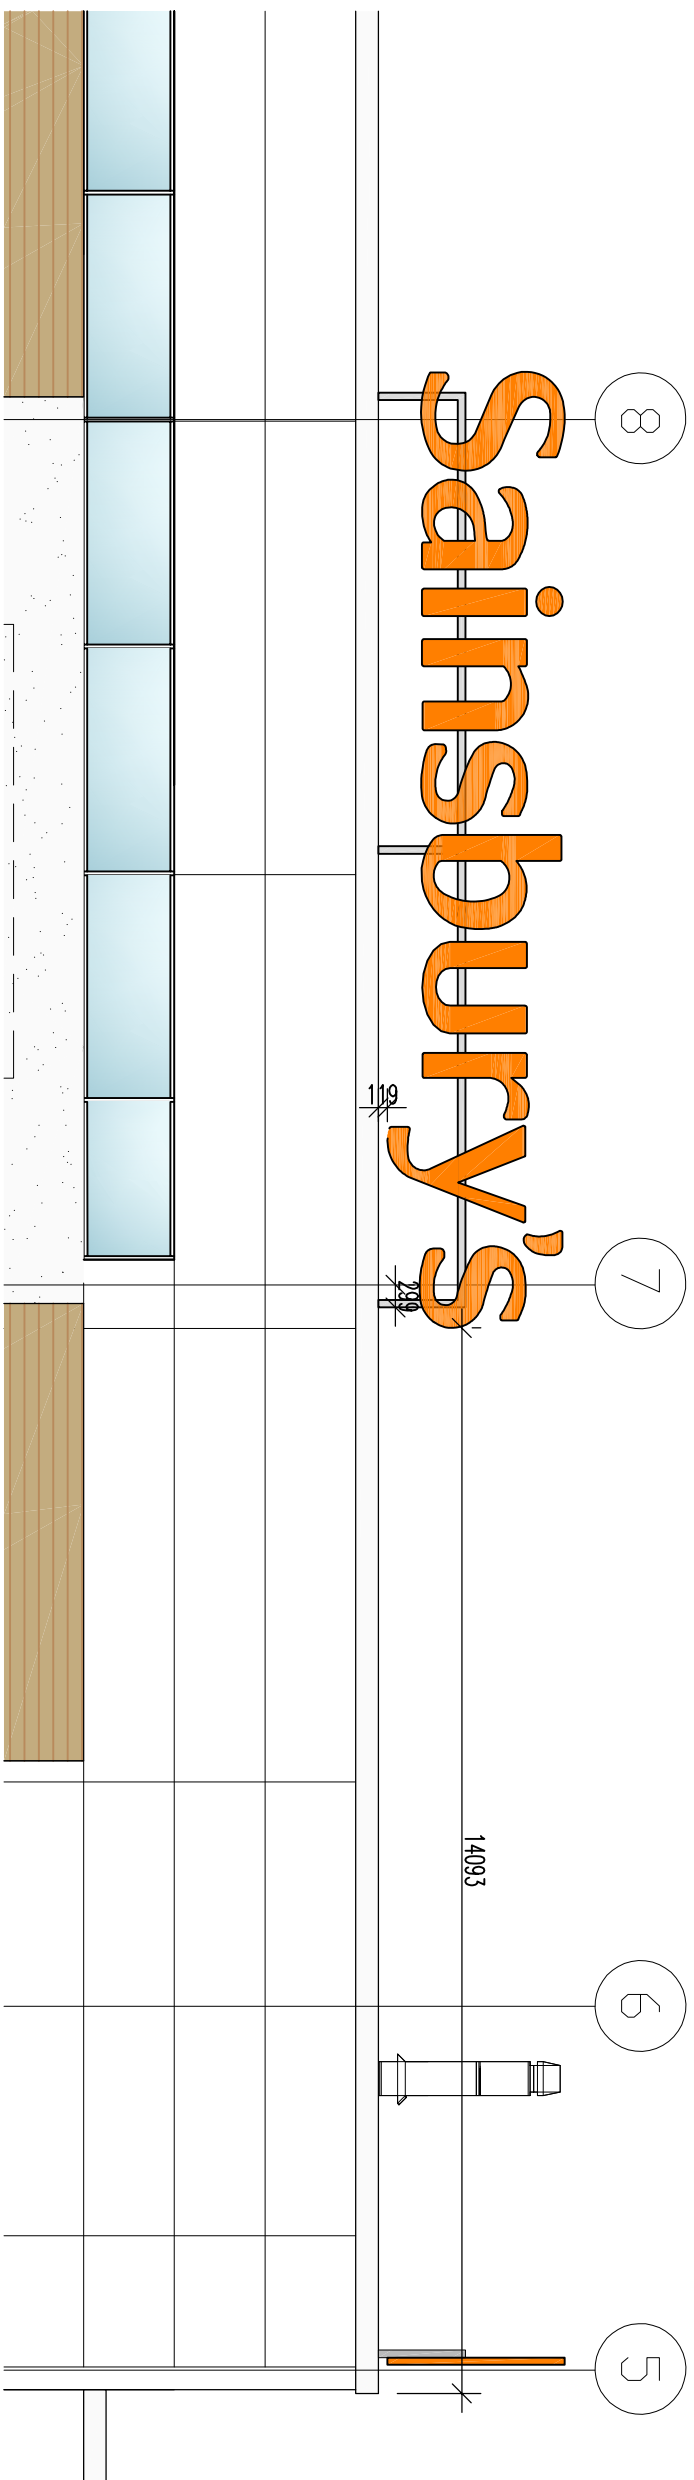

Proposed North West Elevation Detail
1:200 @ A1

KEY
SAINSBURYS SIGN

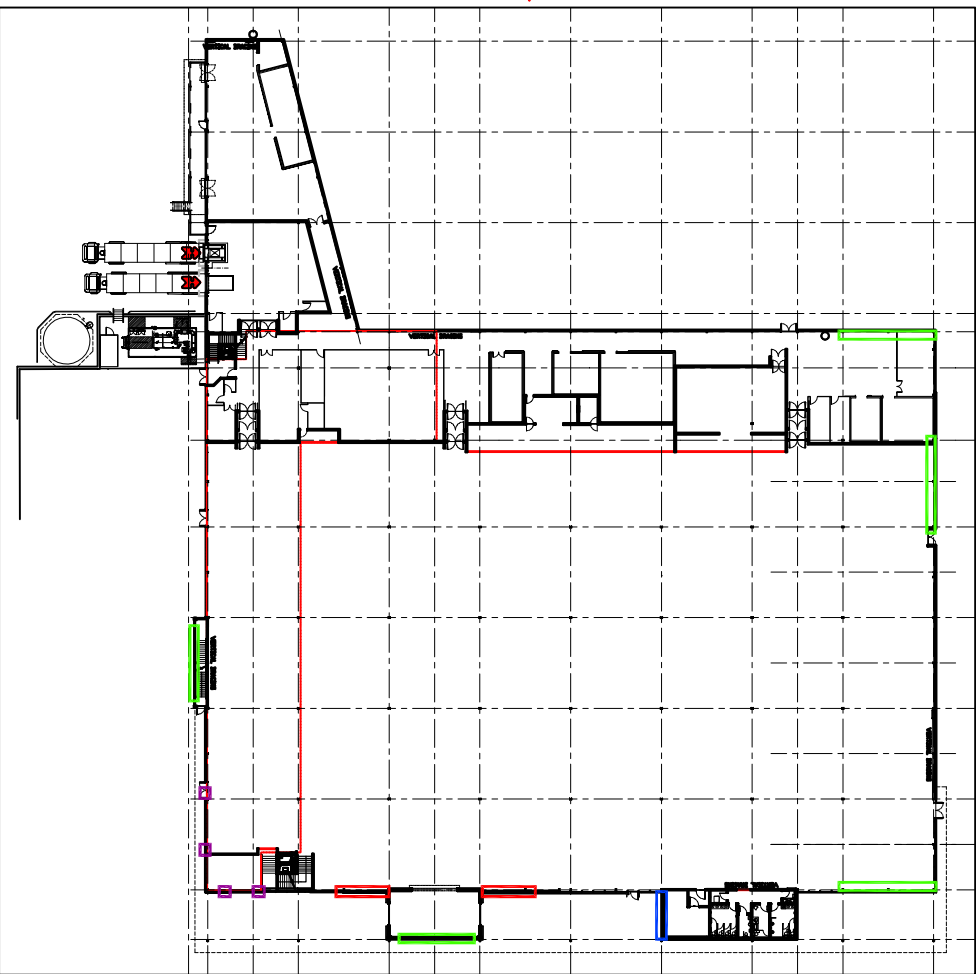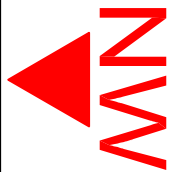

Key Plan
1:1000 @ A1

PLANNING

CLIENT

Sainsbury's

PROJECT

Shirpney Road,
Bognor Regis,
PO22 9GH

DRAWING

Proposed Building
Signage Setting Out



CHQ Partnership Ltd
Architects • Building Surveyors
Telephone: 01402 366110
Email: design@chq-architects.co.uk
www.chq-architects.co.uk

DATE	16.07.12	DRAWN	LC
SCALE	AS SHOWN @ A1	CHECKED	

CHQ.12.6691-PL18