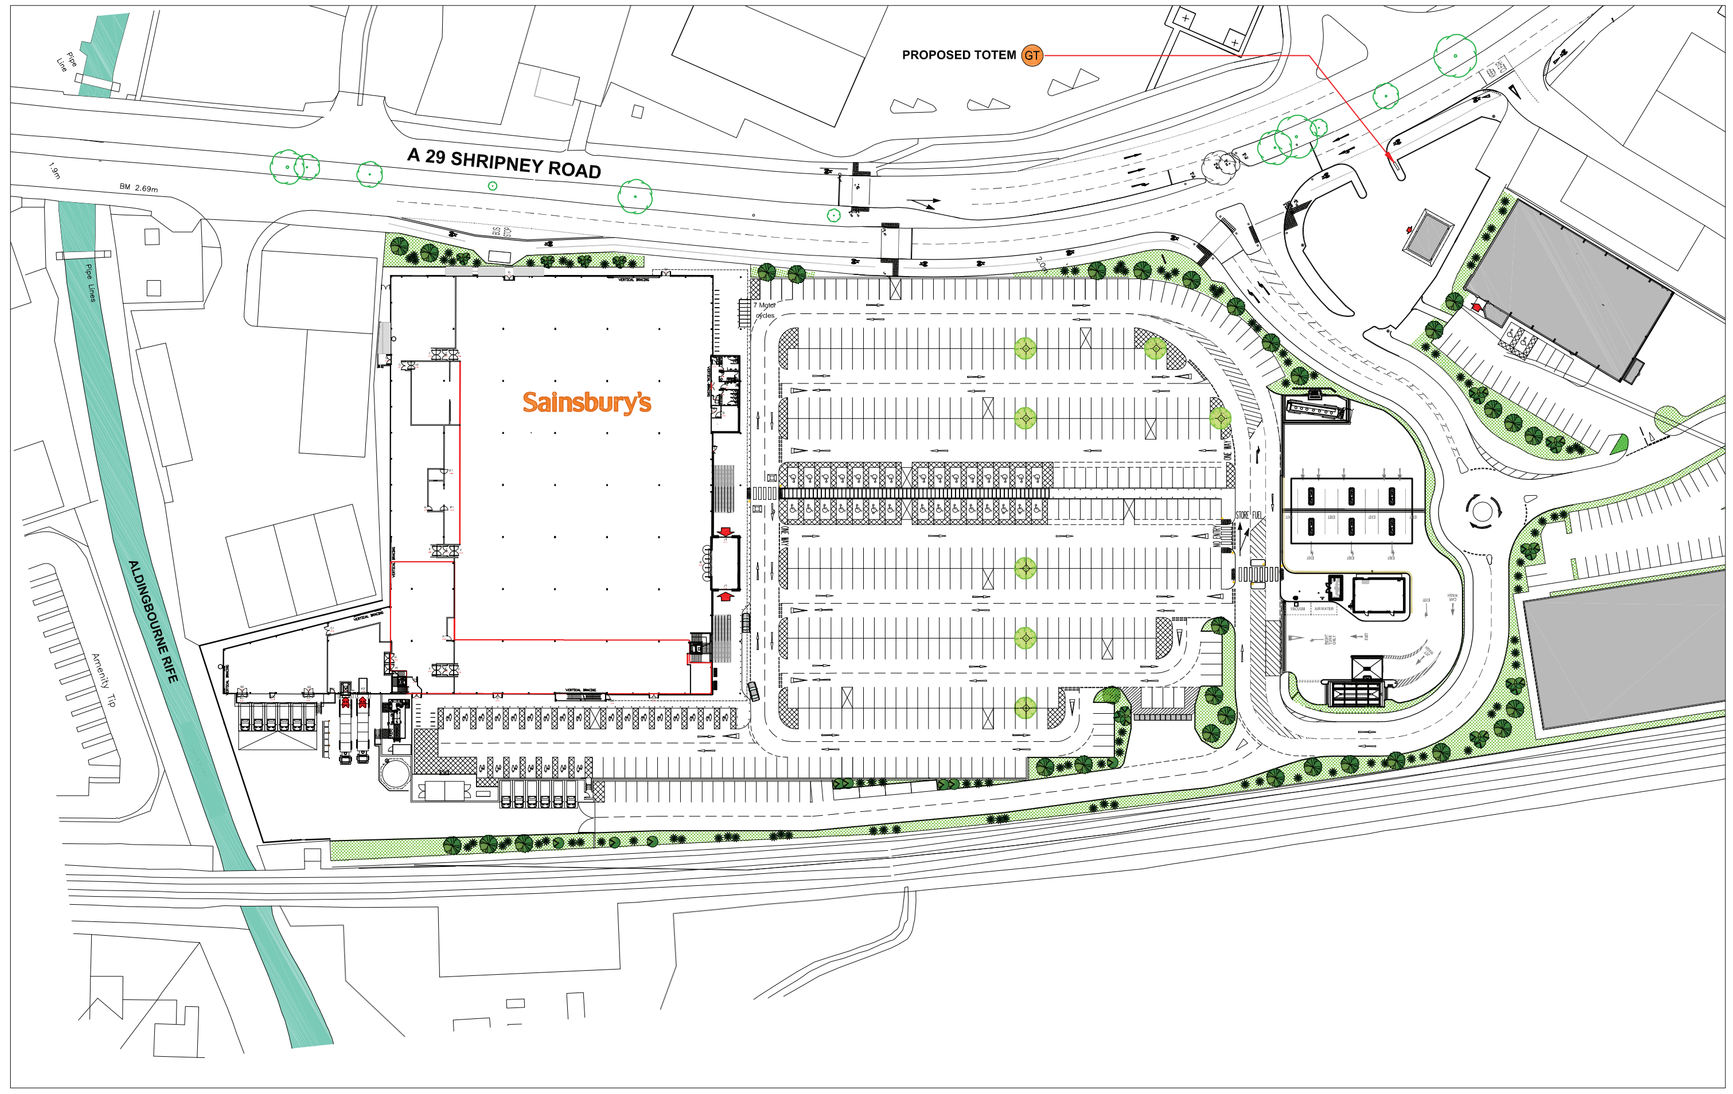

Proposed Site Plan
1:1000 @ A1

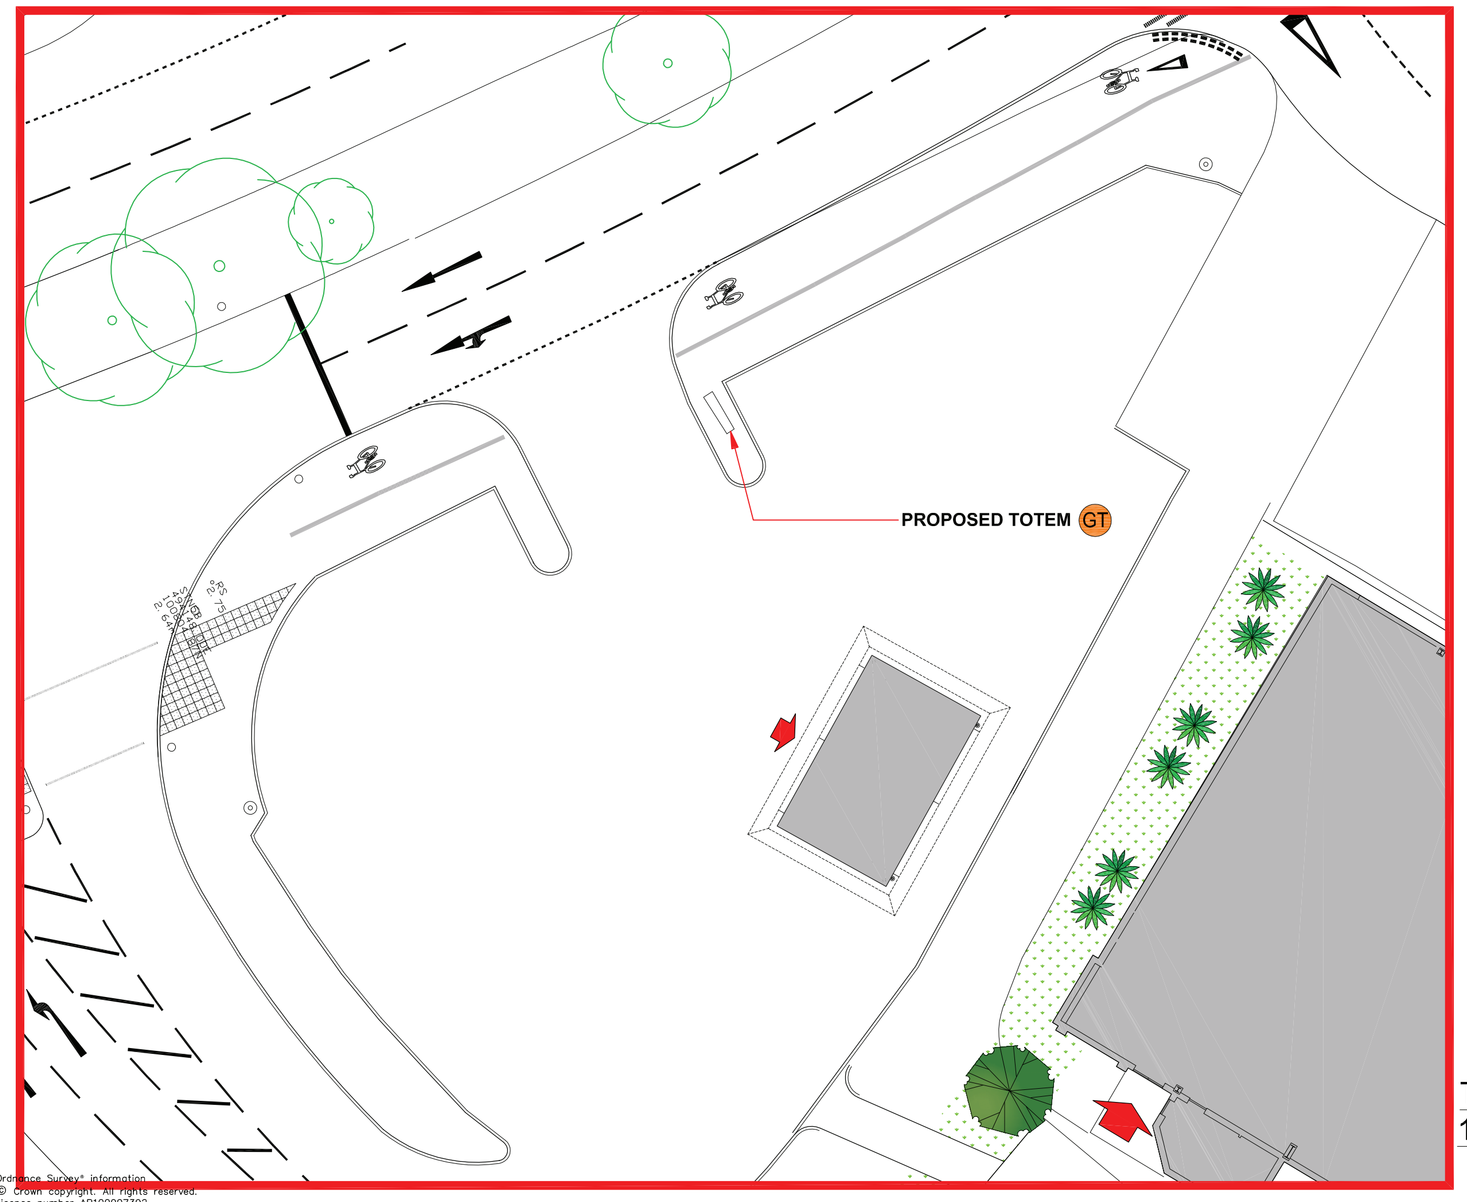

Totem Location Plan
1:200 @ A1

Ordnance Survey® information
© Crown copyright. All rights reserved.
Licence number AR100007392

GT- Proposed Single Sided 5m Totem
1:20 @ A1

GENERAL NOTES

This scheme is subject to Town Planning and all other necessary consents.
Dimensions, areas and levels where given are only approximate and subject to site survey.
All dimensions are to be checked on site.
Do not scale other than for Planning purposes.
This drawing is to be read in conjunction with all relevant consultants' and/or specialists' drawings/documents and any discrepancies or variations are to be notified to the architects before the affected work commences.
All queries relating to design of foundations, floor slabs and any structural elements are to be referred to the structural engineering consultant for resolution.
All feasibility studies are subject to full site survey.
The workmanship of all relevant trades and building operations shall comply with the recommendations of British Standard (BS) 8000:1989 parts 1–15 inclusive.

All design and construction is to be in accordance with the Construction, Design and Management Regulations 2007

NOTES

Green Topper Totem Spec.

Framework
Internal ladder frame steelwork manufactured from 200mm x 100mm x 10mm RHS steel including base plates. Framework to be suitably treated and finished RAL 7022.

S.engineer/ specialist to confirm framing size, and foundation bases required.

High Level Panels (To each side of post)

Aluminium Panels with vinyl logos, to specialist details.

Opening times panel (Panel double sided)
Aluminium panel with vinyl panels & security type securing lugs, colour to match support posts.
To specialist details. (Green Topper to confirm opening times and board content)

Illumination
Totem internally illuminated by means of LED light units. Any light generated from the totem will not exceed 250 candelas per square metre.

Feature panel ends
Both sides of upper panels to have radius bullnose manufactured and rolled from sheet aluminium.
Bullnose finished as Green topper letters and fitted to RHS keyhole fixings.

PLANNING

REV		DATE	BY
A	Site / Totem location plans added.	11.09.12	Jr

CLIENT

Sainsbury's

PROJECT

Shripney Road,
Bognor Regis,
PO22 9GH

DRAWING

Proposed Green Topper Totem

CHQ PARTNERSHIP
Architects • Building Surveyors
CHQ Partnership Ltd.
Tannery House, 23 High Street
Baldock, Hertfordshire SG7 6BE
Telephone: (01462) 895110
Facsimile: (01462) 895099
Email: design@chq-architects.co.uk
www.chq-architects.co.uk

DATE	25.06.12	DRAWN	LG
SCALE	AS SHOWN @ A1	CHECKED	

CHQ.12.9691-PL19 A

9691-PL19