

GENERAL NOTES

This site is subject to town planning and all other necessary constraints and the site is not to be shown on any approximate and subject to site survey. All dimensions are to be checked on site. Do not scale other than for planning purposes. The site is to be shown on all relevant consultations and/or specialists drawings/documents and any discrepancies or variations are to be notified to the architect. All queries relating to design of foundations, floor slabs and any structural elements are to be referred to the structural engineering team. All feasibility studies are subject to full site survey.

The workmanship of all relevant tanks and structures shall be in accordance with the recommendations of British Standard BS 8000:1988 parts 1-15 inclusive.

All design and construction is to be in accordance with the Construction, Design and Management Regulations 2007

NOTES

COMBINED TOTEM SPECIFICATIO

Framework: Internal ladder frame steelwork, manufactured from 200mm x 100mm x 10mm RHS steel including base plate. Framework is suitably treated and finished RAL 7022. Framework filled with folded aluminium panels having overall sizes of 1940mm x 5200mm.

Placards
Placards stencil cut for all text and logos and backed with opal acrylic panels and necessary vinyl logos.

Disclosures:
Panels finished standard Orange applied to face only with digitally printed sunburst graphics complete with a clear laminate.

Totem internally illuminated by means of LED light units. Any generated from the totem will not exceed 250 candelas per square metro.

PLANNING	
REV	DATE
A	11.09.12
Site location amended to incorporate Green Topper Site. Road names added. Idem insertion changed	


CLIENT

Sainsbury

PROJECT
Shirpney Road,
Bognor Regis,
PO22 9GH

DRAWING

Proposed Totem Signage B

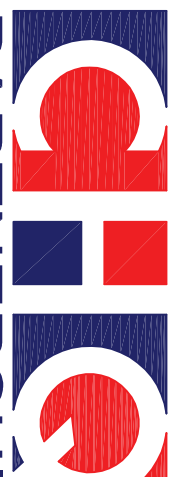

Architects • Building Survey


Baldock, Hertfordshire SG7 6BE
Telephone: (01462) 895110
Fax: (01462) 895099

Email: design@chq-architects.co.uk
www.chq-architects.co.uk

DATE	25.06.12	DRAWN	LG
------	----------	-------	----


SCALE	CHECKED
AS SHOWN @ A1	

CHQ.12.9691-PL12A

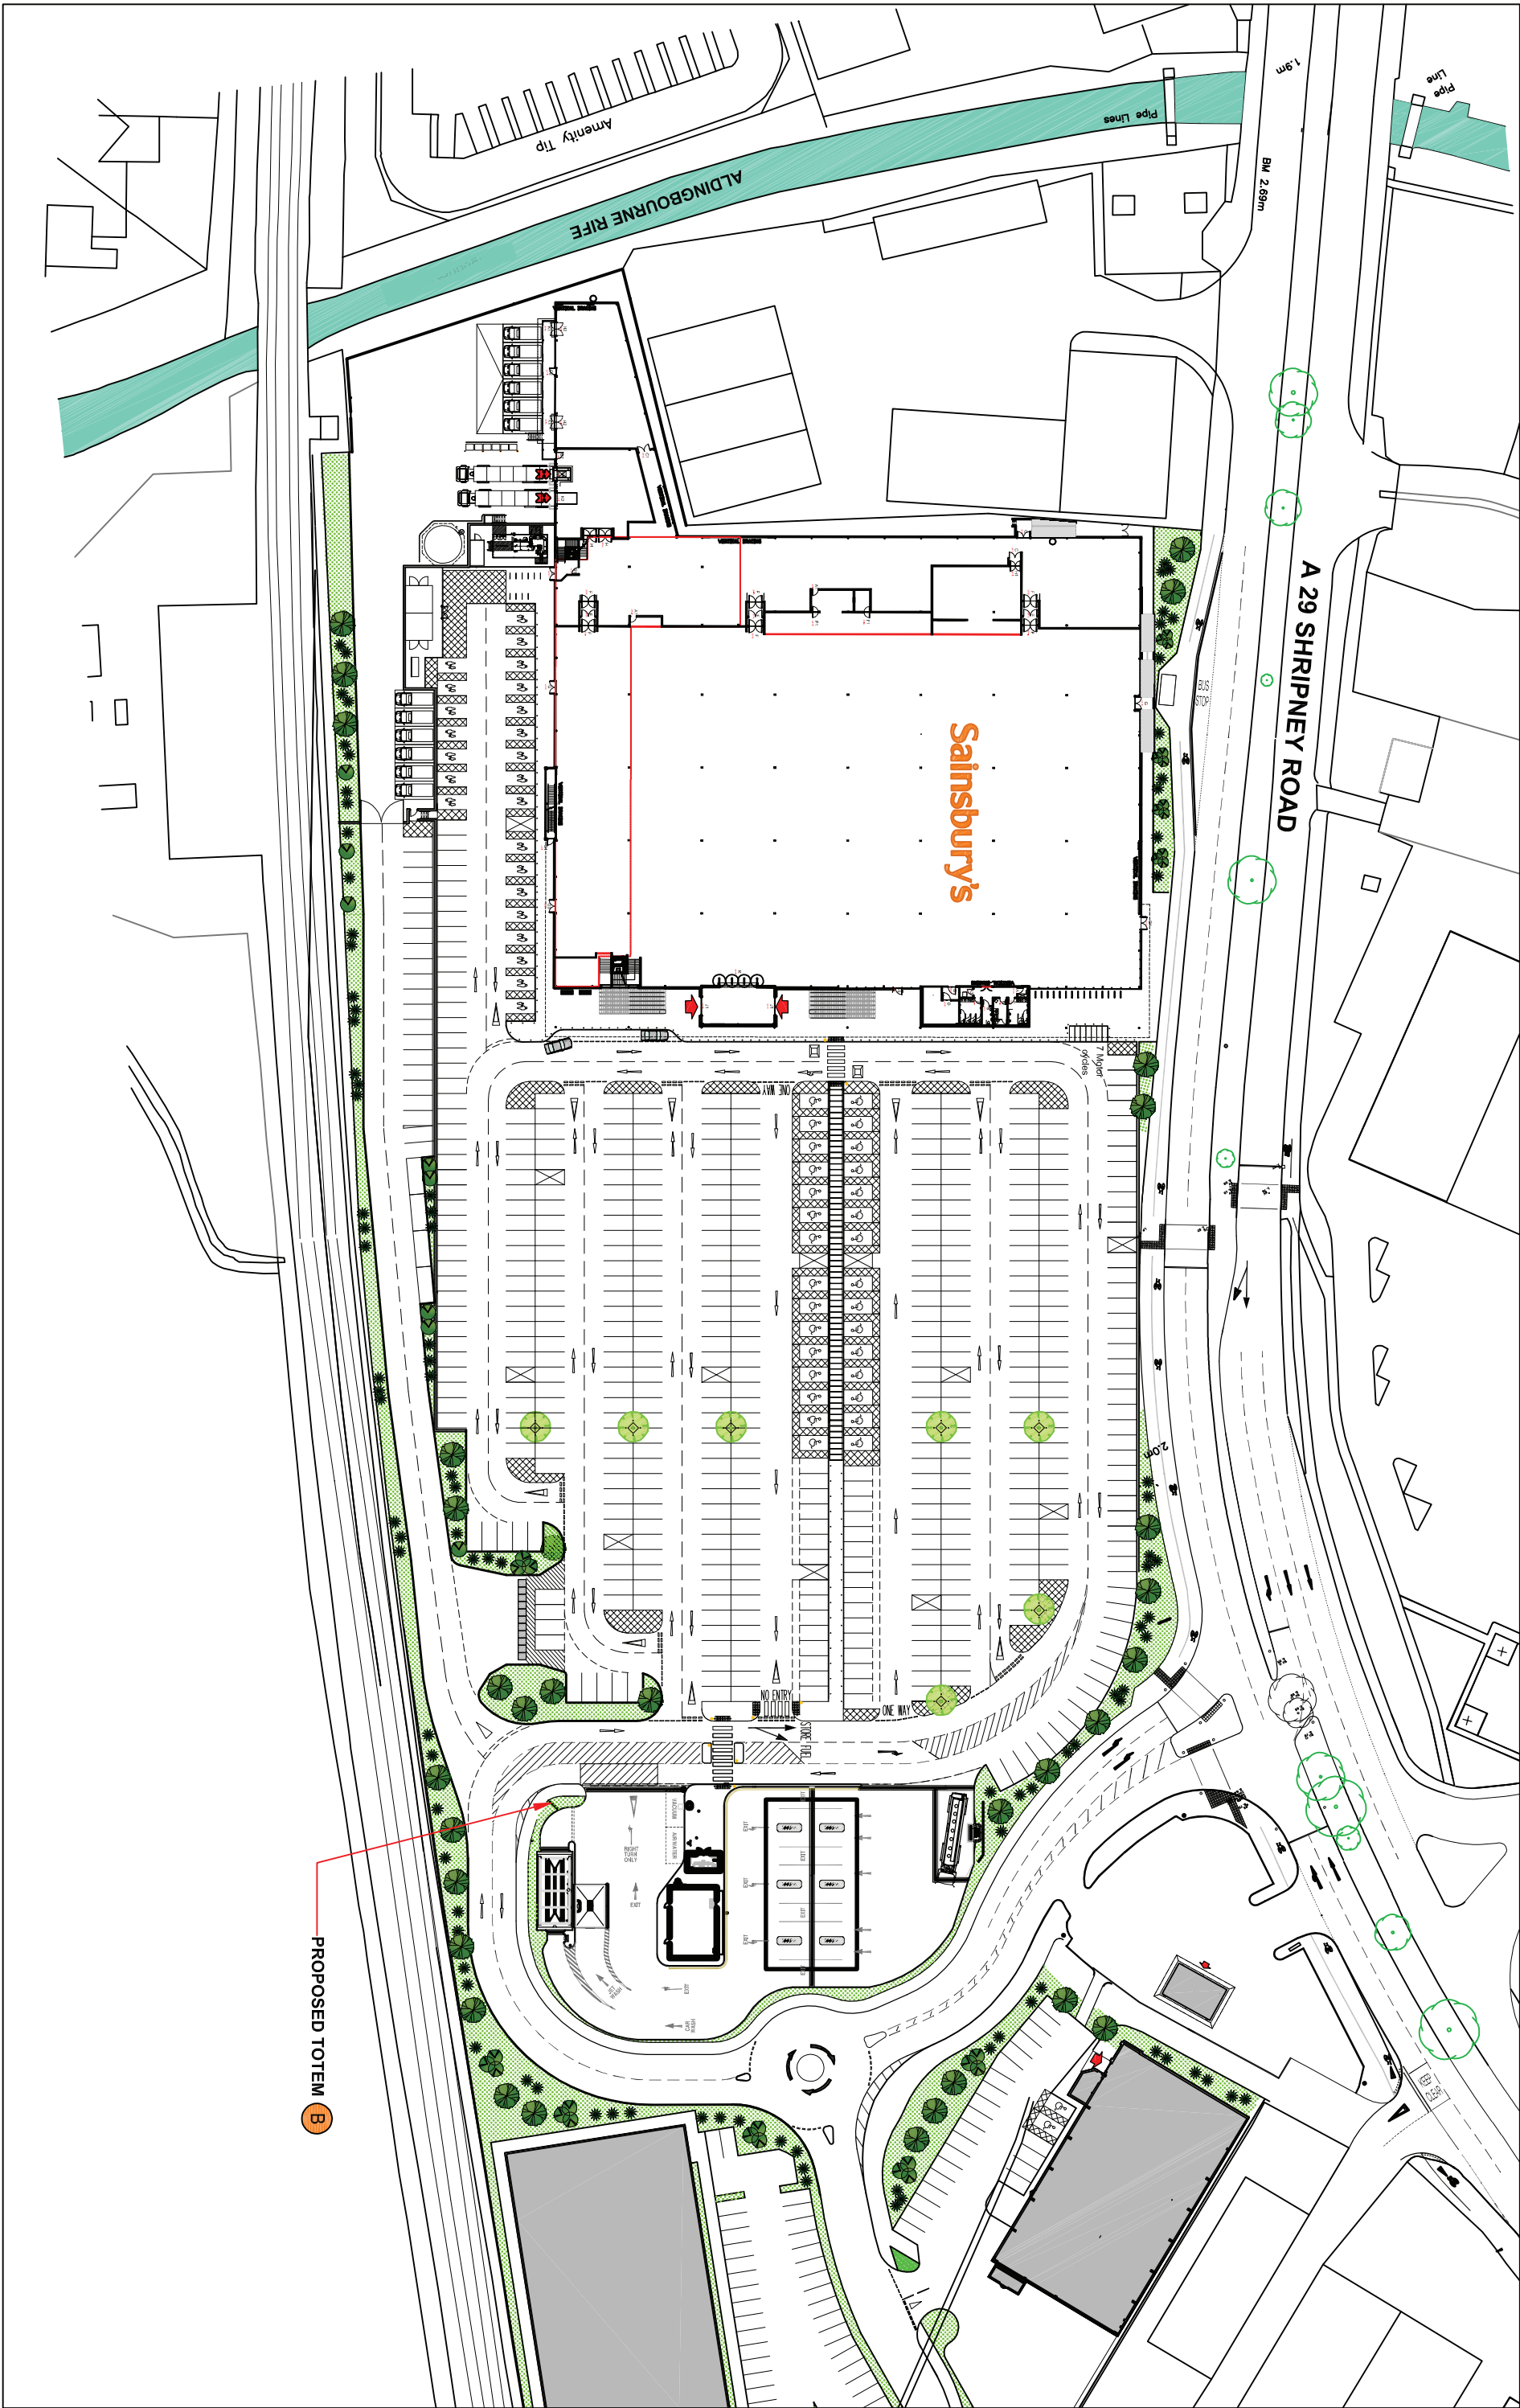


Proposed Site Plan

1:1000 @ A1

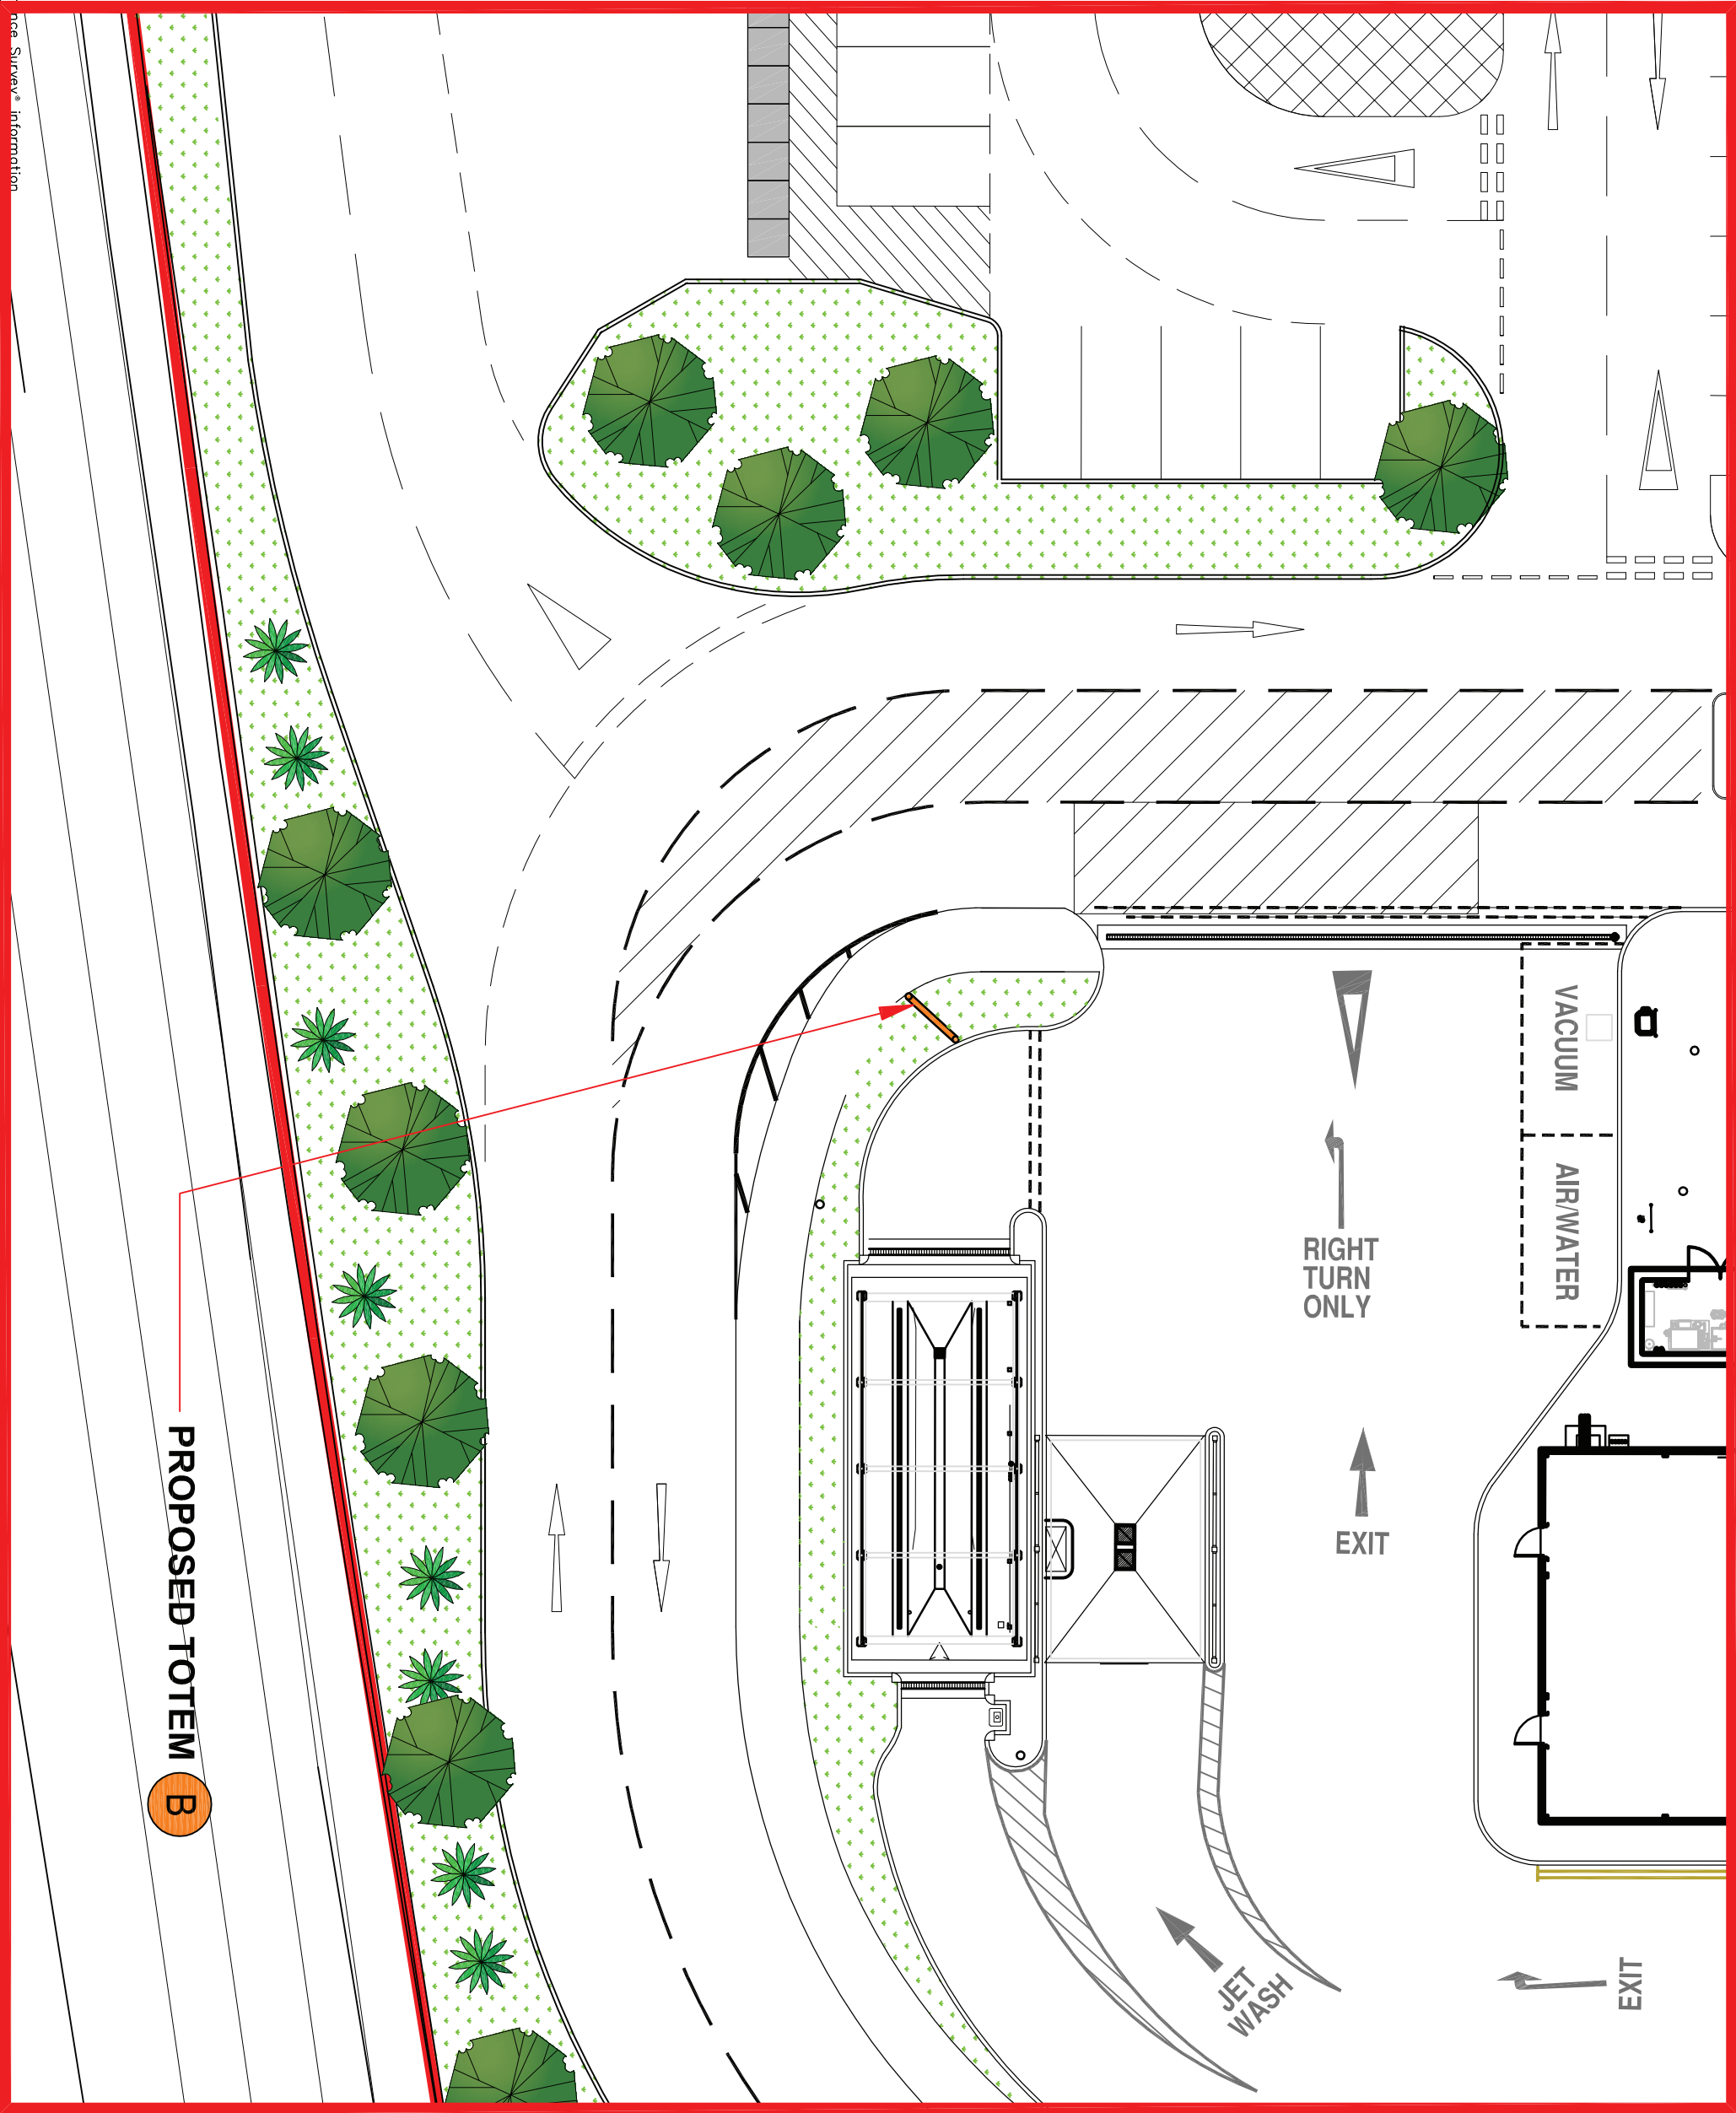

Totem Location Plan

1:200 @ A1

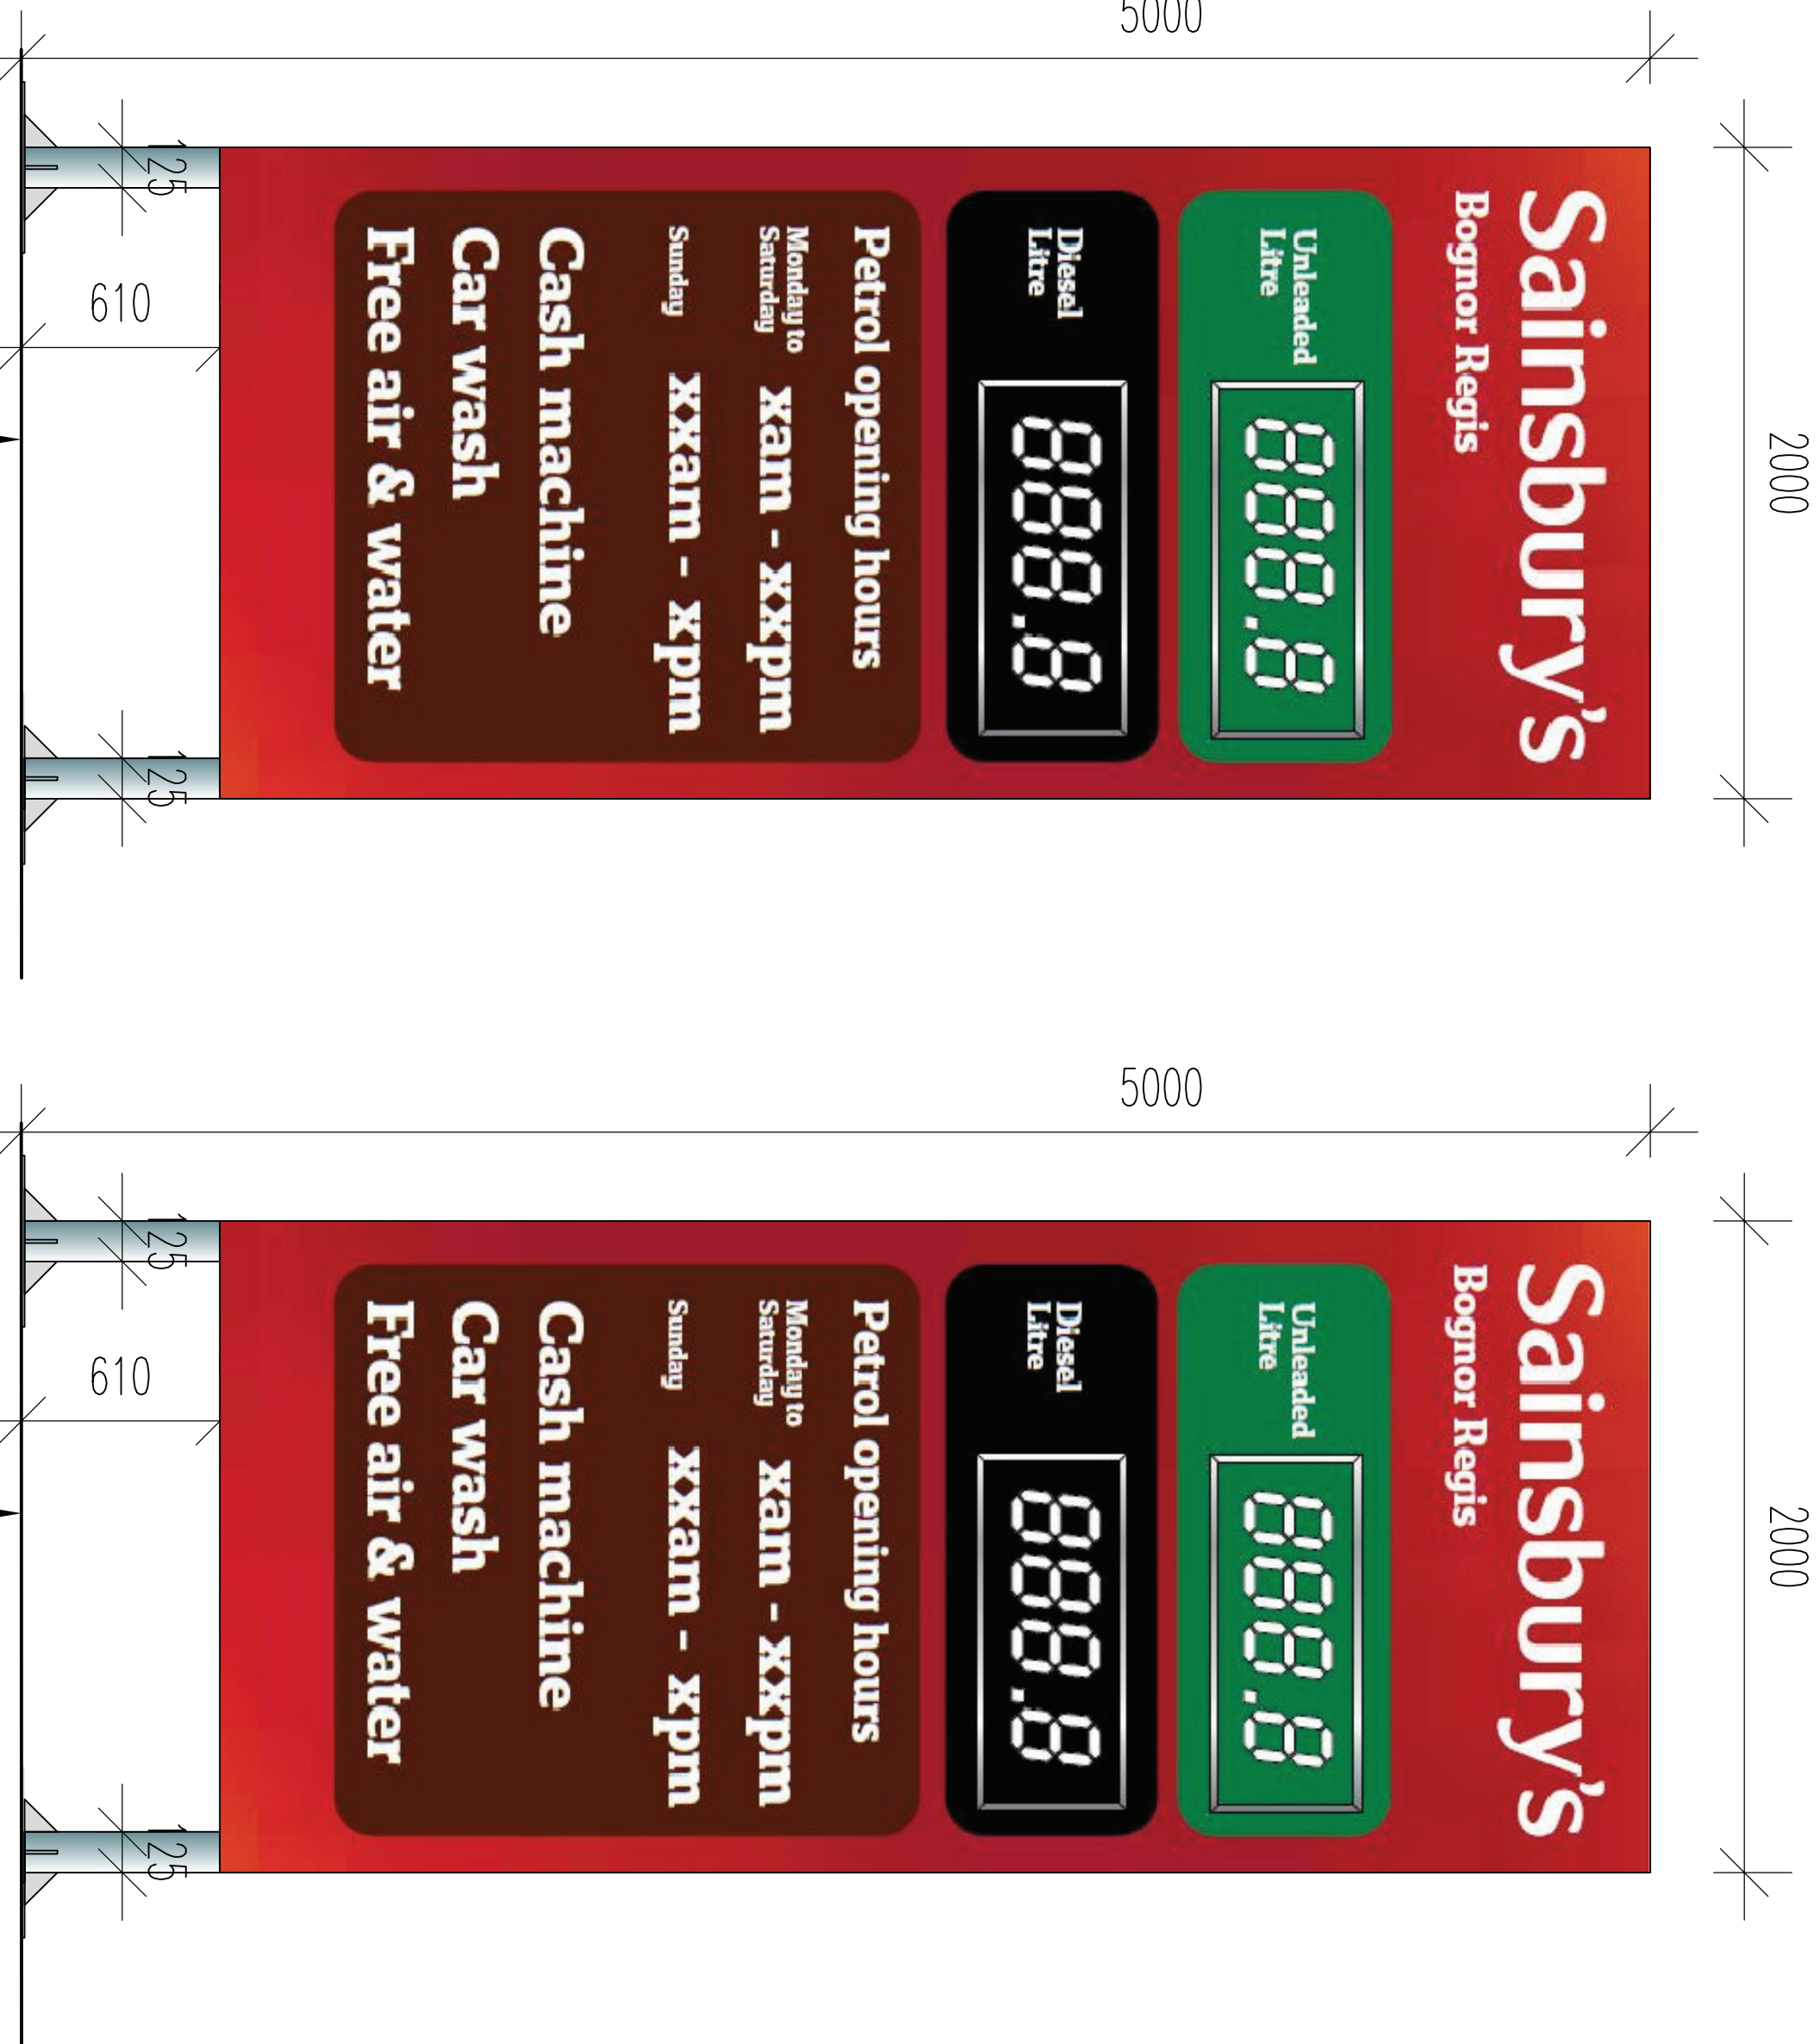

B-Proposed Double Sided 5m Totem
1:20 @ A1

B-Proposed Double Sided 5m Totem
1:20 @ A1