



File name: I:\UK\WSP\GROUP\COMP\CENTRAL DATA\PROJECTS\7006\800\7006\1643 - NEW BARN LANE, NORTH BERSTED\3 WPC\ CIVIL ENGINEING\303 DRAWINGS\1643-WSP-XXX-NBL-DR-C-0518.dwg, printed on 19 October 2020 14:53:24 by Bala, Shiva

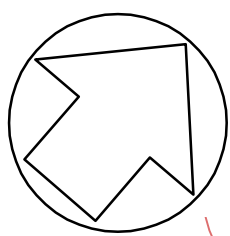


SECTIONS PLAN LOCATION
SCALE: 1:250

SECTION A – LONGSECTION
SCALE: H 1:250,V 1:50. DATUM: 2.000

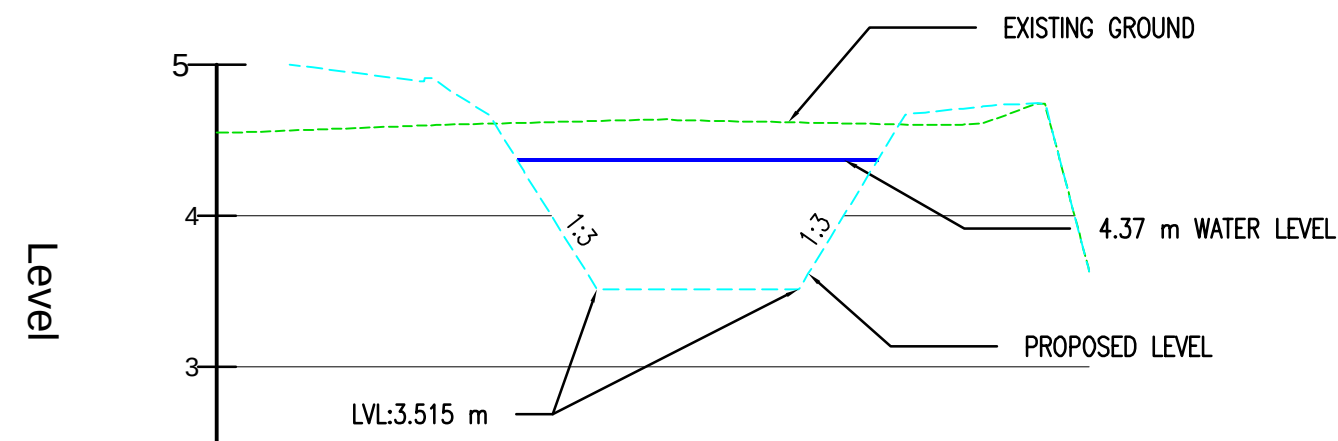


CHAINAGE	00.000	05.000	10.000	15.000	20.000	25.000	28.849
EXISTING LEVELS	4.548	4.583	4.614	4.637	4.614	4.607	3.631
PROPOSED LEVELS	5.118	4.934	4.343	3.515	3.763	4.716	3.631

SECTION C – LONGSECTION
SCALE: H 1:250,V 1:50. DATUM: 2.000

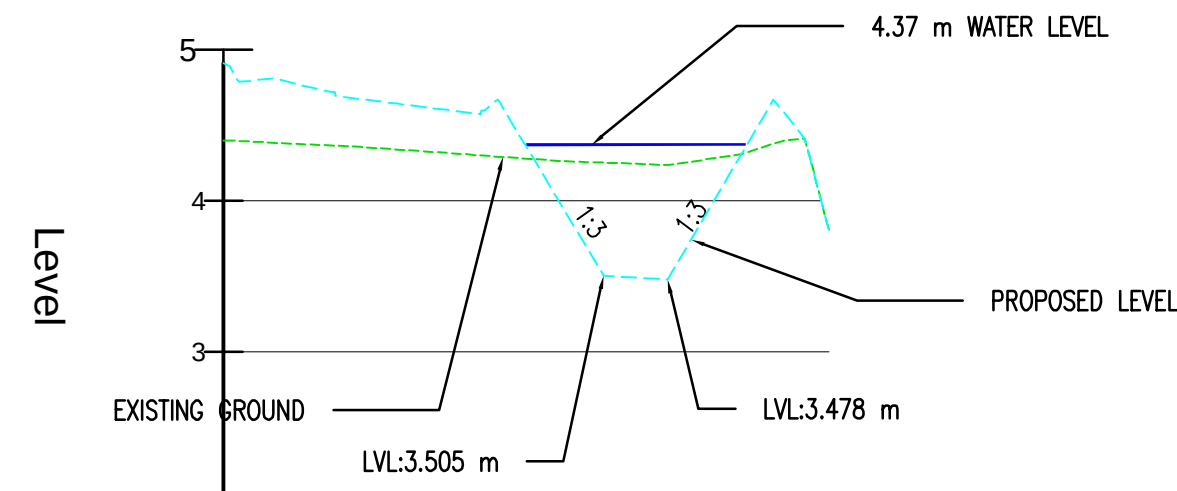

CHAINAGE	00.000	05.000	10.000	15.000	20.000
EXISTING LEVELS	4.398	4.349	4.279	4.244	3.810
PROPOSED LEVELS	4.910	4.660	4.358	3.590	3.810

SECTION B – LONGSECTION
SCALE: H 1:250,V 1:50. DATUM: 2.000

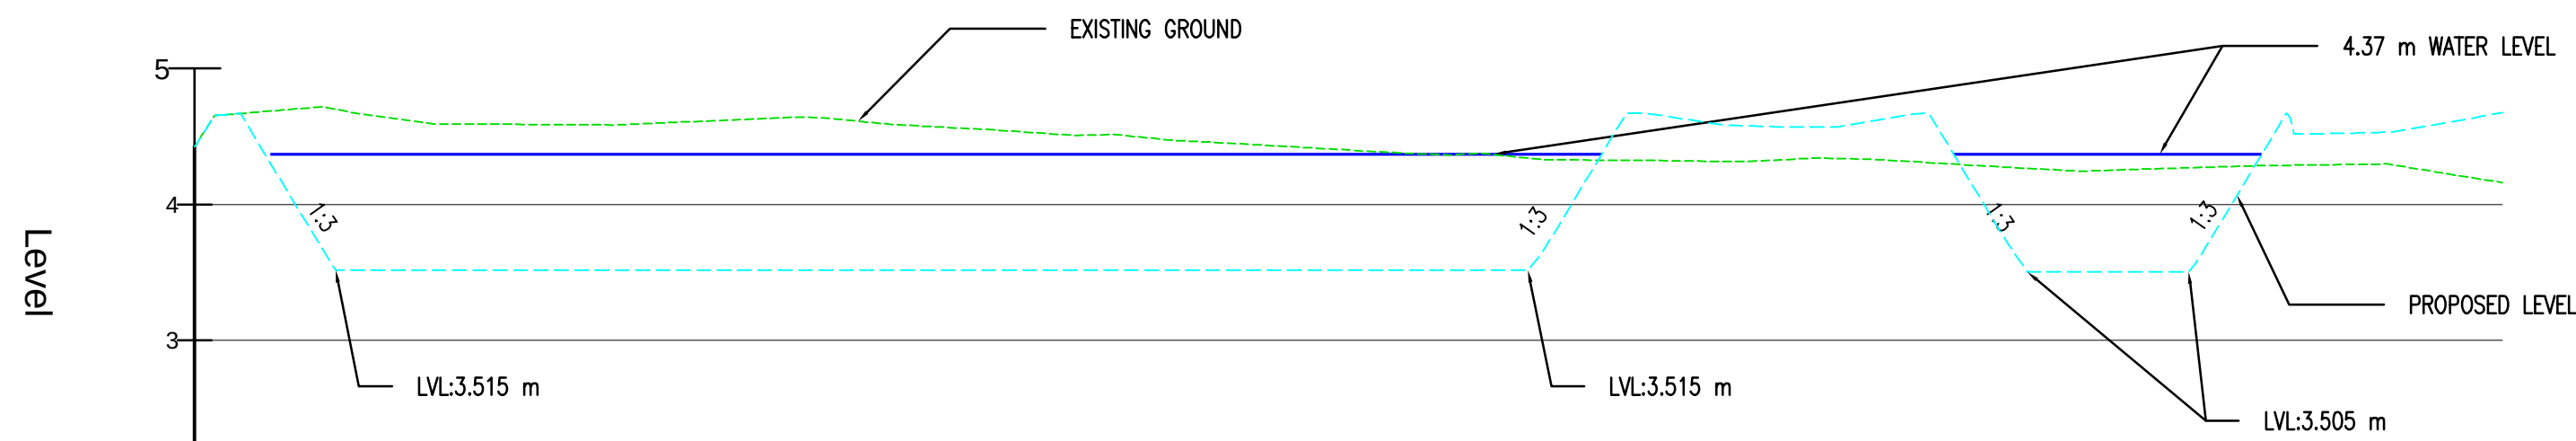

CHAINAGE	00.000	05.000	10.000	15.000	20.000	25.000	30.000	35.000	40.000	45.000	50.000	55.000	60.000	65.000	70.000	75.000	80.000	85.000
EXISTING LEVELS	4.422	4.709	4.591	4.587	4.624	4.602	4.541	4.492	4.429	4.374	4.329	4.320	4.340	4.294	4.248	4.279	4.296	4.160
PROPOSED LEVELS	4.424	3.578	3.515	3.515	3.515	3.515	3.515	3.515	3.515	3.515	3.763	4.624	4.570	4.299	3.505	3.989	4.527	4.674

DO NOT SCALE

NOTES:

1. ALL DIMENSIONS ARE IN METRES UNLESS OTHERWISE STATED.
2. REFER TO WSP 500 SERIES DRAWINGS FOR ADDITIONAL INFORMATION.
3. REFER TO 1643-WSP-XXX-NBL-DR-C-0512 FOR GEOCELLULAR BASIN DETAILS.

P02	19/10/2020	MLE	SECTION C ADDED	HT	RT
P01	05/10/2020	SB	FIRST ISSUE	HT	RT
REV	DATE	BY	DESCRIPTION	CHK	APP

DRAWING STATUS: S2 - FOR INFORMATION



Mountbatten House, Basing View, Basingstoke, RG21 4HJ, UK
T+ 44 (0) 1256 318 800, F+ 44 (0) 1256 318 700
wsp.com

CLIENT: BELLWAY HOMES LTD

ARCHITECT: OSP ARCHITECTURE

SITE/PROJECT: NEW BARN LANE, NORTH BERSTED

TITLE: BASINS SECTIONS

SCALE @ A1: 1:250	CHECKED: RT	APPROVED: RT
PROJECT NO: 70061643	DESIGNED: SB	DRAWN: SB
		DATE: September 20

DRAWING No: 1643-WSP-XXX-NBL-DR-C-0518	REV: P02
--	----------

© WSP UK Ltd