



SECTIONS PLAN LOCATION  
SCALE: 1:250

SECTION A – LONGSECTION  
SCALE: H 1:250,V 1:50. DATUM: 2.000

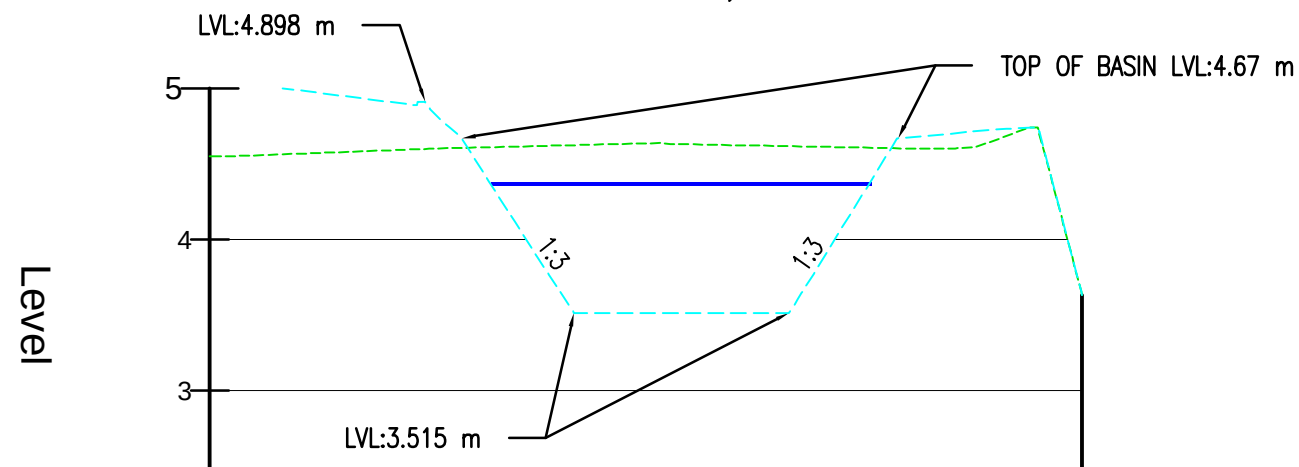


| CHAINAGE        | 00.000 | 05.000 | 10.000 | 15.000 | 20.000 | 25.000 | 28.849 |
|-----------------|--------|--------|--------|--------|--------|--------|--------|
| EXISTING LEVELS | 4.548  | 4.583  | 4.614  | 4.637  | 4.614  | 4.607  | 3.631  |
| PROPOSED LEVELS | 5.118  | 4.934  | 4.143  | 3.515  | 3.785  | 4.709  | 3.631  |

SECTION C – LONGSECTION  
SCALE: H 1:250,V 1:50. DATUM: 2.000

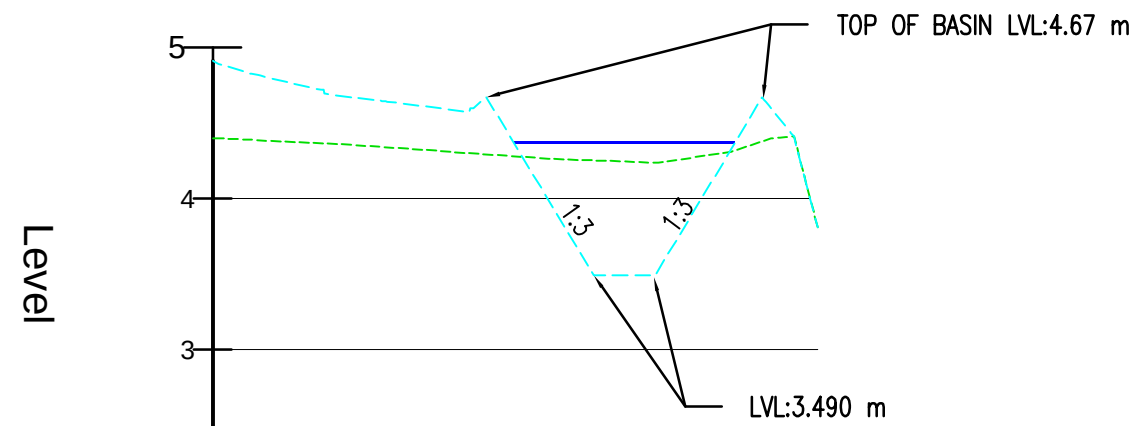

| CHAINAGE        | 00.000 | 05.000 | 10.000 | 15.000 | 20.000 |
|-----------------|--------|--------|--------|--------|--------|
| EXISTING LEVELS | 4.398  | 4.349  | 4.279  | 4.244  | 3.809  |
| PROPOSED LEVELS | 4.910  | 4.660  | 4.353  | 3.616  | 3.809  |

SECTION B – LONGSECTION  
SCALE: H 1:250,V 1:50. DATUM: 2.000

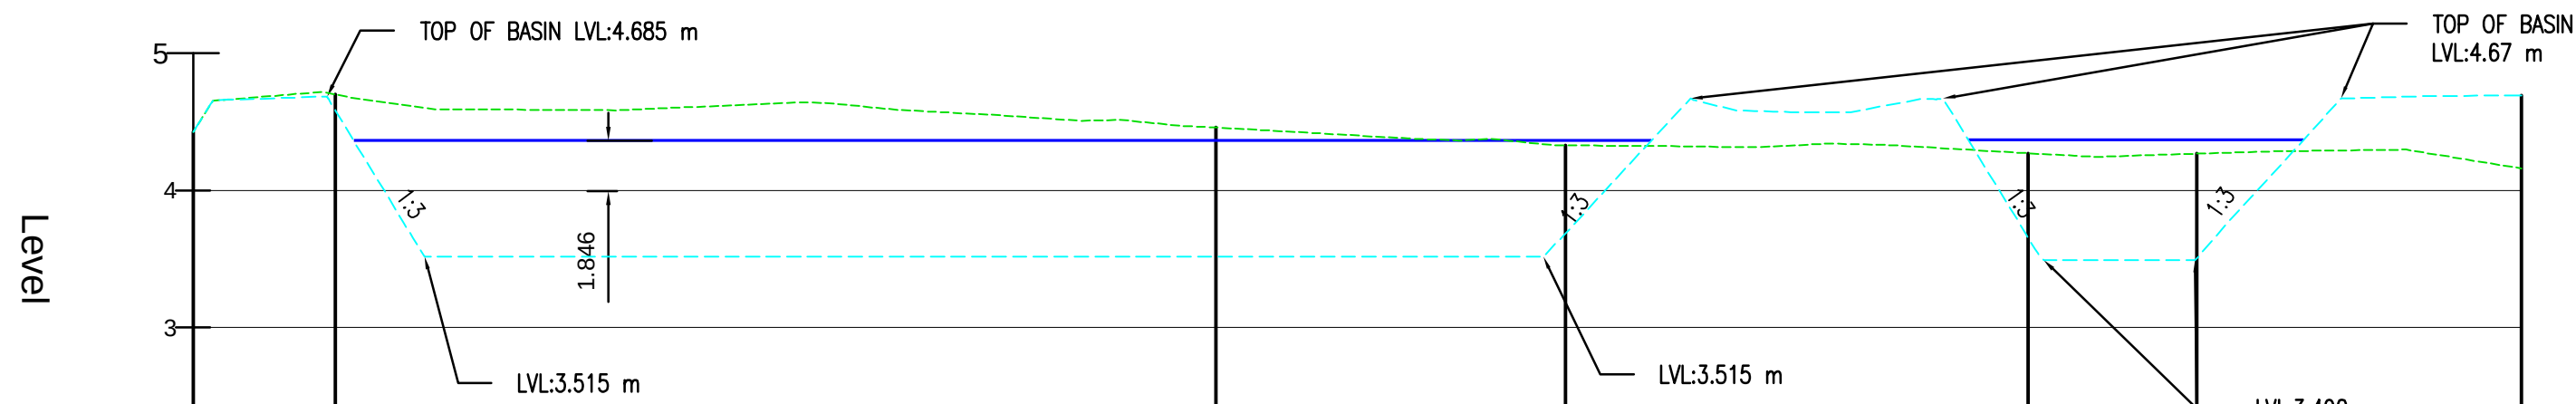

| CHAINAGE        | 00.000 | 05.000 | 10.000 | 15.000 | 20.000 | 25.000 | 30.000 | 35.000 | 40.000 | 45.000 | 50.000 | 55.000 | 60.000 | 65.000 | 70.000 | 75.000 | 80.000 | 85.000 |
|-----------------|--------|--------|--------|--------|--------|--------|--------|--------|--------|--------|--------|--------|--------|--------|--------|--------|--------|--------|
| EXISTING LEVELS | 4.424  | 4.709  | 4.591  | 4.587  | 4.624  | 4.602  | 4.541  | 4.492  | 4.429  | 4.374  | 4.329  | 4.320  | 4.340  | 4.294  | 4.248  | 4.279  | 4.296  | 4.160  |
| PROPOSED LEVELS | 4.424  | 4.647  | 3.515  | 3.515  | 3.515  | 3.515  | 3.515  | 3.515  | 3.515  | 3.561  | 3.664  | 4.646  | 4.570  | 4.306  | 3.490  | 3.920  | 4.679  | 4.694  |

DO NOT SCALE

NOTES:

- ALL DIMENSIONS ARE IN METRES UNLESS OTHERWISE STATED.
- REFER TO WSP 500 SERIES DRAWINGS FOR ADDITIONAL INFORMATION.
- REFER TO 1643-WSP-XXX-NBL-DR-C-0512 FOR GEOCELLULAR BASIN DETAILS.
- PROPOSED TOP OF BASIN IS 4.670mAOD

KEY

- EXISTING GROUND
- PROPOSED GROUND
- WATER LEVEL – 1 IN 100 + 40%CC
- LVL: 4.366m

| REV | DATE       | BY  | DESCRIPTION               | CHK | APP |
|-----|------------|-----|---------------------------|-----|-----|
| P05 | 16/11/2020 | SB  | BASIN LEVELS ADDED        | HT  | RT  |
| P04 | 29/10/2020 | HT  | BASIN LEVELS ADDED        | HT  | RT  |
| P03 | 26/10/2020 | HT  | SECTIONS DRAFTING UPDATED | HT  | RT  |
| P02 | 19/10/2020 | MLE | SECTION C ADDED           | HT  | RT  |
| P01 | 05/10/2020 | SB  | FIRST ISSUE               | HT  | RT  |

DRAWING STATUS: S2 - FOR INFORMATION



Mountbatten House, Basing View, Basingstoke, RG21 4HJ, UK  
T+ 44 (0) 1256 318 800, F+ 44 (0) 1256 318 700  
wsp.com

|                              |           |                   |              |
|------------------------------|-----------|-------------------|--------------|
| CLIENT:                      |           | BELLWAY HOMES LTD |              |
| ARCHITECT:                   |           |                   |              |
| OSP ARCHITECTURE             |           |                   |              |
| SITE/PROJECT:                |           |                   |              |
| NEW BARN LANE, NORTH BERSTED |           |                   |              |
| TITLE:                       |           |                   |              |
| BASINS SECTIONS              |           |                   |              |
| SCALE @ A1:                  |           | CHECKED:          | APPROVED:    |
| 1:250                        |           | RT                | RT           |
| PROJECT NO:                  | DESIGNED: | DRAWN:            | DATE:        |
| 70061643                     | SB        | SB                | September 20 |
| DRAWING No:                  |           |                   | REV:         |
| 1643-WSP-XXX-NBL-DR-C-0518   |           |                   | P05          |
| © WSP UK Ltd                 |           |                   |              |