

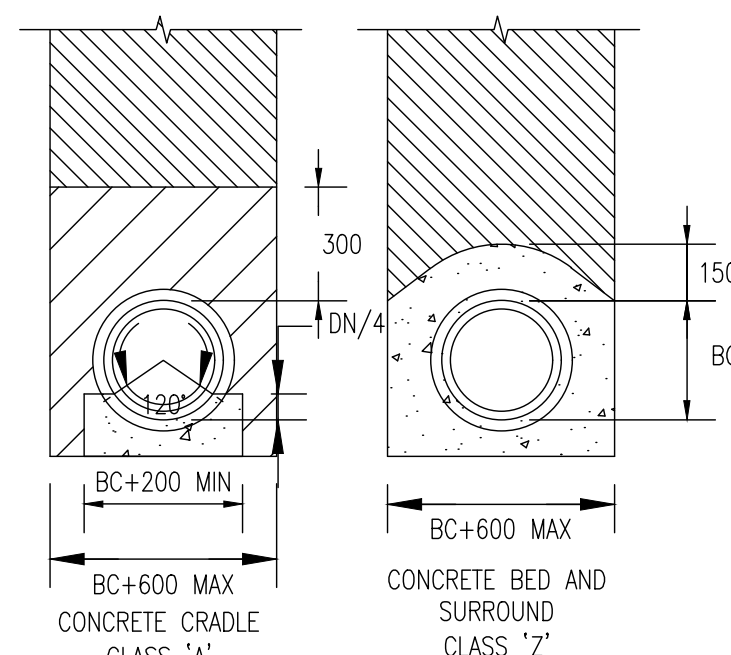
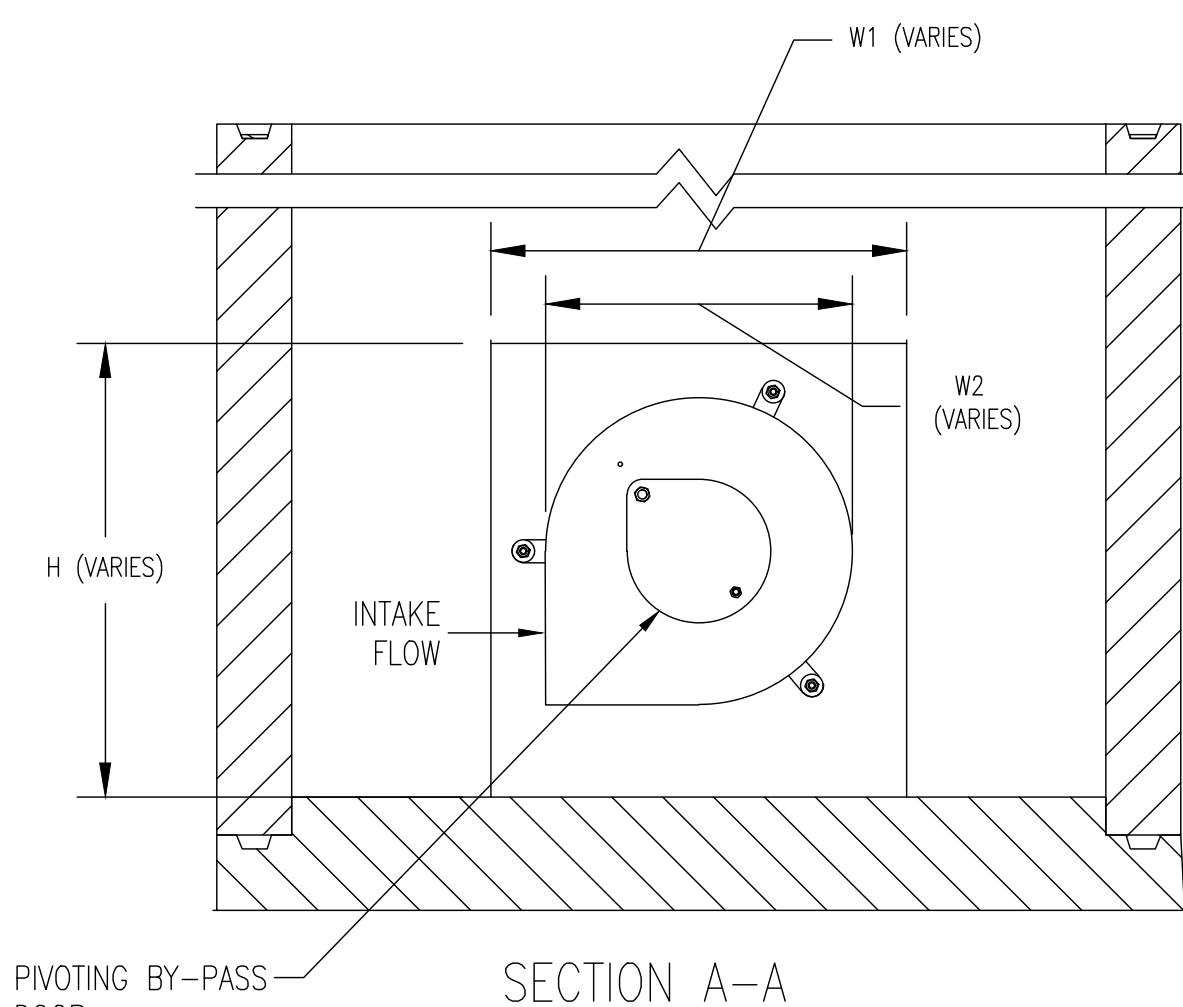


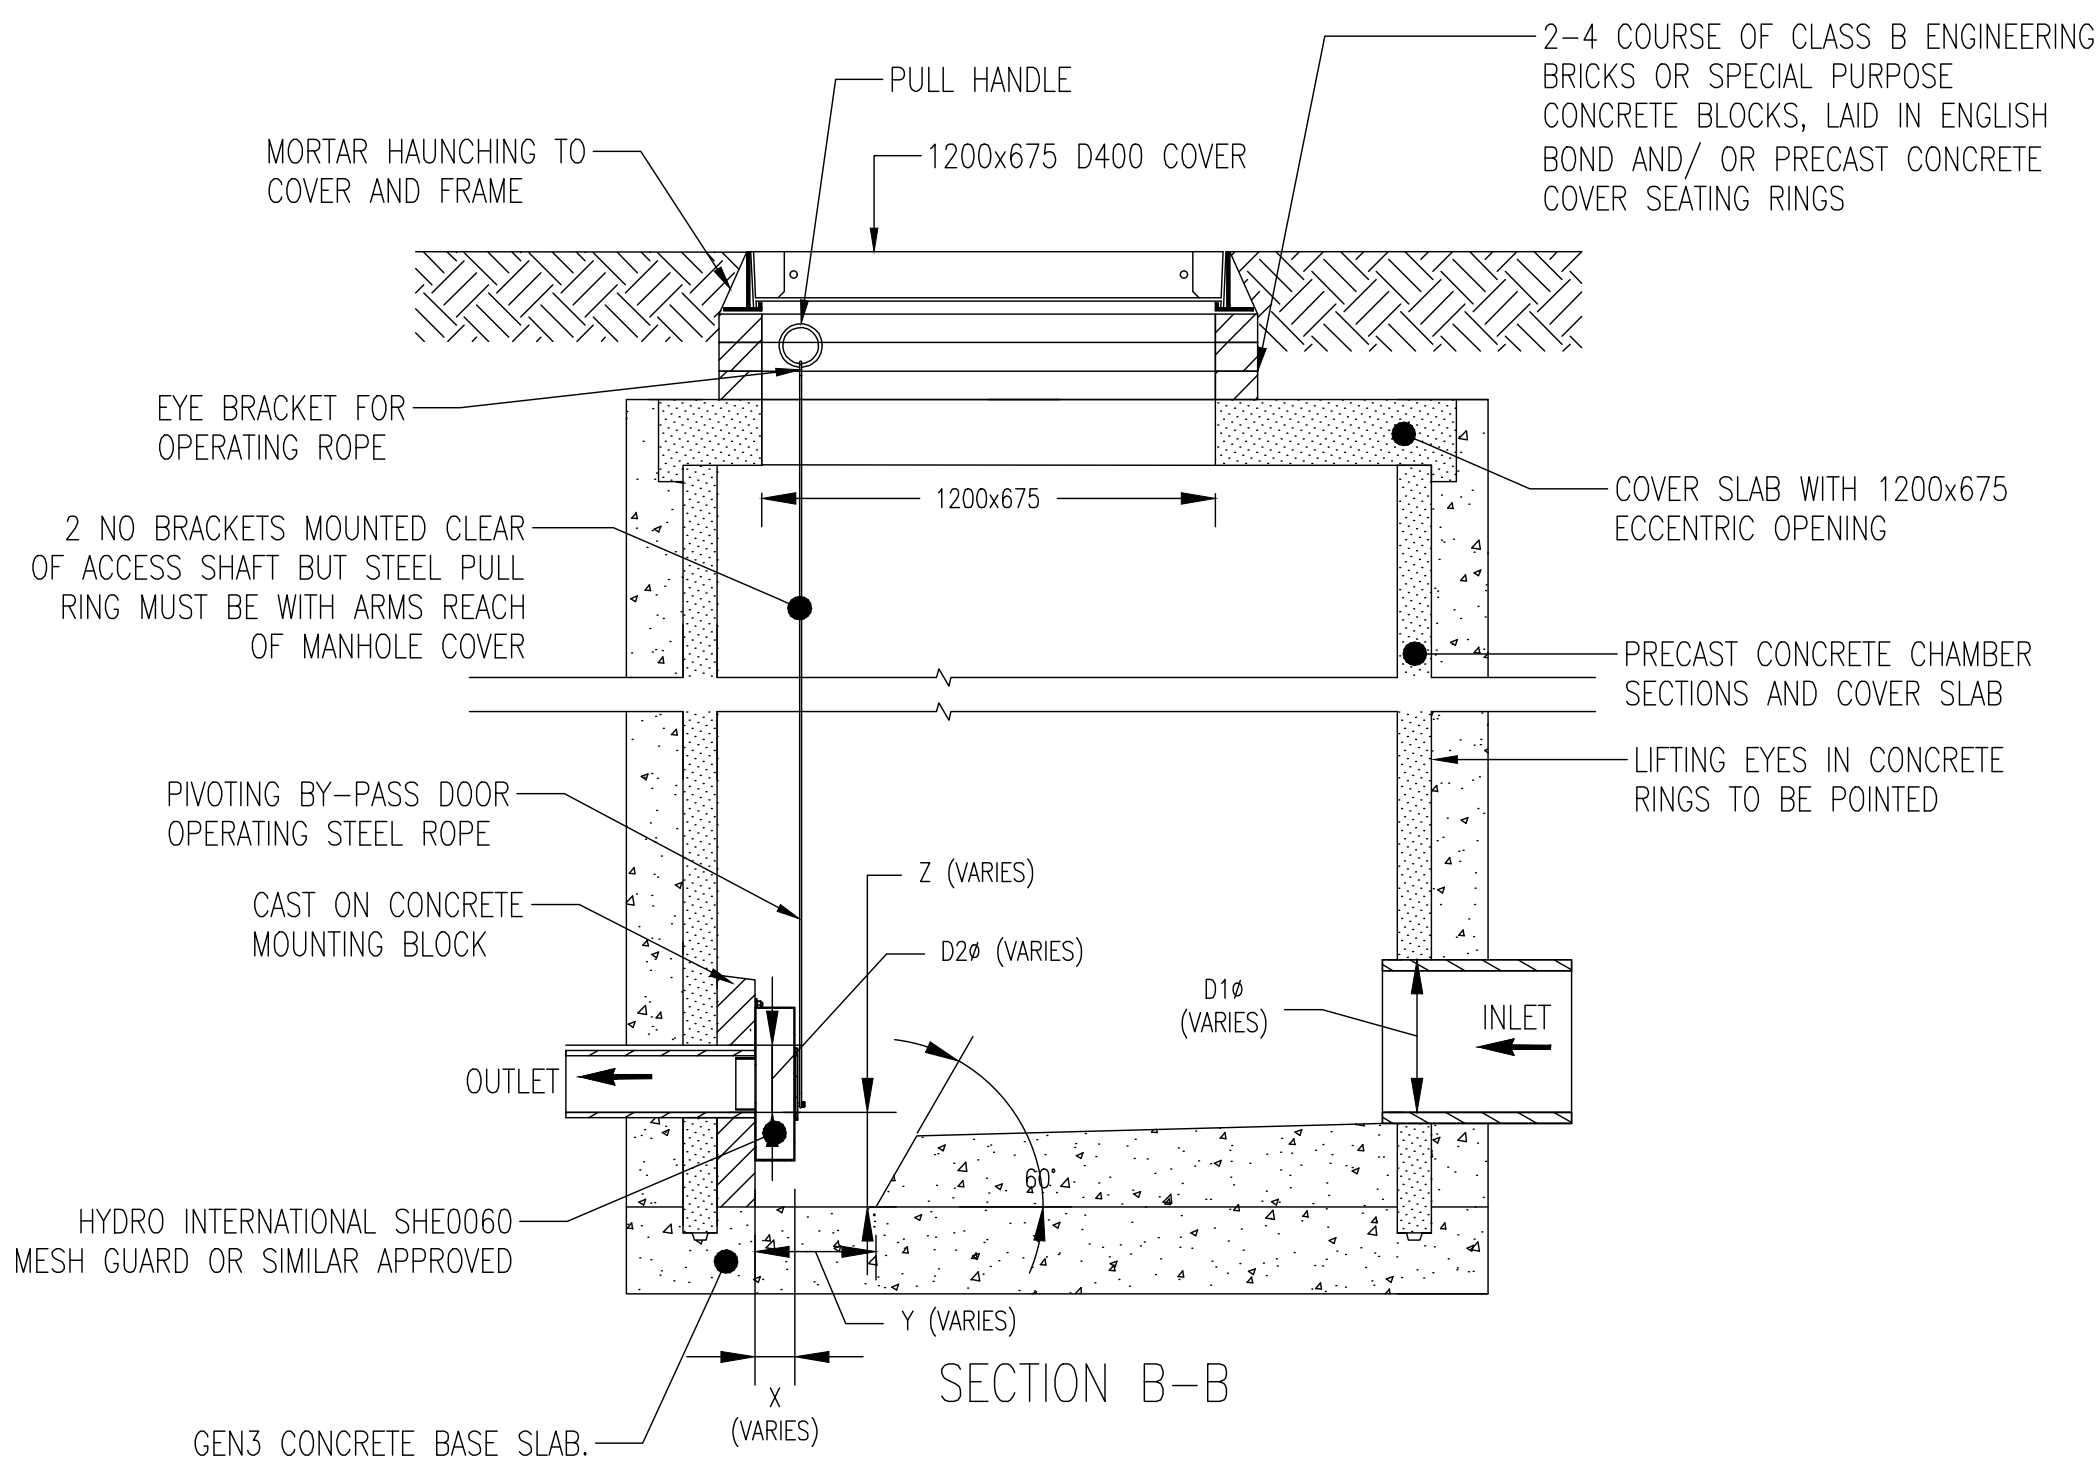

OUTFALL NO.	UNIT REFERENCE	INVERT LEVEL(m)	PIPE IN DIAMETER(mm)	PIPE OUT DIAMETER(mm)
TANK 1	MD-SHE-0047-1100-1200-1100	2.855	600	600
TANK 4	MD-SHE-0047-1100-1200-1100	2.800	300	300
BASIN 1	MD-SHE-0064-1800-0950-1800	3.478	150	150

C07	30/11/2020	HT	UPDATED TANK LEVEL	HT	HT
C06	24/11/2020	HT	UPDATED HYDROBRAKE INVERT LEVEL	HT	
C05	10/11/2020	HT	HYDROBRAKE DETAILS UPDATED	HT	HT
C04	20/10/2020	SB	MINOR AMENDED	HT	HT
C03	19/10/2020	SB	TABLE ADDED	HT	HT
C02	01/09/2020	BCA	KEY UPDATED FOLLOWING CLIENT COMMENTS	HT	HT
C01	31/08/2020	BCA	ISSUED FOR CONSTRUCTION	HT	HT
P01	17/01/2020	BT	FIRST ISSUE	N/A	
REV	DATE	BY	DESCRIPTION	CHK	APP

DRAWING STATUS: A - FIT FOR CONSTRUCTION

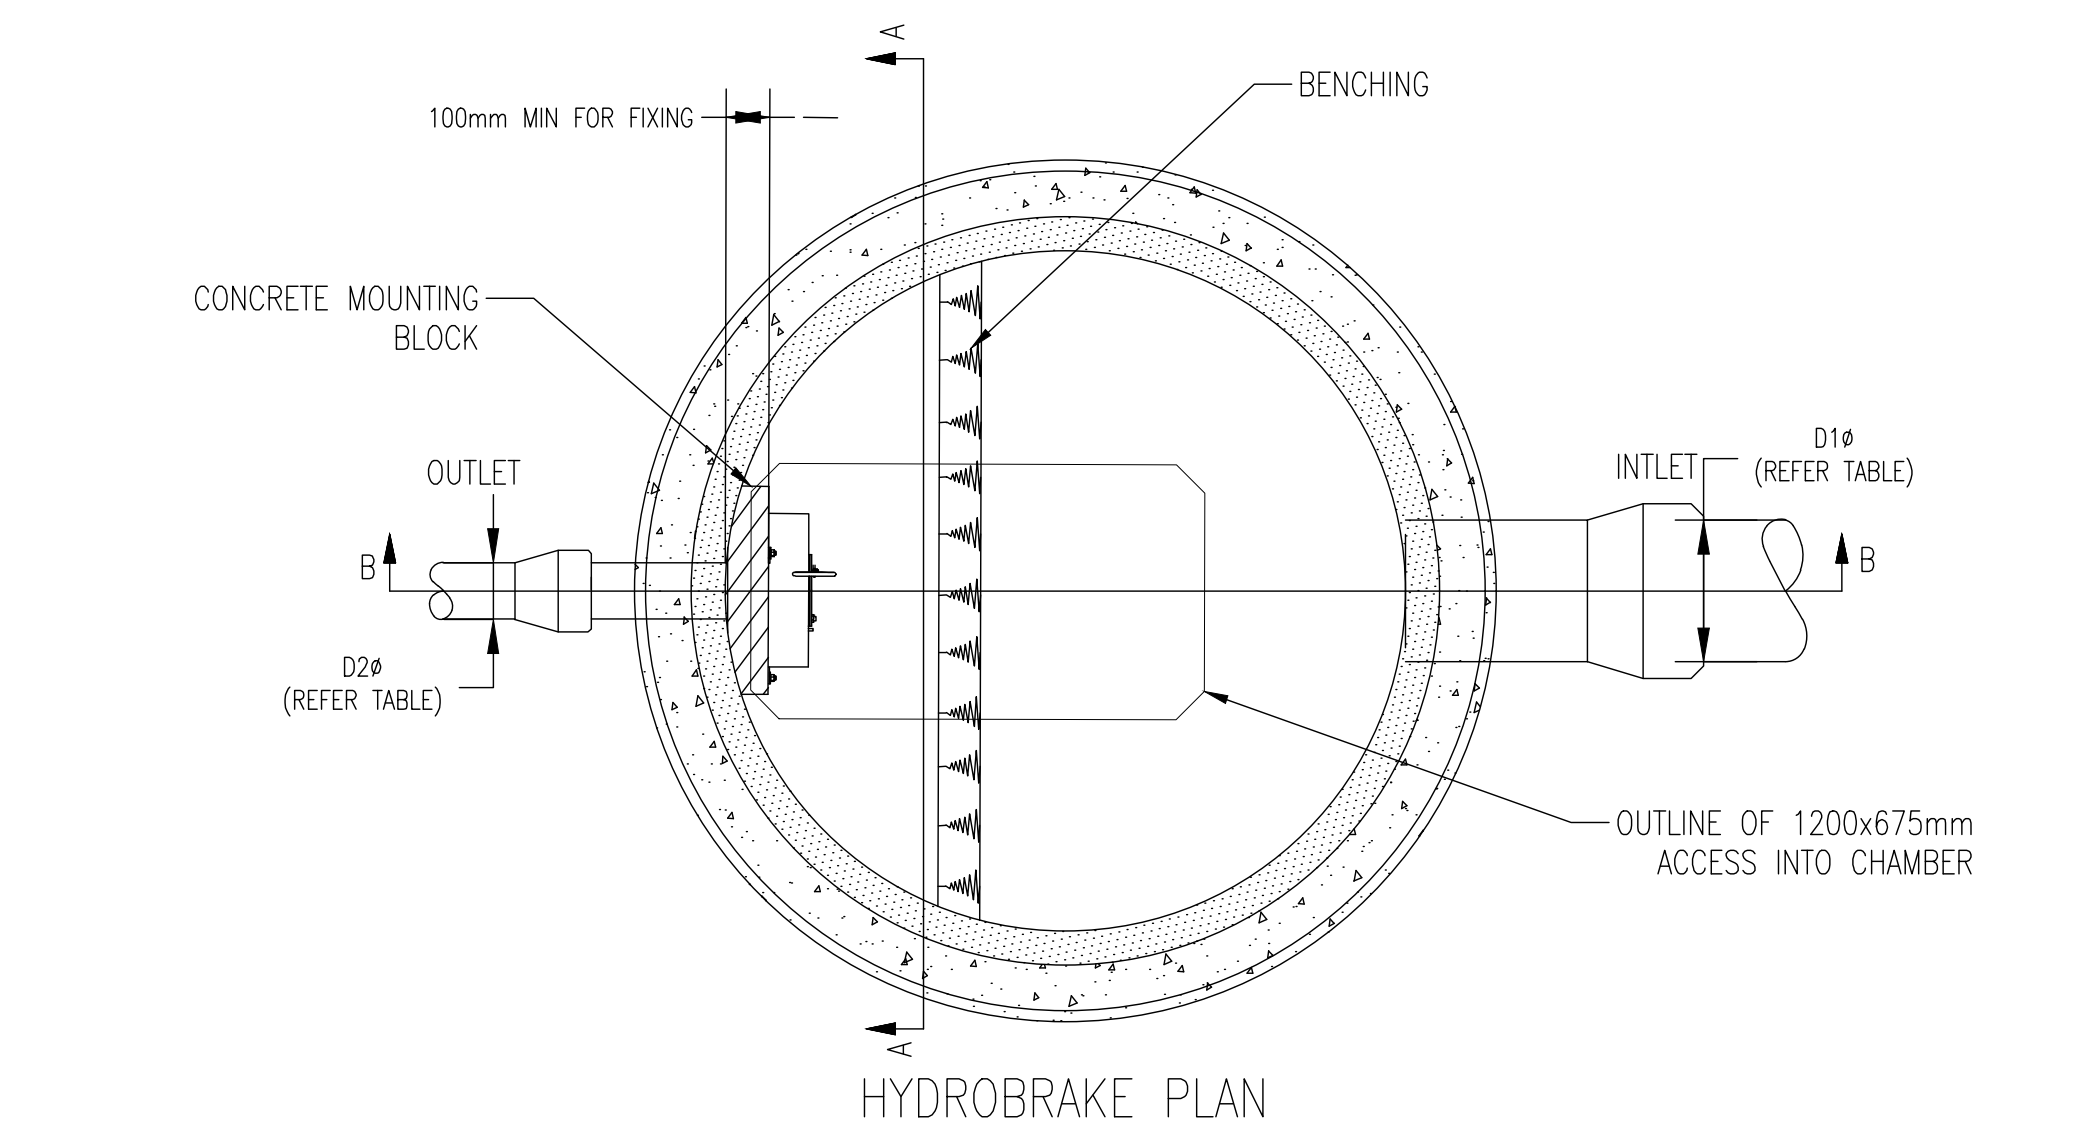

Mountbatten House, Basing View, Basingstoke, RG21 4HJ, UK
T+ 44 (0) 1256 318 800, F+ 44 (0) 1256 318 700
wsp.com

CLIENT: **BELLWAY HOMES LTD**

ARCHITECT: OSP ARCHITECTURE

SITE/PROJECT:

NEW BARN LANE, NORTH BERSTED

TITLE:

DRAINAGE STANDARD DETAILS

SHEET 3 OF 3

SCALE @ A1:	CHECKED:	APPROVED:
NTS	MM	RT

PROJECT NO:	DESIGNED:	DRAWN:	DATE:
70061643	YG	BT	January 20

DRAWING No:	REV:
1643-WSP-XXX-NBL-DR-C-0510	C07

© WSP UK Ltd