


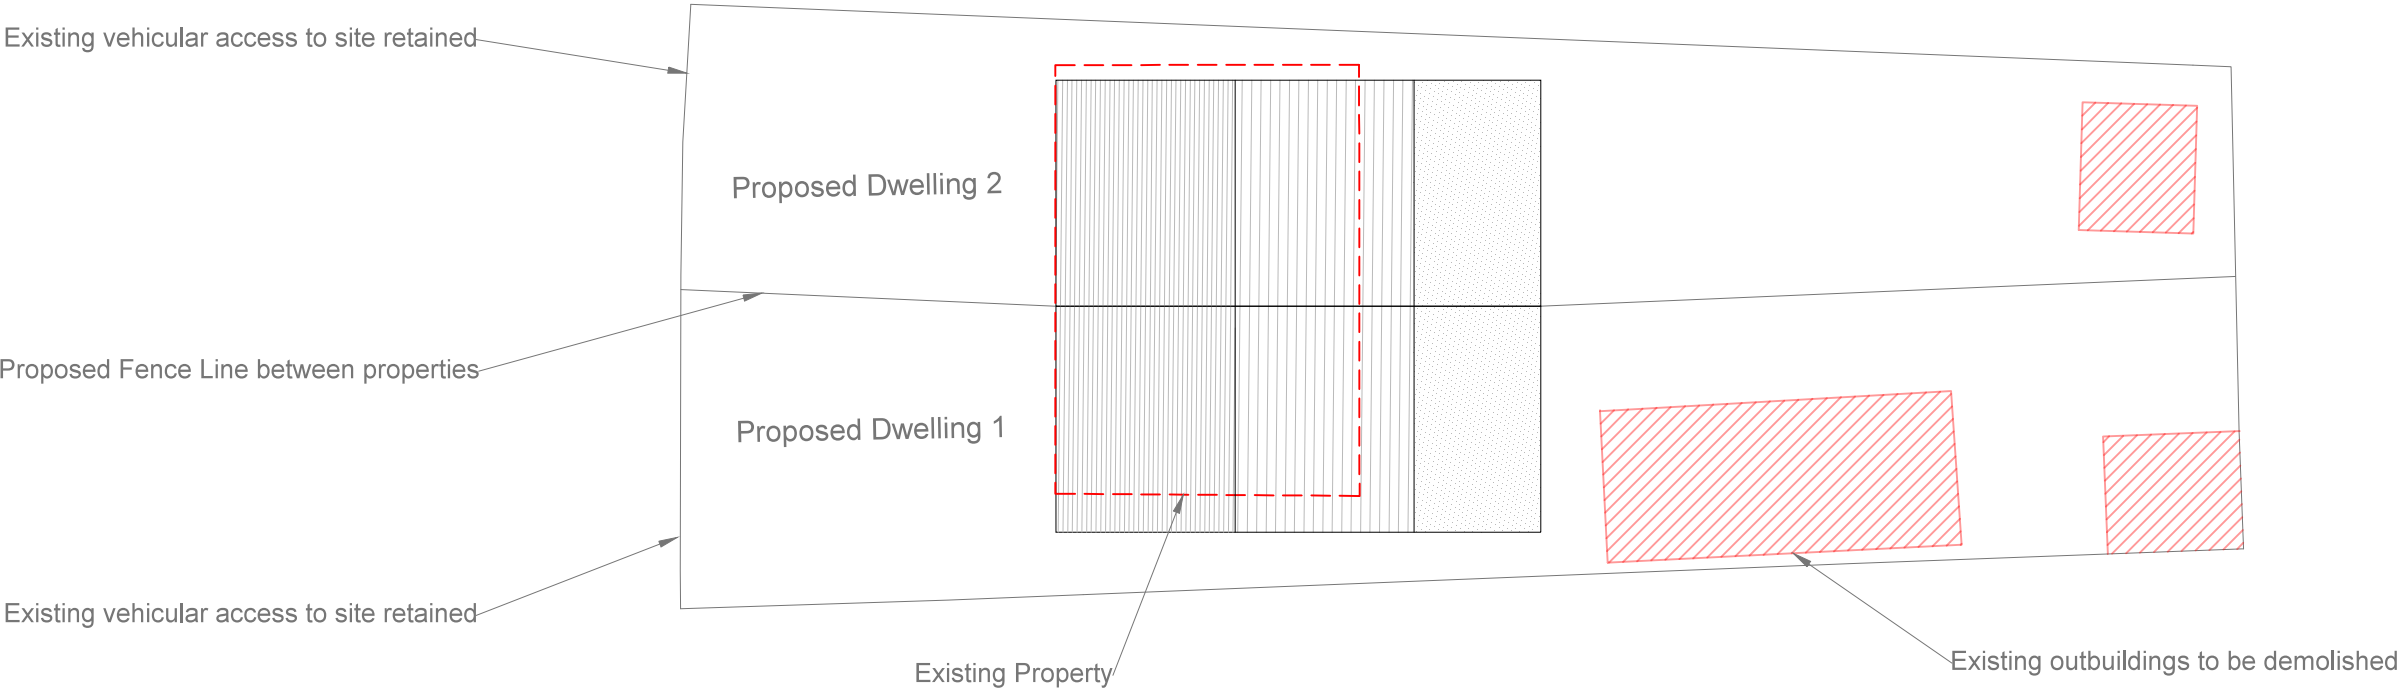

PROPOSED SITE LAYOUT PLAN 1:200 @ A3

© jbarchitecture, all rights reserved.
Use figured dimensions only.
All dimensions are to be checked on site before
any work is carried out. Please contact the
Architect immediately regarding any
discrepancies discovered on site.

Rev.	Notes	Date
 JB ARCHITECTURE The Bricks, Manor Farm Barns Chichester, West Sussex, PO20 7PL T: 01243 785342 E: admin@jbarch.co.uk W: www.jbarch.co.uk		
Project 280 Chichester Road Bognor Regis PO21 5AX		
Drawing Proposed Site Layout Plan		
Drawn By CD		Scale As shown
Date Jul 2021		Revision
Drawing No. 10010-OA-03		