


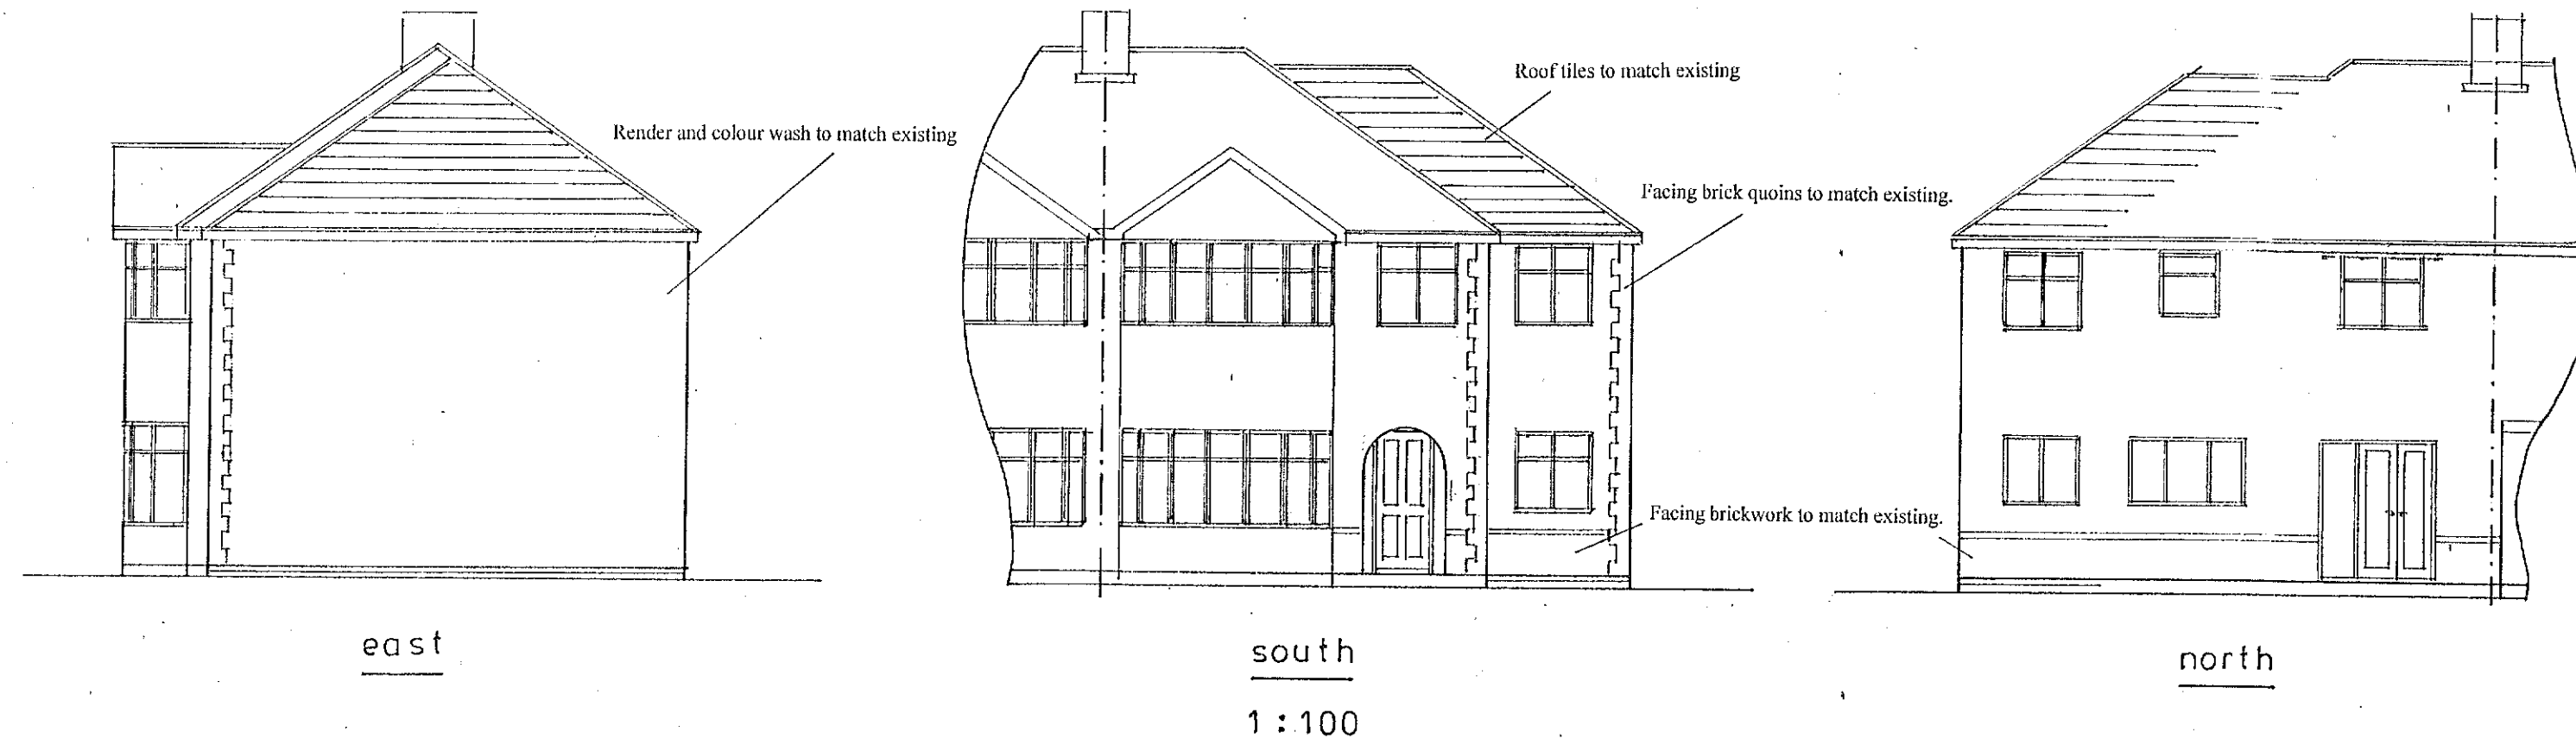

sheet 2 of 3

Proposed

PROPOSED TWO STOREY EXTENSION AT 61, NEWTOWN AVE., BOGNOR REGIS
FOR MR. & MRS. R. HUTCHINGS.

Bryan Butcher
Rainbow Cottage
Nyetimber Lane PO21 3JX
Bognor Regis
01243 266871
07973 233442
bryan.butcher@btinternet.com
www.bryanbutcher.com