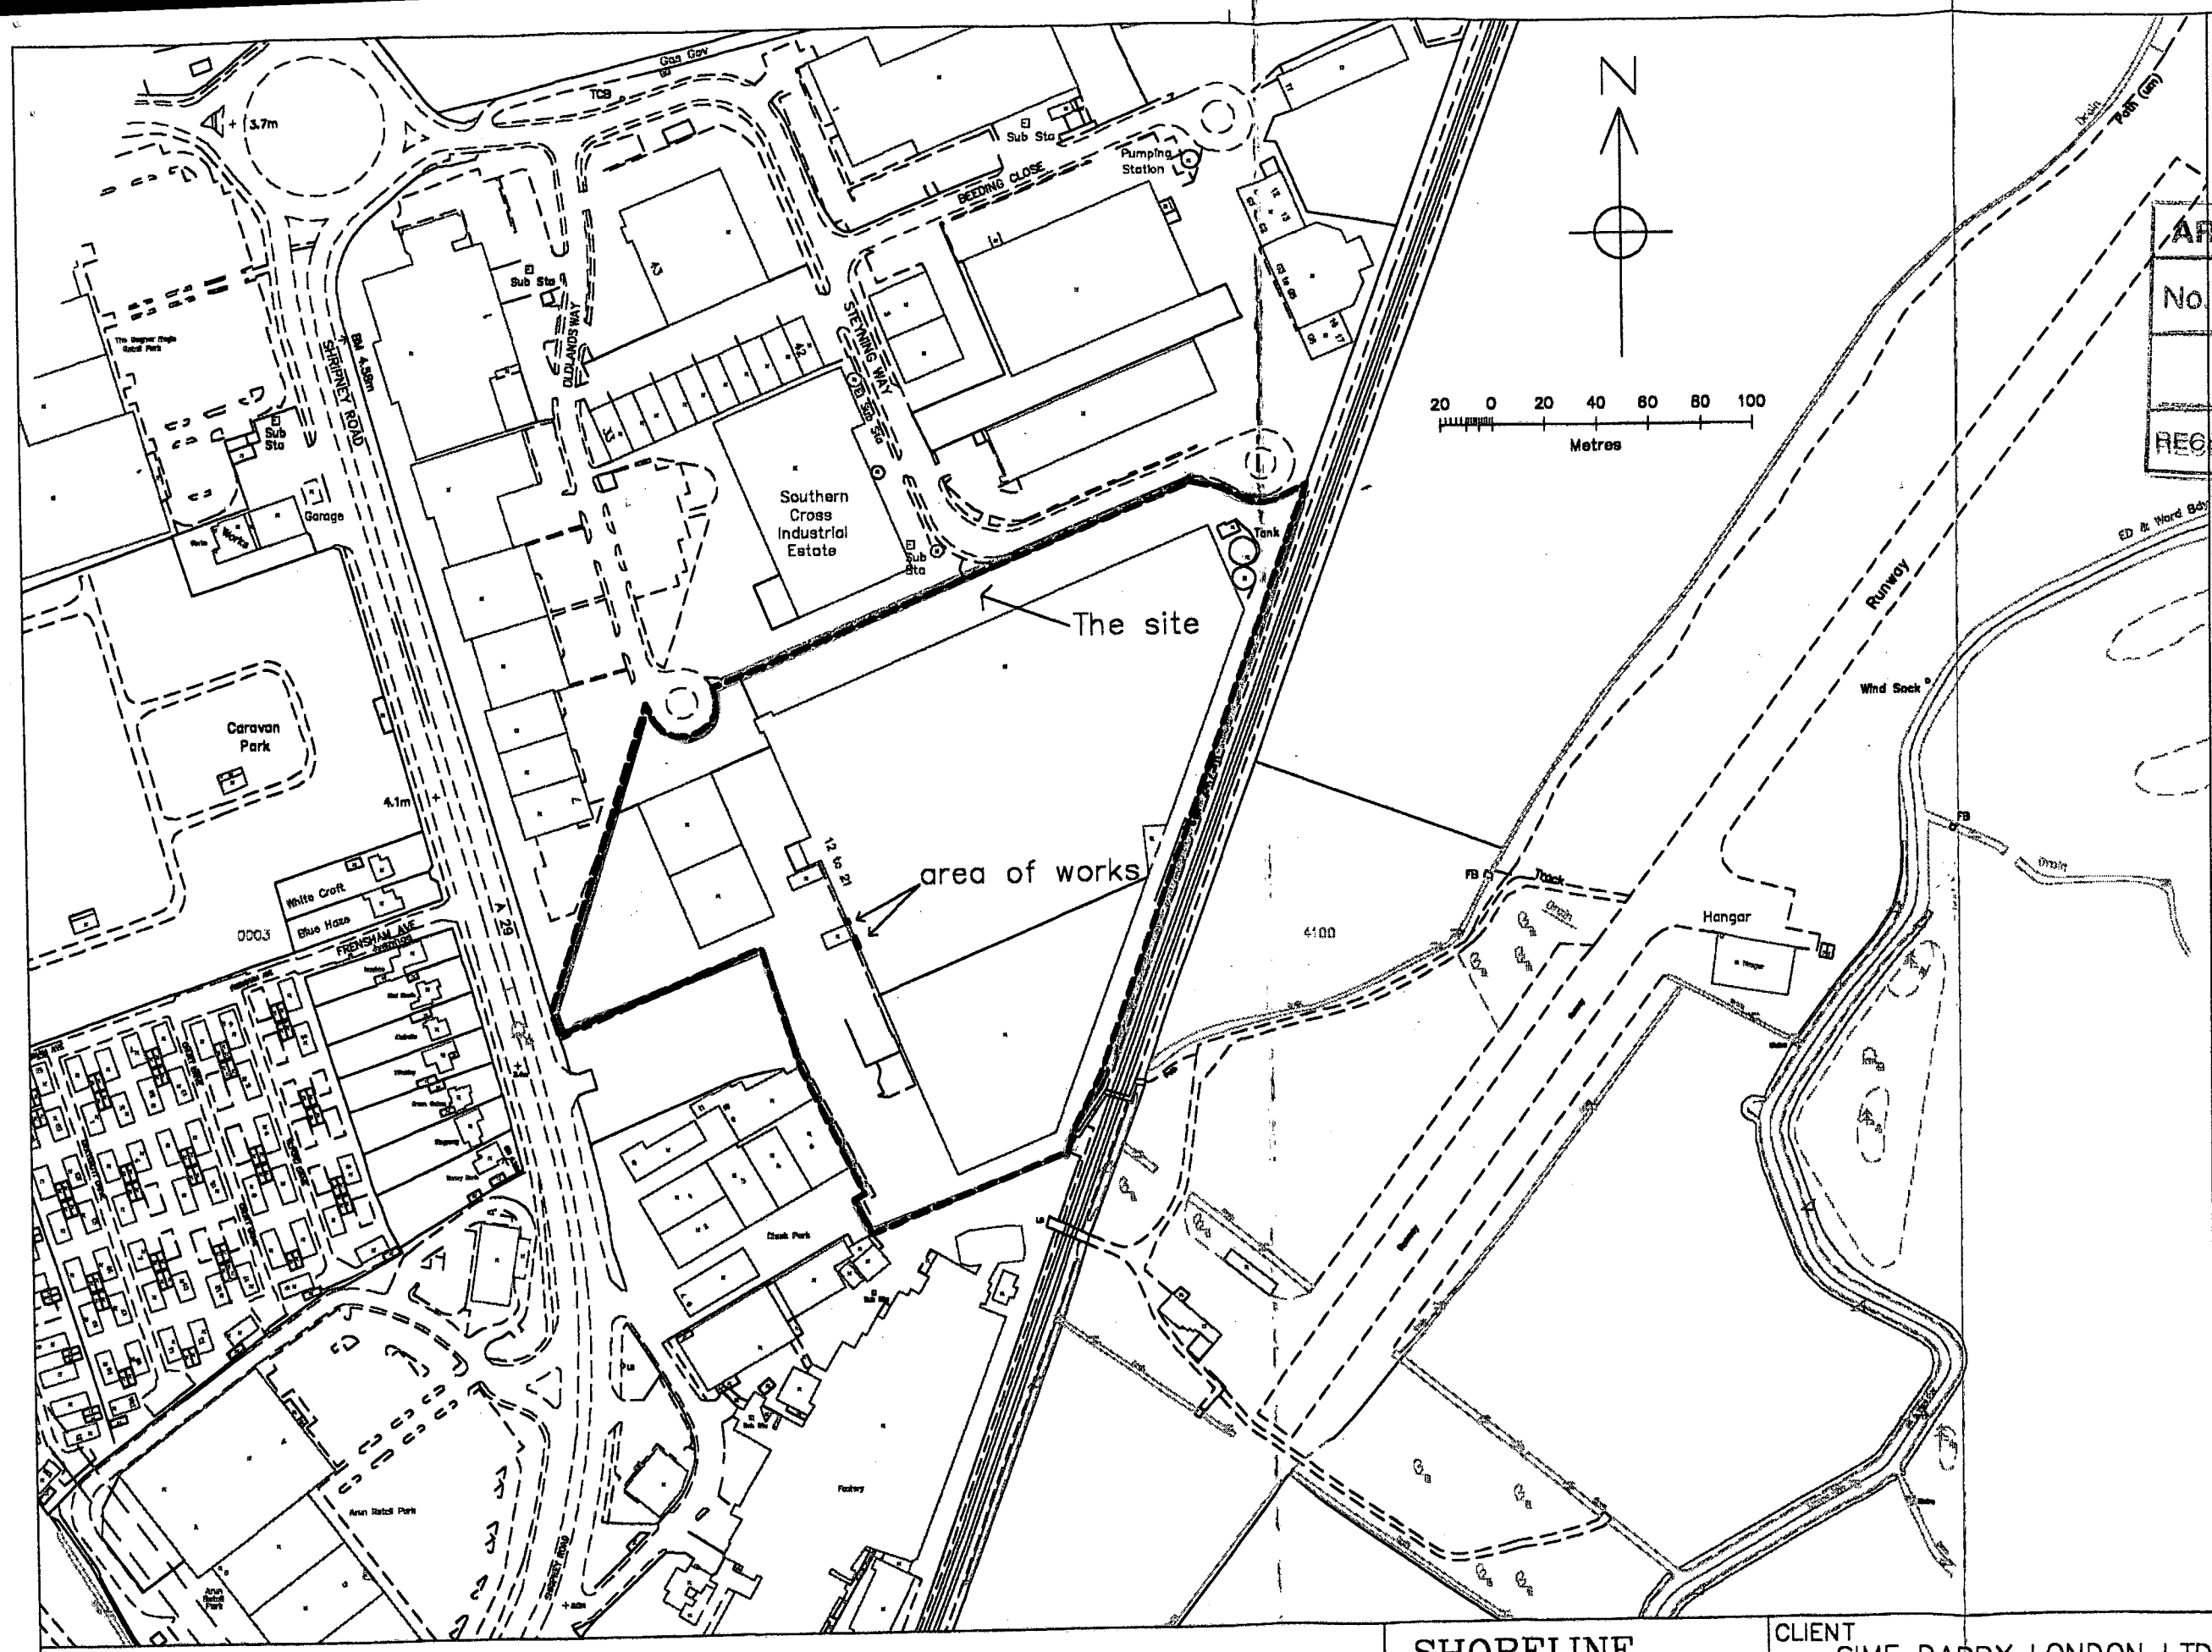

NOTES

ARUN DISTRICT COUNCIL
No. BE/129/06
RECEIVED 18/12/06

REVISIONS	SHORELINE STRUCTURAL SERVICES LIMITED	CLIENT SIME DARBY LONDON LTD	DRG No. 1258.ND.200
		PROJECT ADDITIONAL DOORS W ELEV	REVISION
DO NOT SCALE FROM THIS DRAWING USE DIMENSIONS GIVEN ONLY		DRAWING TITLE LOCATION PLAN	DATE nov 06 / SCALE 1:2500

ARUN DISTRICT COUNCIL:BE/129/06/ 18/12/20