ARUN DISTRICT COUNCIL
No. BE/129/06
RECEIVED 18/12/06

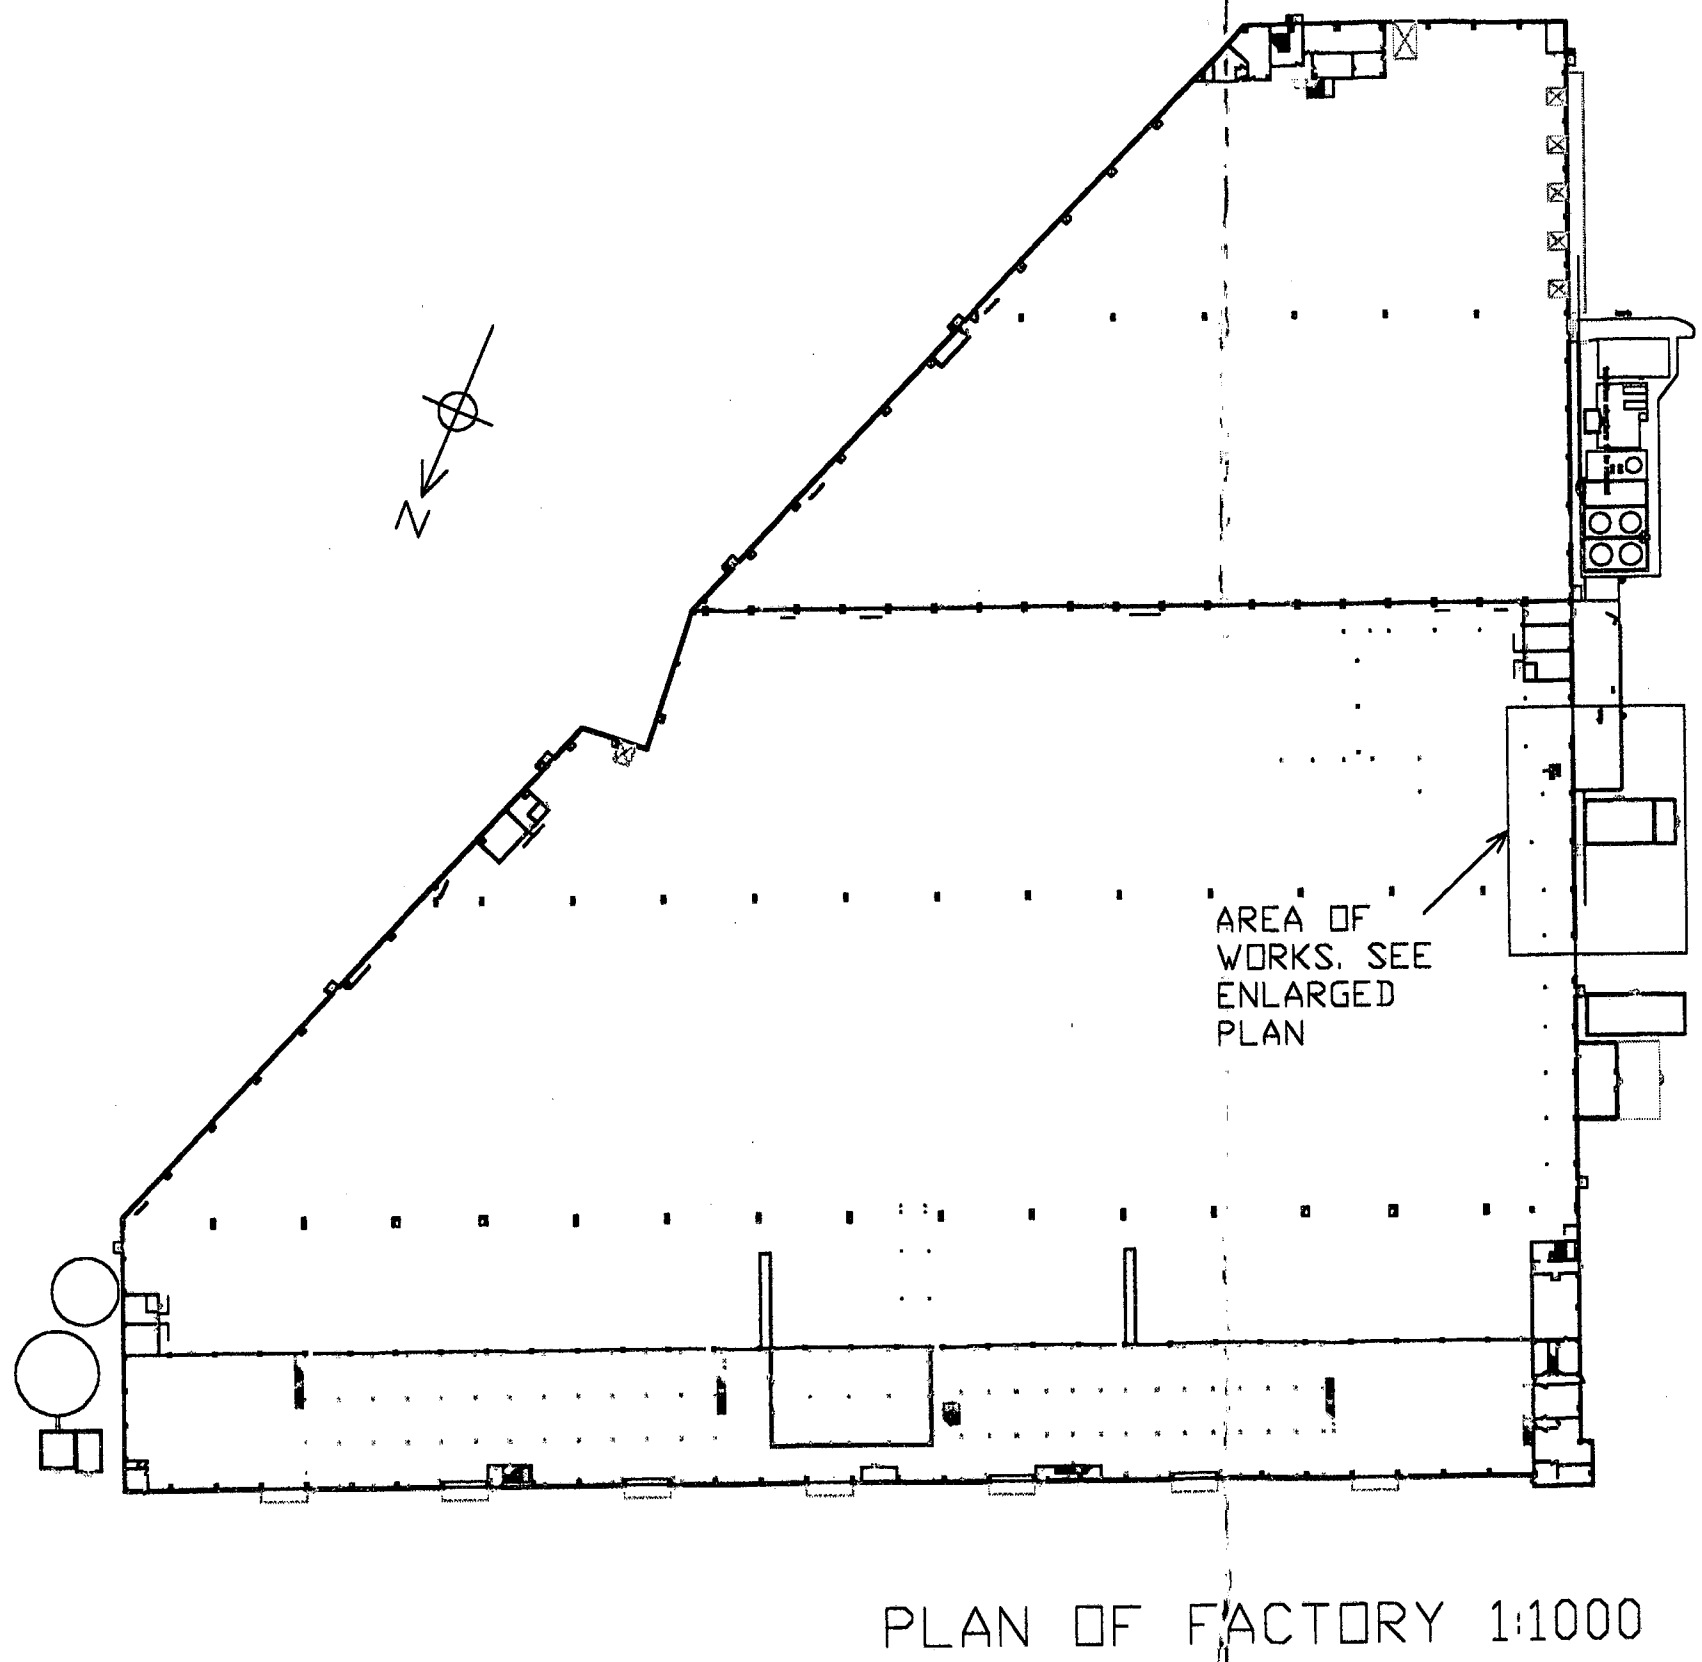

PLAN OF FACTORY 1:1000

REVISIONS

DO NOT SCALE FROM THIS DRAWING USE DIMENSIONS GIVEN ONLY

SHORELINE STRUCTURAL SERVICES LIMITED

CLIENT: SIME DARBY LONDON LTD

PROJECT: ADDITIONAL DOORS W ELEV

DRAWING TITLE: FACTORY PLAN

DRG No. 1258.ND.203

REVISION

DATE: NOV 06

SCALE: 1:1000

ARUN DISTRICT COUNCIL:BE/129/06/ 18/12/2006