ARUN DISTRICT COUNCIL
No. BE 129 06
RECEIVED 18/12/06

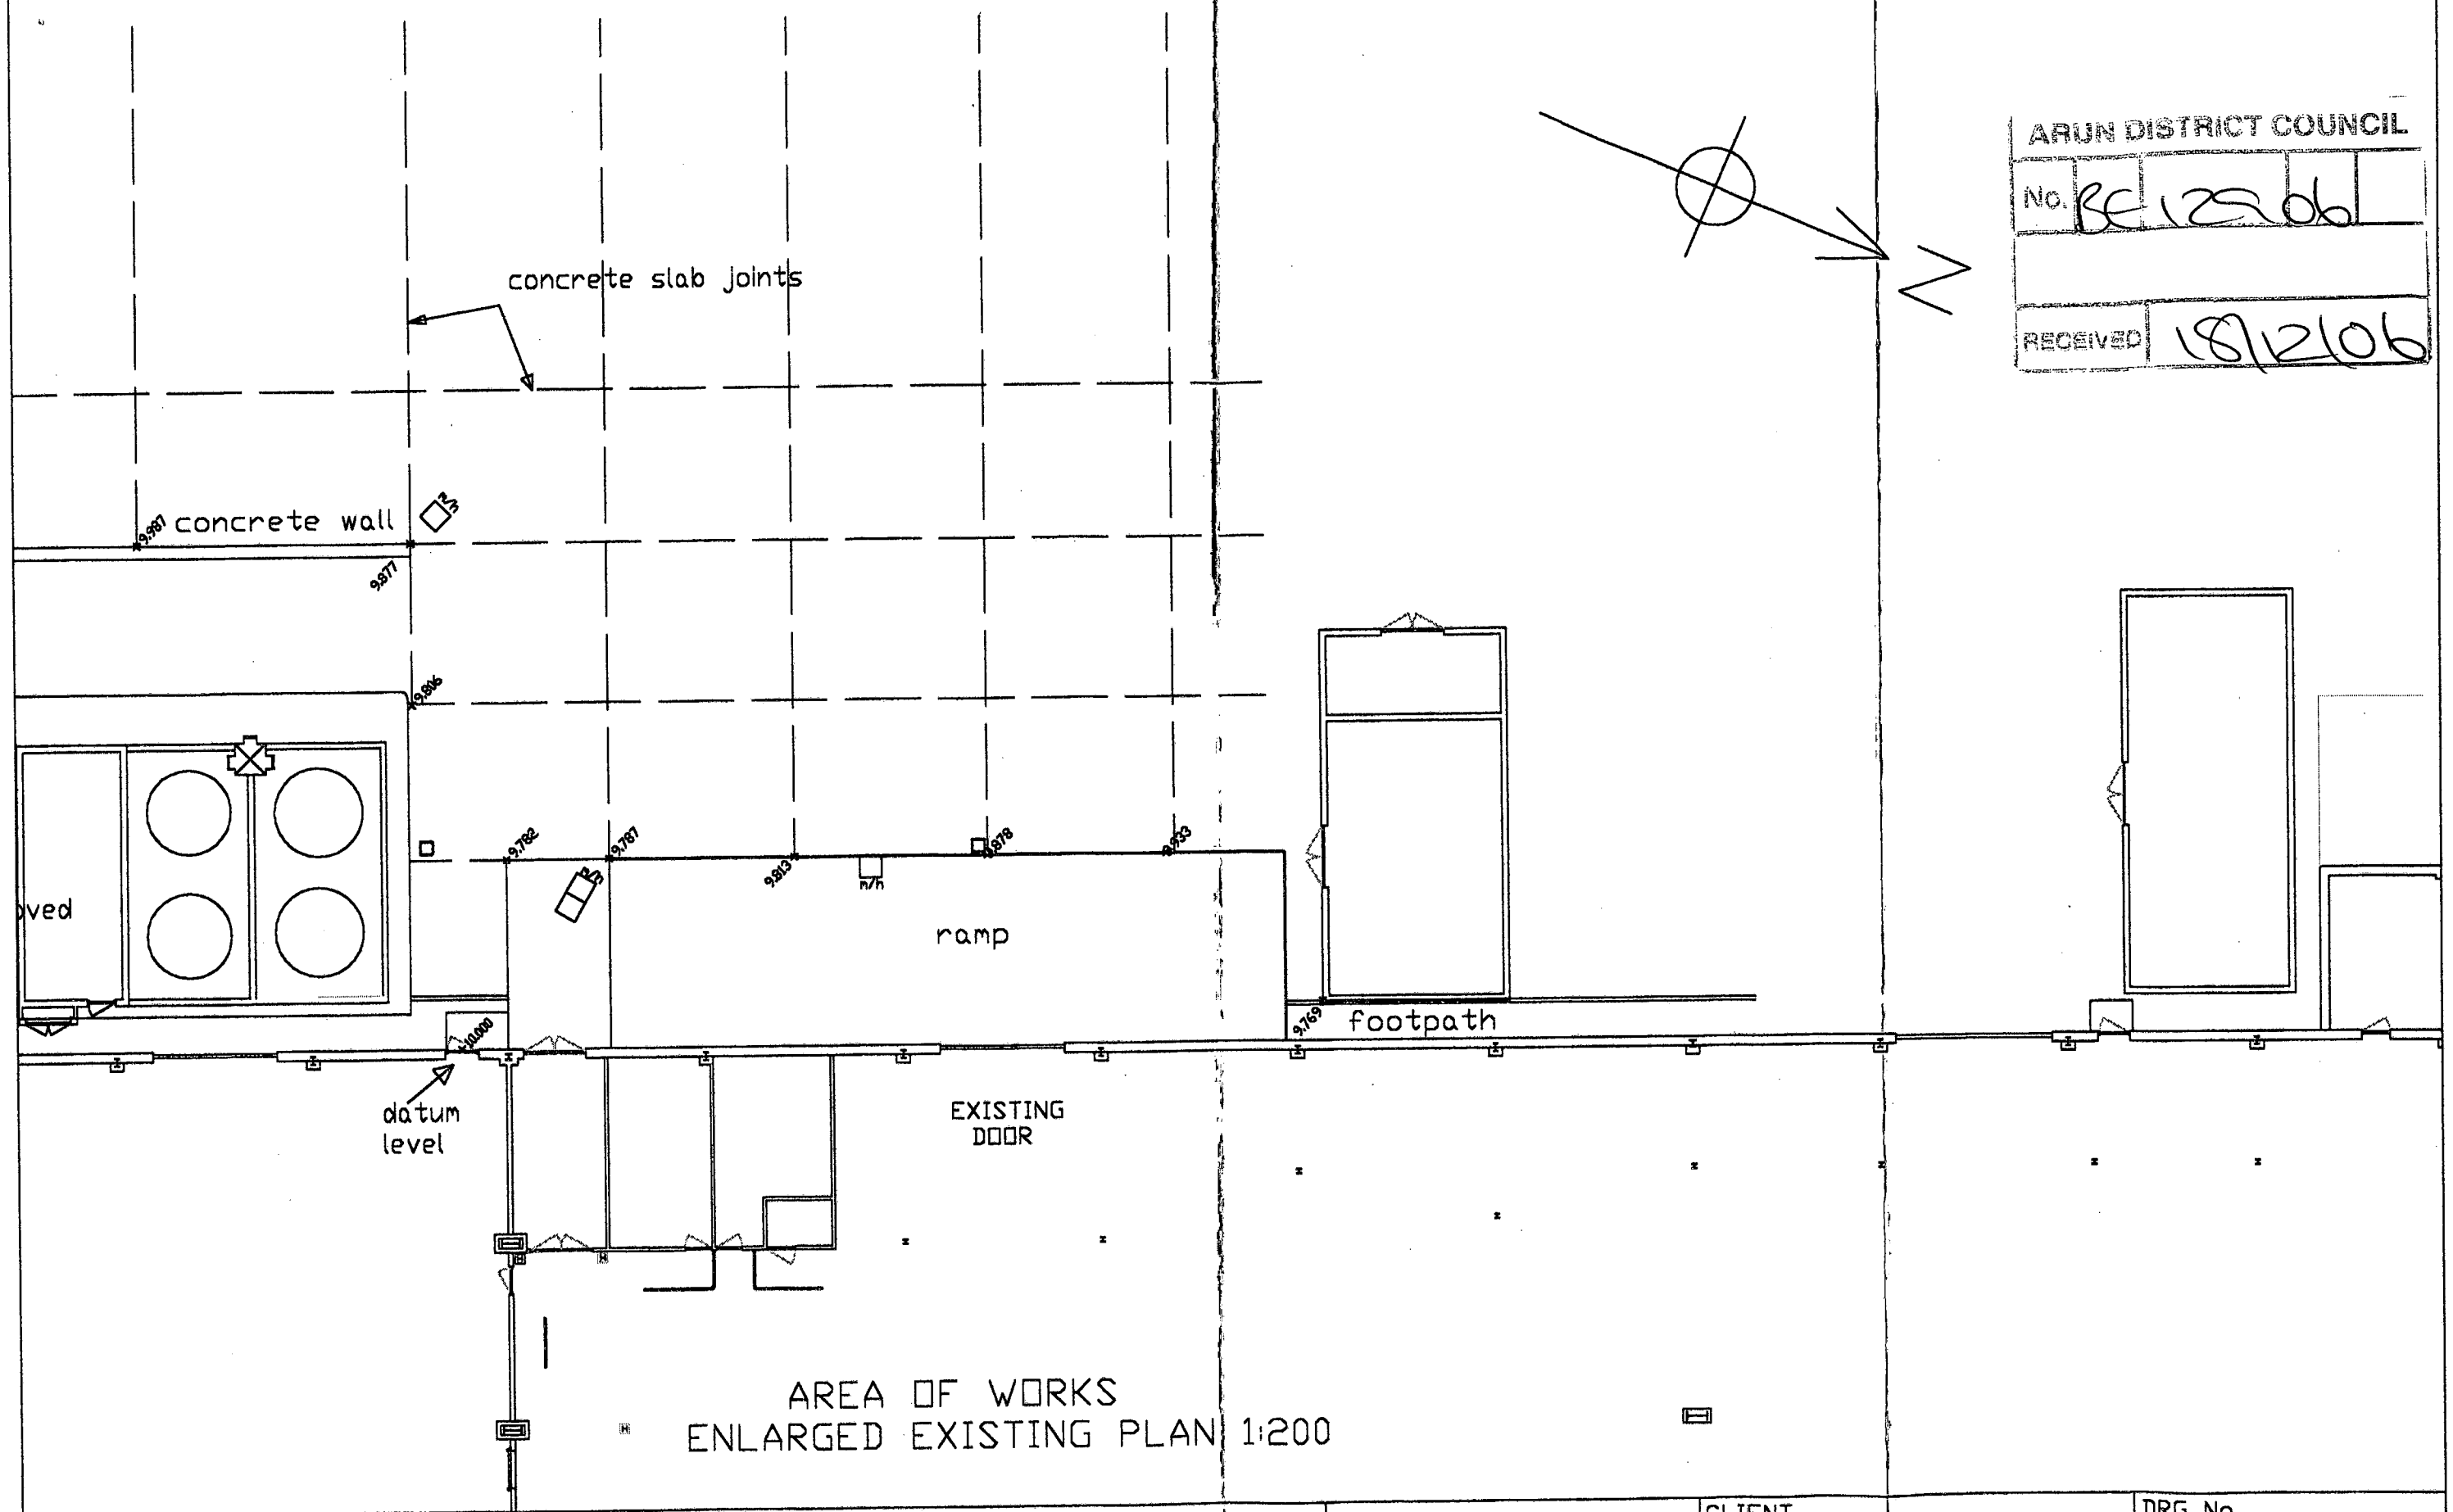

AREA OF WORKS
ENLARGED EXISTING PLAN 1:200

REVISIONS	SHORELINE STRUCTURAL SERVICES LIMITED	CLIENT SIME DARBY LONDON LTD	DRG No. 1258.ND.204
		PROJECT ADDITIONAL DOORS W ELEV	REVISION
DO NOT SCALE FROM THIS DRAWING USE DIMENSIONS GIVEN ONLY		DRAWING TITLE EXISTING PLAN	DATE NOV 06 / SCALE 1:200

ARUN DISTRICT COUNCIL:BE/129/06/ 18/12/200