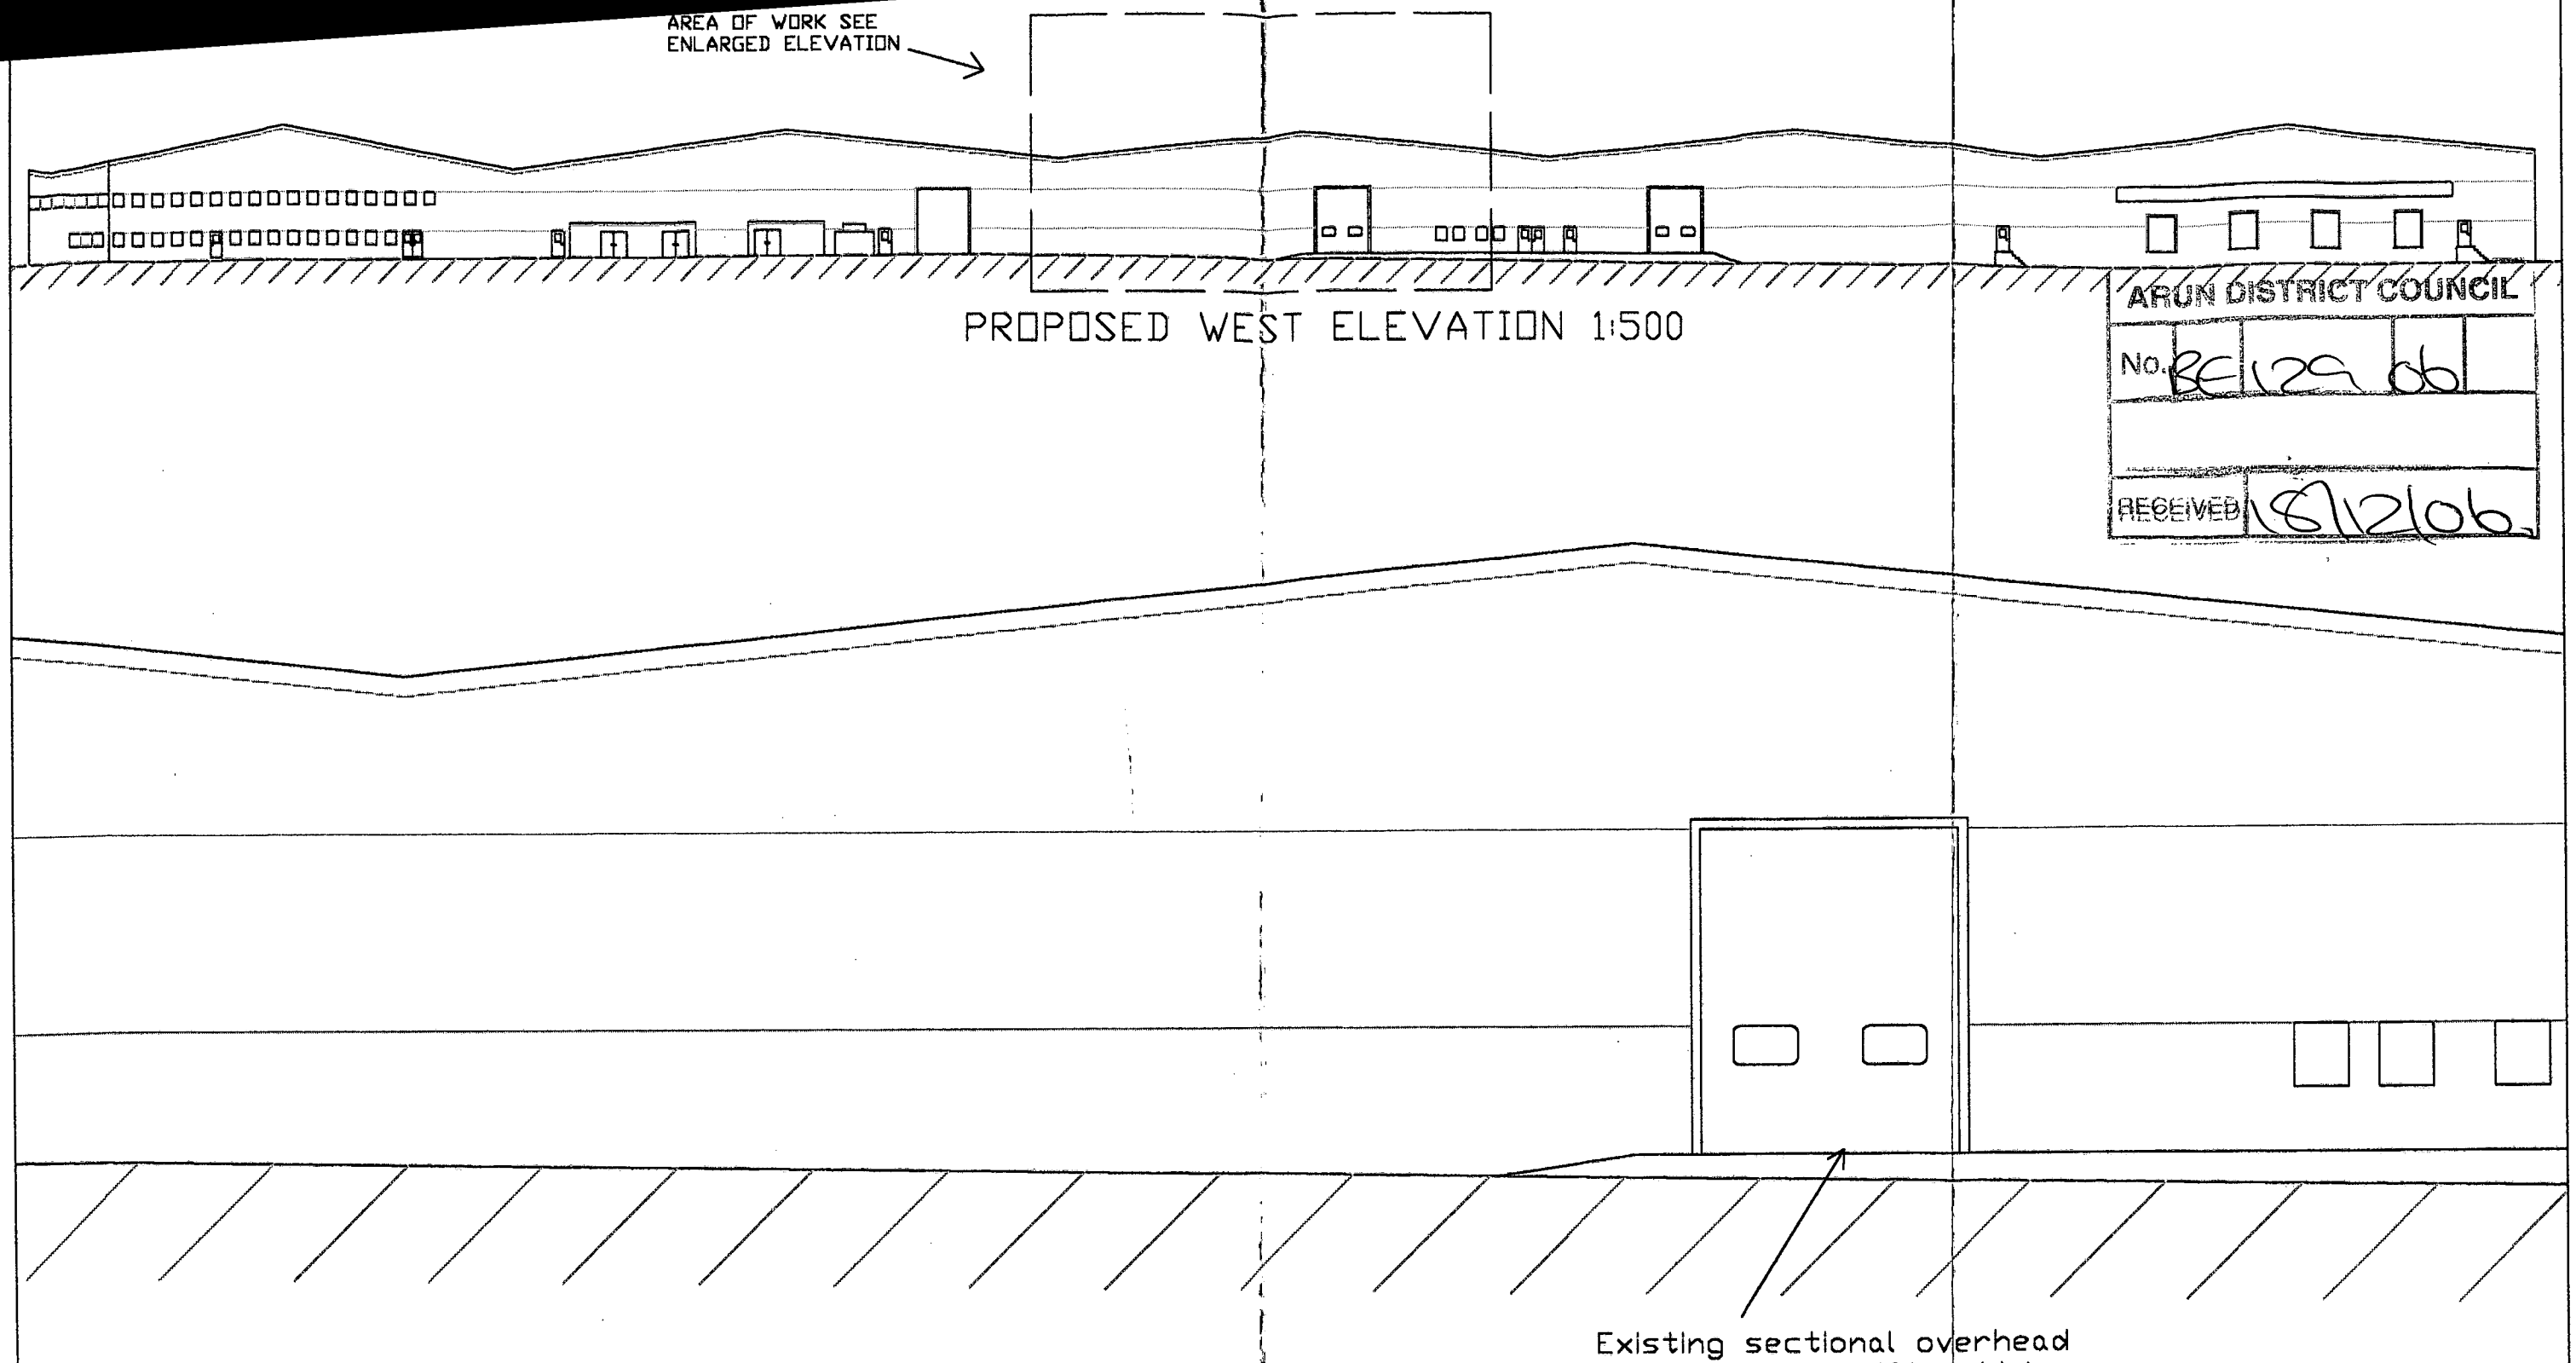

PROPOSED WEST ELEVATION 1:500

ARUN DISTRICT COUNCIL
No. BE/129/06
RECEIVED 18/12/06

Existing sectional overhead door for fork lift vehicle access.

AREA OF WORKS ENLARGED ELEVATION 1:100

REVISIONS	SHORELINE STRUCTURAL SERVICES LIMITED	CLIENT SIME DARBY LONDON LTD	DRG No. 1258.ND.201
		PROJECT ADDITIONAL DOORS W ELEV	REVISION
DO NOT SCALE FROM THIS DRAWING USE DIMENSIONS GIVEN ONLY		DRAWING TITLE EXISTING WEST ELEV	DATE NOV 06 / SCALE AS SHOWN

ARUN DISTRICT COUNCIL:BE/129/06/ 18/12/200