



Residential Development at the Former Family Tree Public House, North Bersted, West Sussex


By rba Architects for PMC Construction Limited November 2012

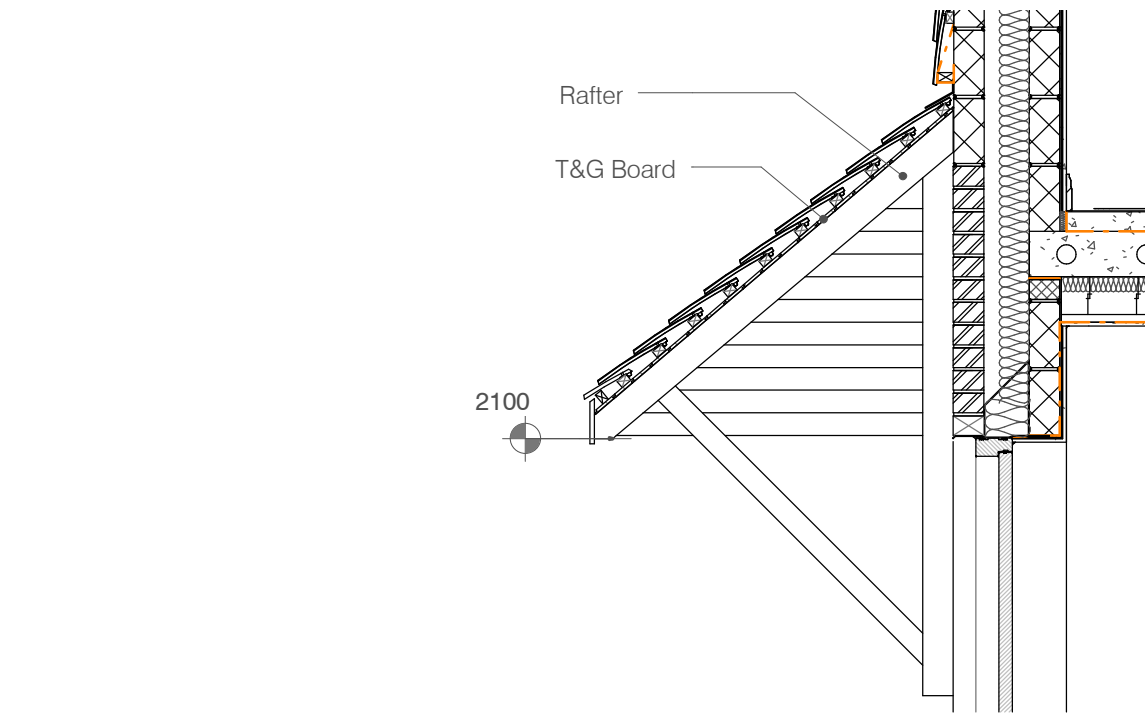


6. Plots 01-14 - Entrance Canopy
scale 1 : 25

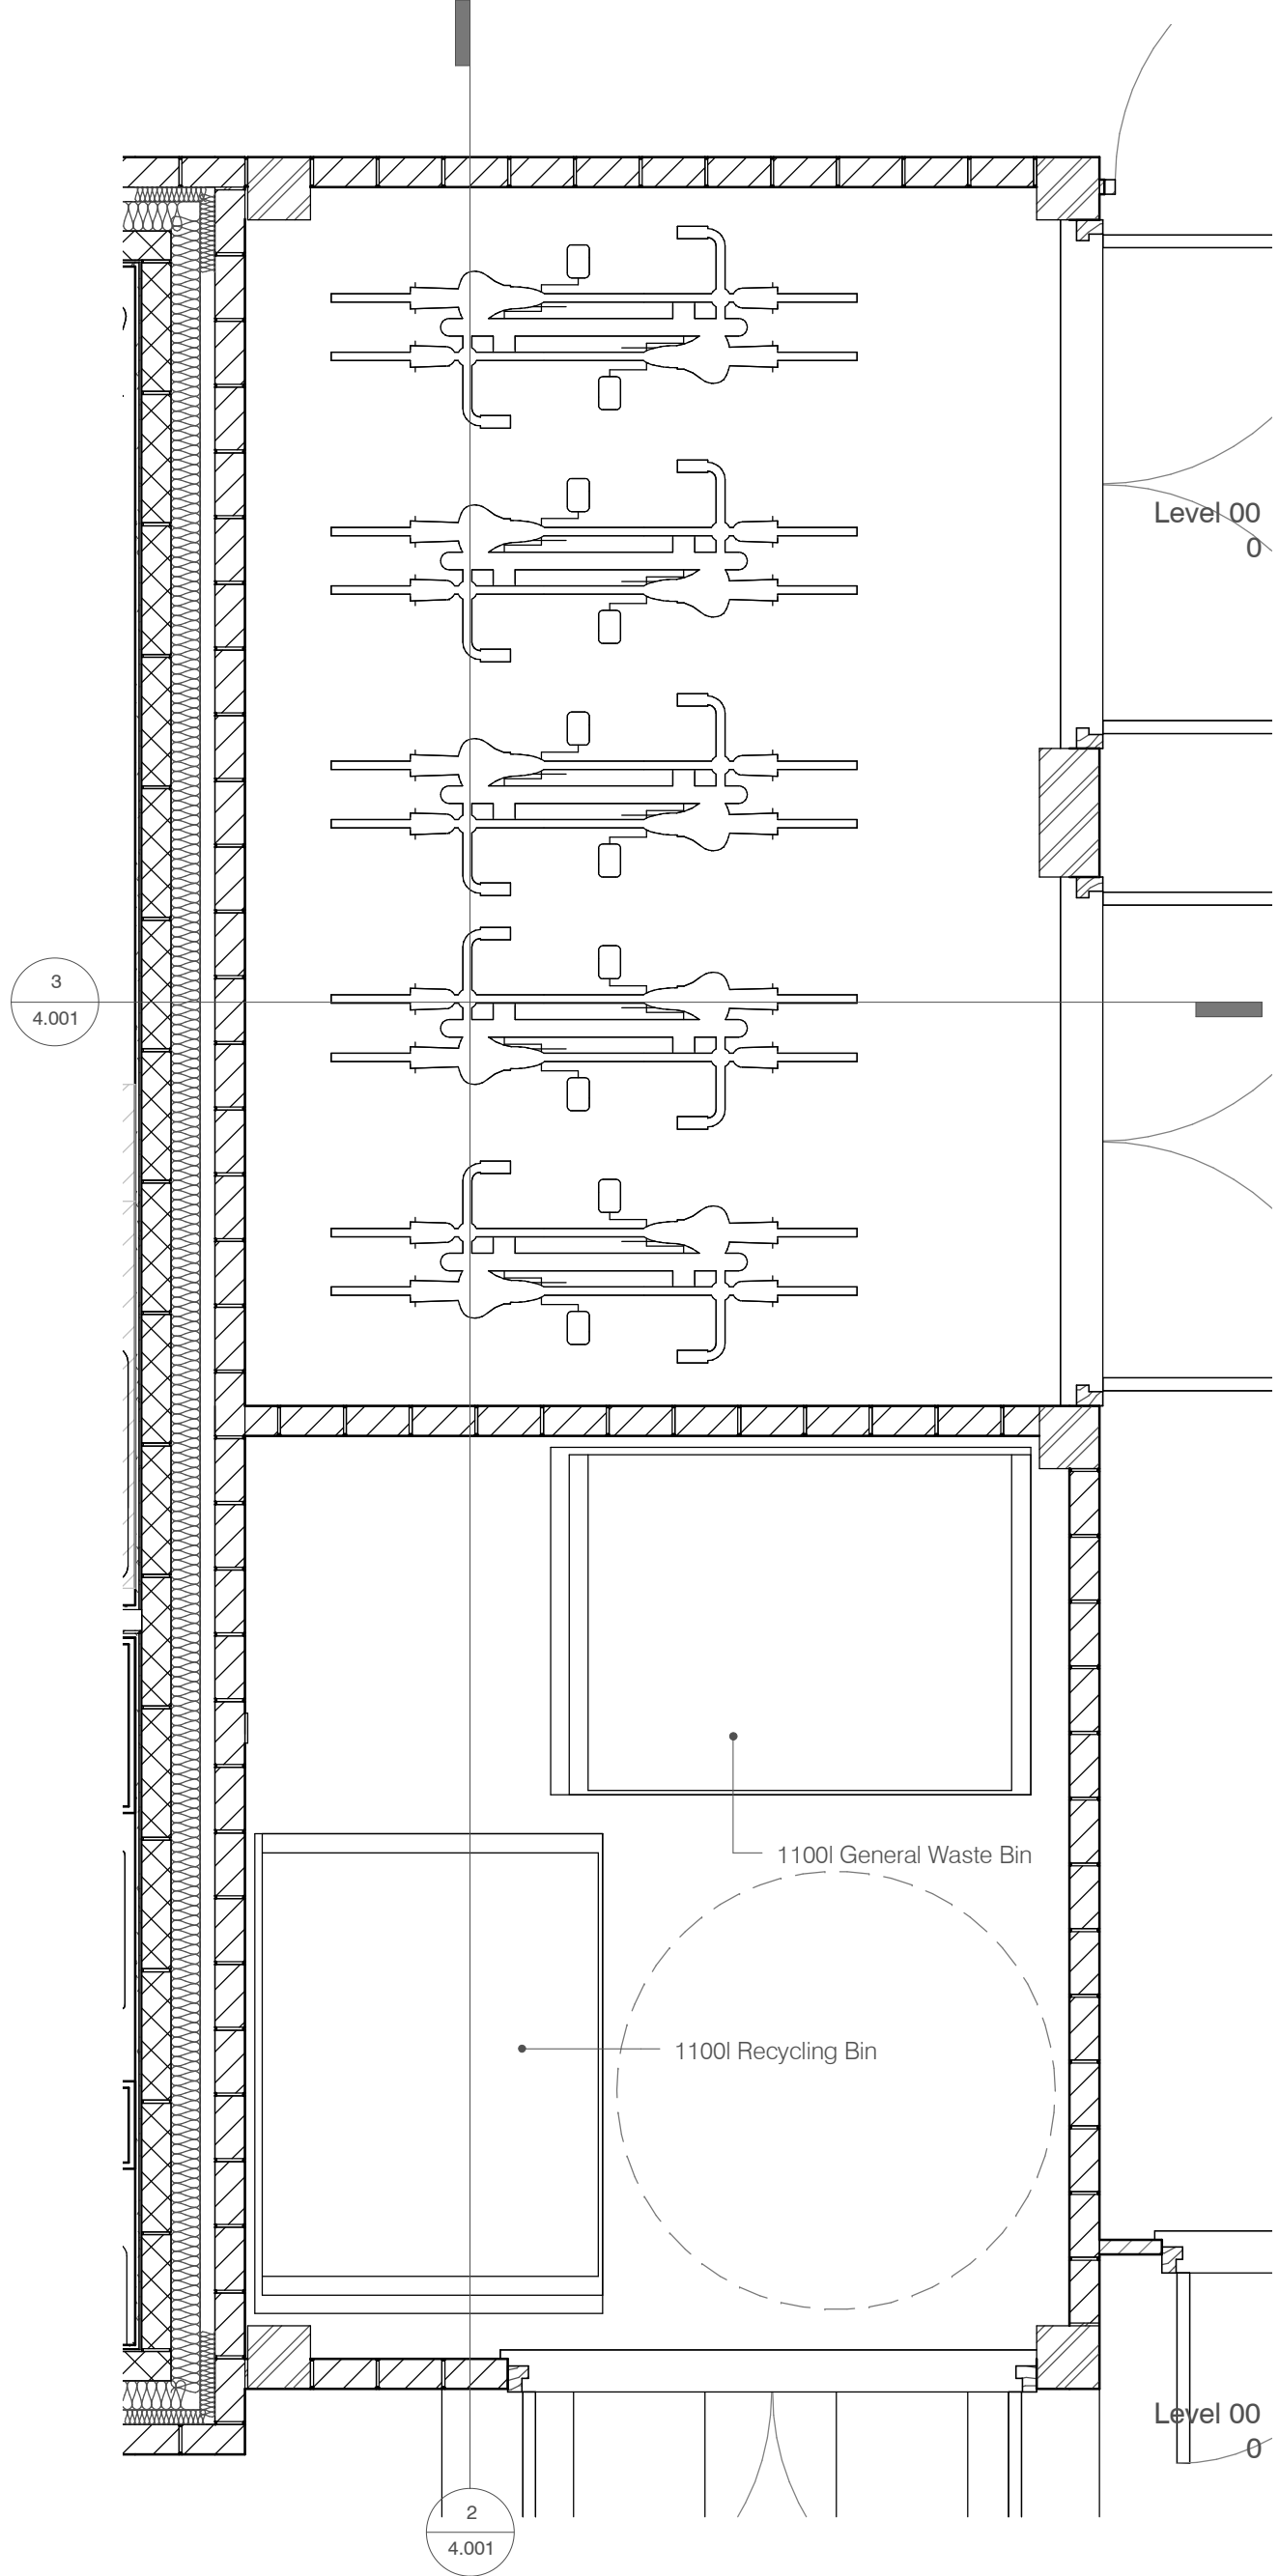

1. Plots 05-10 - Bin Store Layout
scale 1 : 25

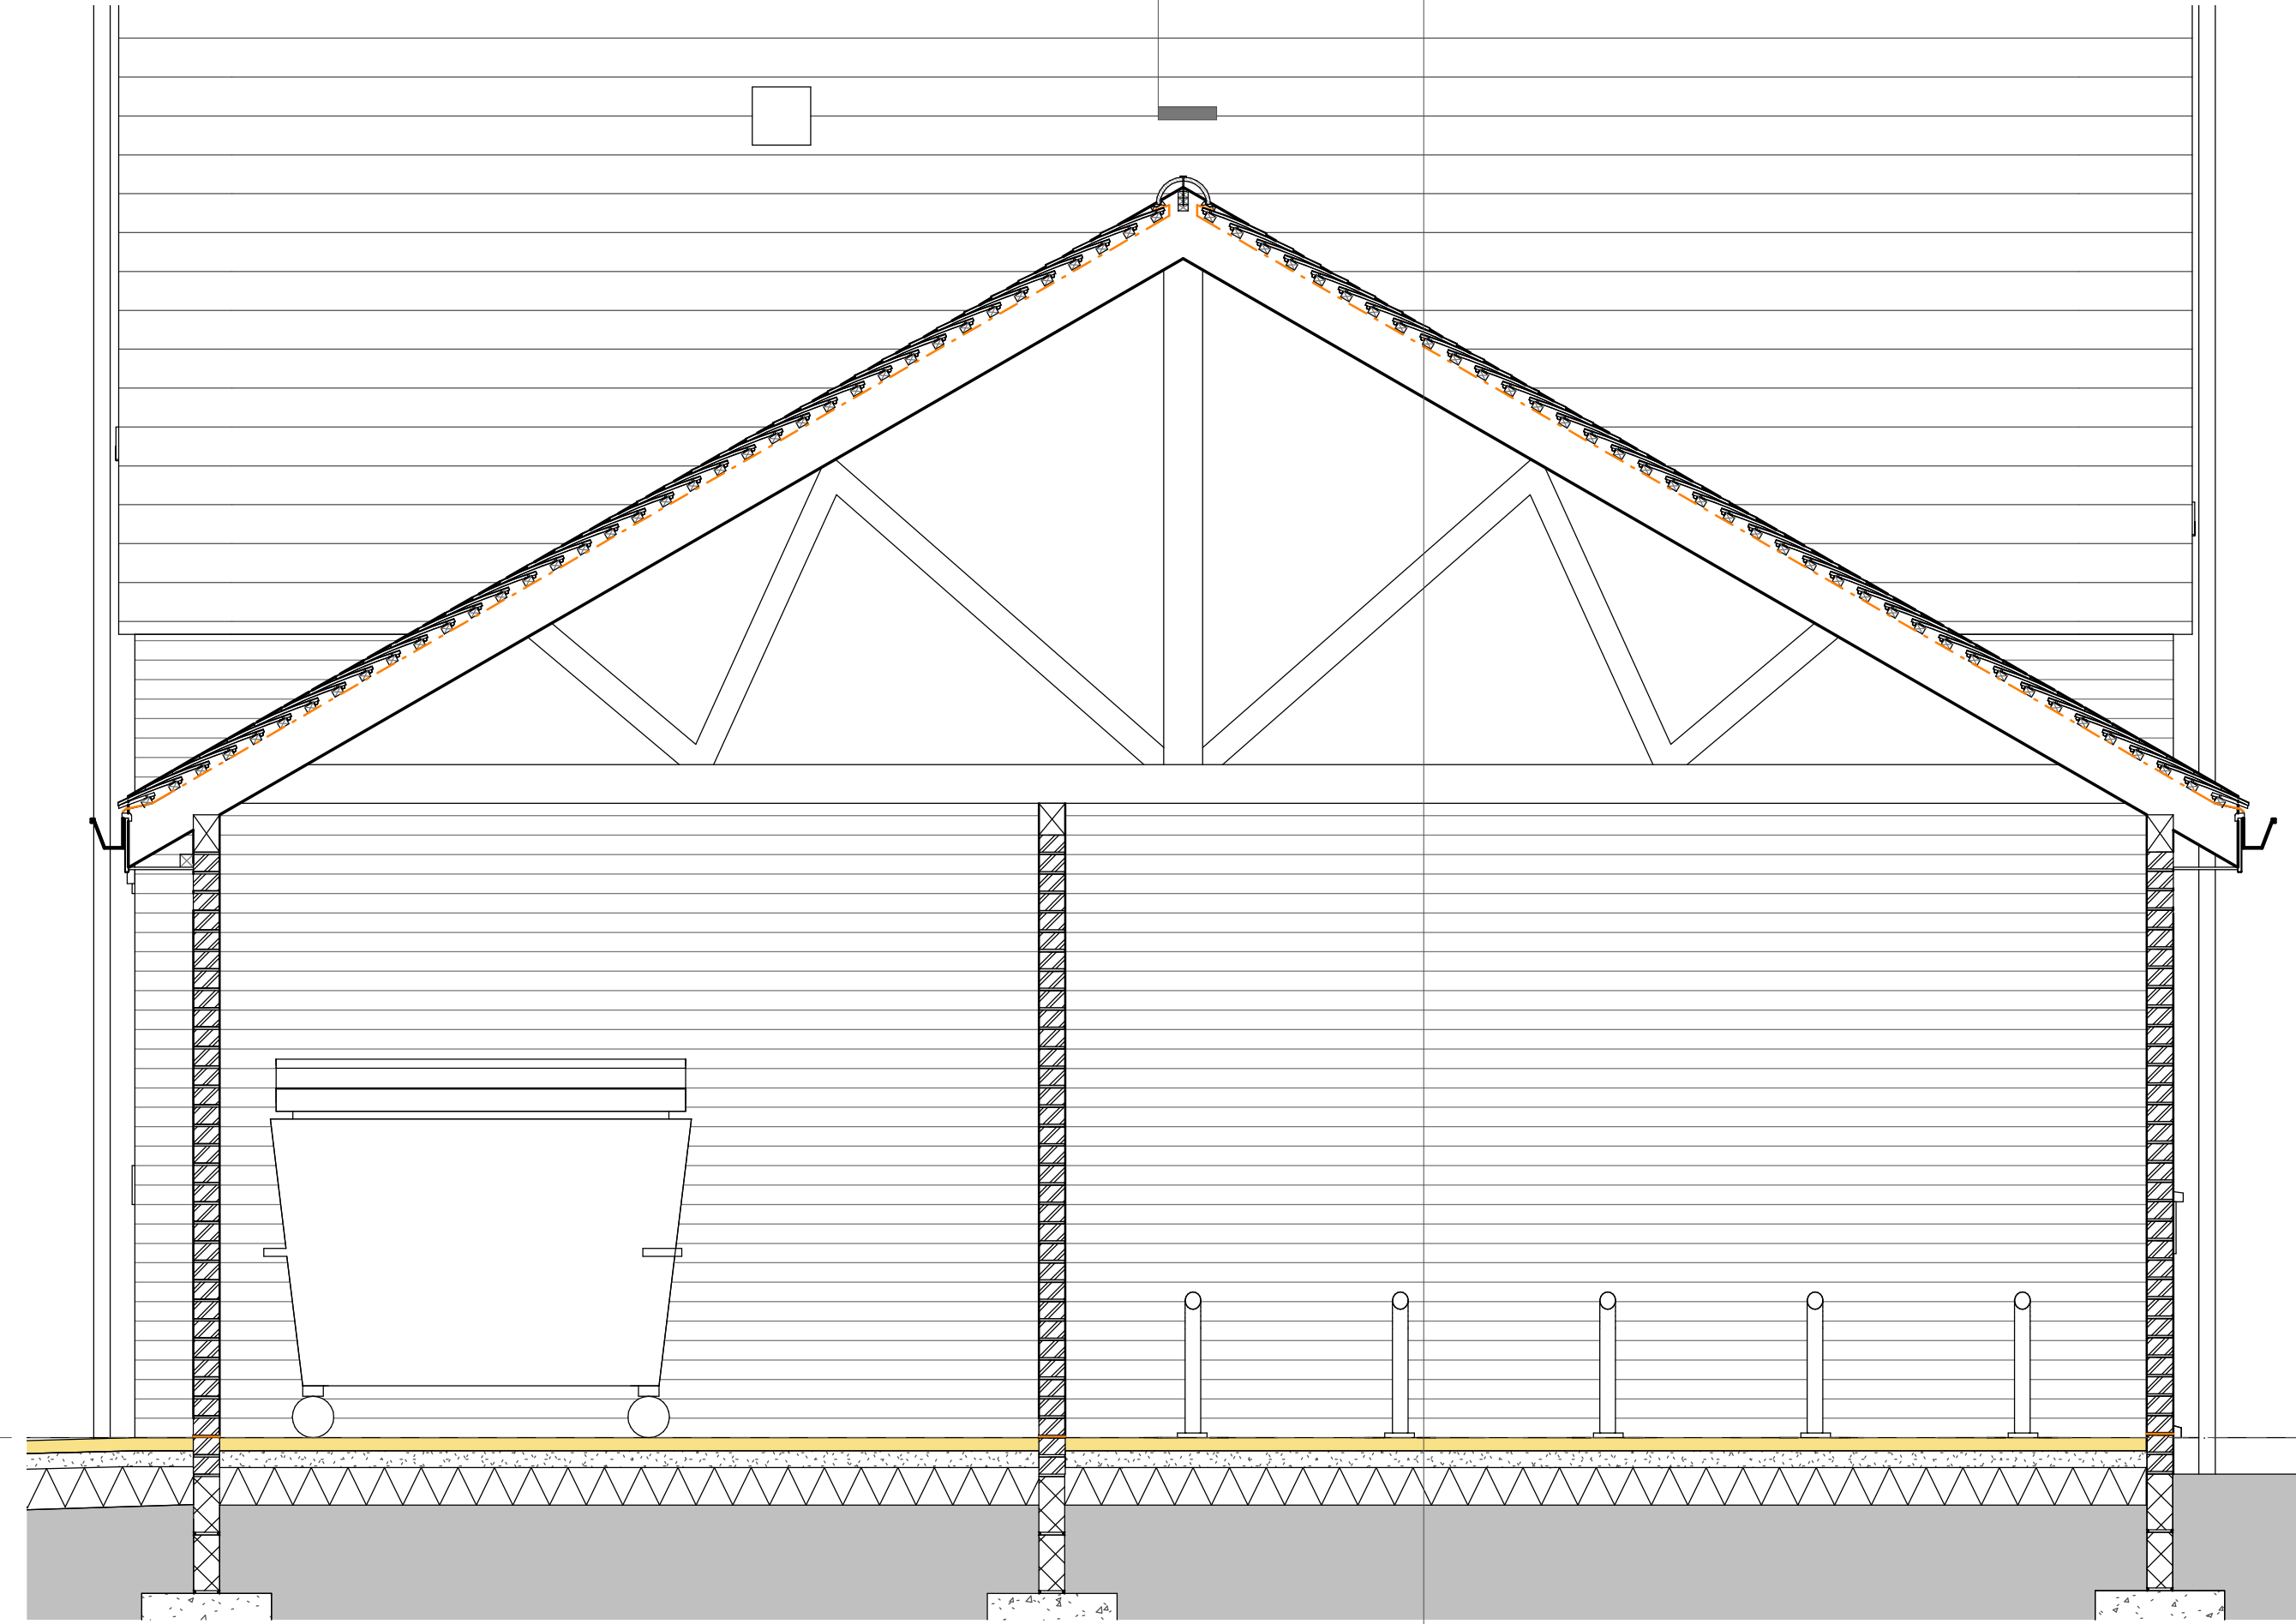

2. Plots 05-10 - Bin Store Section 01
scale 1 : 25

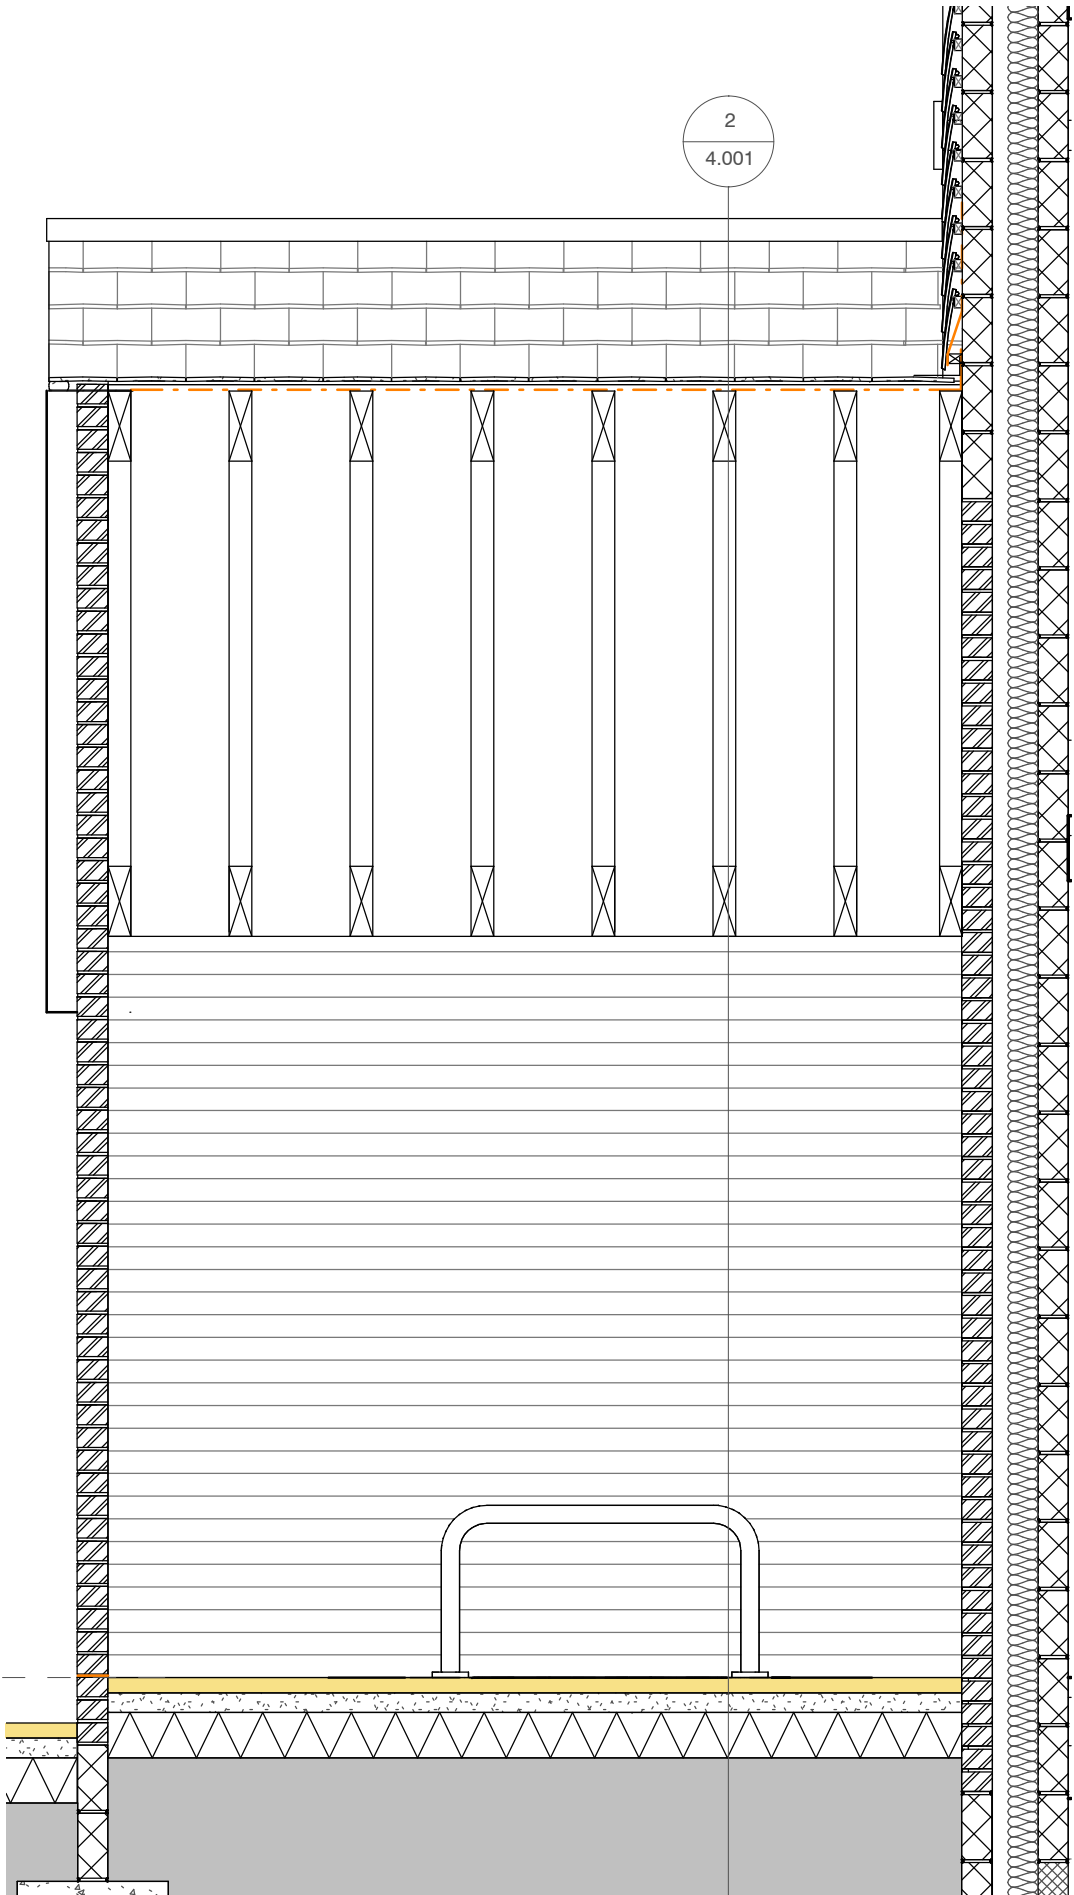

3. Plots 05-10 - Bin Store Section 02
scale 1 : 25



4. Plots 05-10 - Bin Store Side View
scale 1 : 25



5. Plots 05-10 - Bin Store Front View
scale 1 : 25

notes

Permission is granted to scale from this drawing for the purposes of Local Authority Planning Approval only. Please verify that the information is correctly printed to scale by checking the control bar below.

0mm 20 40 60 80 100

In all other circumstances DO NOT scale from this drawing, please contact this office for any additional information required. Contractors, Sub Contractors and Suppliers are to check all relevant dimensions and levels of site and building before commencing any shop drawings or building work.

RIBA

Chartered Practice

Ordnance Survey information is reproduced under Crown Copyright 2007 ©. All rights Reserved. Licence number 100020449.

This drawing is the copyright of RBA Ltd ©

This drawing must be read in conjunction with related RBA drawings as scheduled in the Drawing Register. This drawing must also be read in conjunction with the following consultants, specialists & sub - contractors drawings :

drawing number consultant name revision

Rev C2: Final Issue	22.09.2014	APY	RJB
Rev C1: Issued for Construction	25.02.2013	SC	APY
revisions	date	author	author
		QA level a	QA level b



THE LECTURE ROOMS
CARNEGIE LIBRARY
FRATTON ROAD
PORTSMOUTH
PO1 5EZ
t: 07809 432 992
e: mail@rba-uk.eu
w: www.rba-uk.eu

project
**Residential Development of the former
Family Tree Public House
North Bersted
West Sussex**

drawing
**Bin/Cycle Store & Entrance Canopy
Details - General Arrangements**

scale	date	author	author
1 : 25	@ A1 January 2013	SC	AY

job no	drawing no	rev
1219	4.001	C2

Revision Codes : P=Preliminary D=Design Stage T=Tender Issue C=Construction Issue